© 2010 - All Rights Reserved. No portion(s) of this document may be reproduced without written approval of Design Collective Architecture Incorporated

North Elevation

Finish Schedule - Exterior

Type	Description	Manufacturer	Model	Comments
EF-01	Board & Batten Fiber Cement Siding - Green	John Hardie (or equal)	color: Benjamin Moore - HC121	
EF-02	Paint - brown	Benjamin Moore - Classic Colors	1239 Rural Earth	
EF-03	Board & Batten Fiber Cement Siding - Tan	John Hardie (or equal)	color: Benjamin Moore, Classic Colors 1056 Edgewood Rocks	
EF-04	Fiber Cement Trim - tan	John Hardie (or equal)	color: Benjamin Moore, Classic Colors 1056 Edgewood Rocks	
EF-05	Pressure Treated Wood	by contractor	see details for sizes; no finish	
EF-06	#6 Rebar	by contractor	no finish	
EF-07	Galvanized Standing Seam Roof	by contractor	galvanized finish	

Exterior Lighting Fixture Schedule

Type	Description	Manufacturer	Model	Lamp		Qty	Comments
				Lamp	Wattage		
FAN1	42" Commercial Ceiling Fan	Hunter	Hudson #28531; Bronze housing, 5 Black walnut blades	-	-	9	
P3	Pendant; RLM Prismatic Globe; Wire Guard	Baselite	W518/49(galv)/ CF26-PR3-GU1	CFL	(1) 27 watt	3	
W2	Wall Mounted 18" RLM fixture	Baselite	L116/41/CL4/CF-42W/WM11/41	CFL	(1) 42 watt	2	
W3	Wall Mount, 12" RLM, Emblem	Baselite	M712/41(black)/E3-CFWTMPLT-CF42-PR3-GU1	CFL	(1) 42 watt	3	

Keynotes - Exterior Elevations

1. POURED CONCRETE FOOTING 10" DIA x MIN 30" DEEP AT POST LOCATIONS, TYPICAL AT PATIO FENCE POSTS
2. NEW CUSTOM PATIO FENCE
3. GOOSENECK LIGHT FIXTURE
4. PATIO COVER.
5. FIBER CEMENT PANEL
6. FIBER CEMENT TRIM
7. TENANT SIGNAGE; BY OTHERS.
8. EXTERIOR FLOURESCENT LIGHT FIXTURES.

DP2

City Barbeque, Inc.
City Barbeque
2261 Stringtown Road
Grove City, Ohio 43123
Sheet Issue Date: 3/29/2011

Design Collective Incorporated

© 2010 - All Rights Reserved. No portion(s) of this document may be reproduced without written approval of Design Collective Architecture Incorporated

West Elevation

Finish Schedule - Exterior				
Type	**Description**	**Manufacturer**	**Model**	**Comments**
EF-01	Board & Batten Fiber Cement Siding - Green	John Hardie (or equal)	color: Benjamin Moore - HC121	
EF-02	Paint - brown	Benjamin Moore - Classic Colors	1239 Rural Earth	
EF-03	Board & Batten Fiber Cement Siding - Tan	John Hardie (or equal)	color: Benjamin Moore, Classic Colors 1056 Edgewood Rocks	
EF-04	Fiber Cement Trim - tan	John Hardie (or equal)	color: Benjamin Moore, Classic Colors 1056 Edgewood Rocks	
EF-05	Pressure Treated Wood	by contractor	see details for sizes; no finish	
EF-06	#6 Rebar	by contractor	no finish	
EF-07	Galvanized Standing Seam Roof	by contractor	galvanized finish	

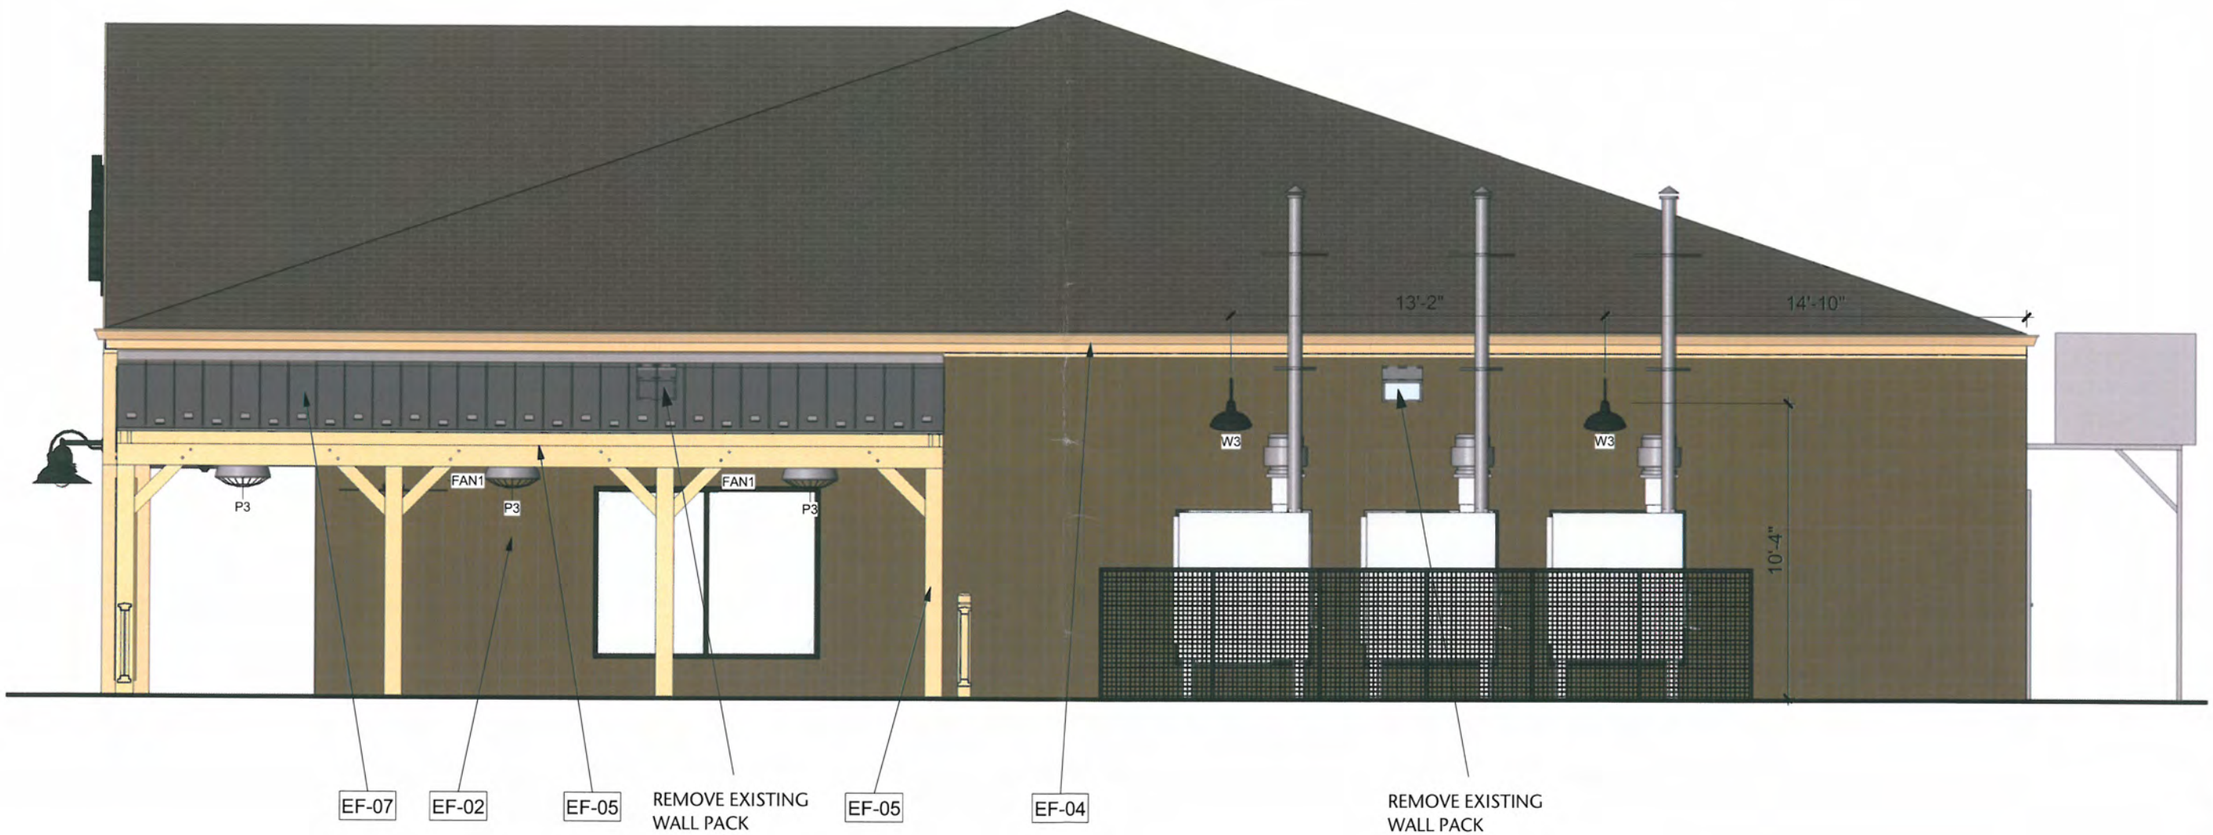

DP3

City Barbeque, Inc.
City Barbeque
2261 Stringtown Road
Grove City, Ohio 43123
Sheet Issue Date: 3/29/2011

Design Collective Incorporated

© 2010 - All Rights Reserved. No portion(s) of this document may be reproduced without written approval of Design Collective Architecture Incorporated

RECEIVED
SEP 2 2011
CC PLANNING

South Elevation

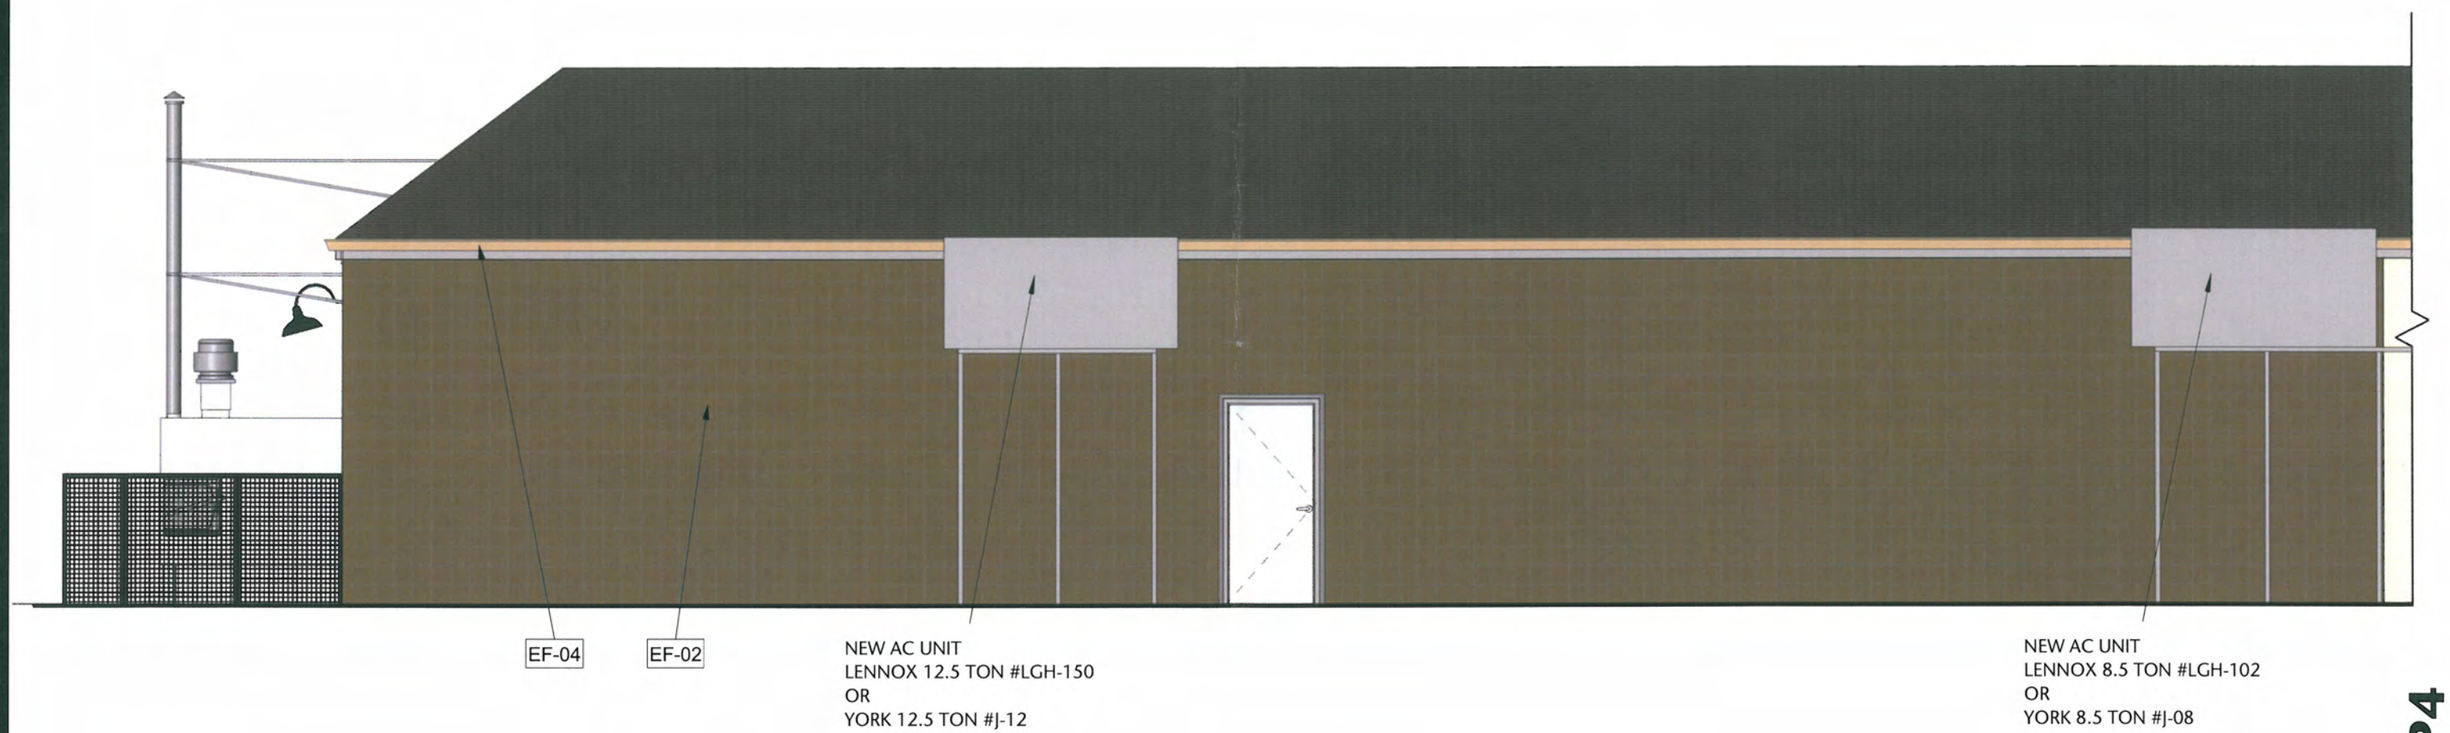

DP4

City Barbeque, Inc.
City Barbeque
2261 Stringtown Road
Grove City, Ohio 43123
Sheet Issue Date: 09/07/11

Design Collective Incorporated

© 2010 - All Rights Reserved. No portion(s) of this document may be reproduced without written approval of Design Collective Architecture Incorporated

Perspective

DP5

City Barbeque, Inc.
City Barbeque
2261 Stringtown Road
Grove City, Ohio 43123
Sheet Issue Date: 9/19/2011

Design Collective Incorporated