© 2010 - All Rights Reserved. No portion(s) of this document may be reproduced without written approval of Design Collective Architecture Incorporated

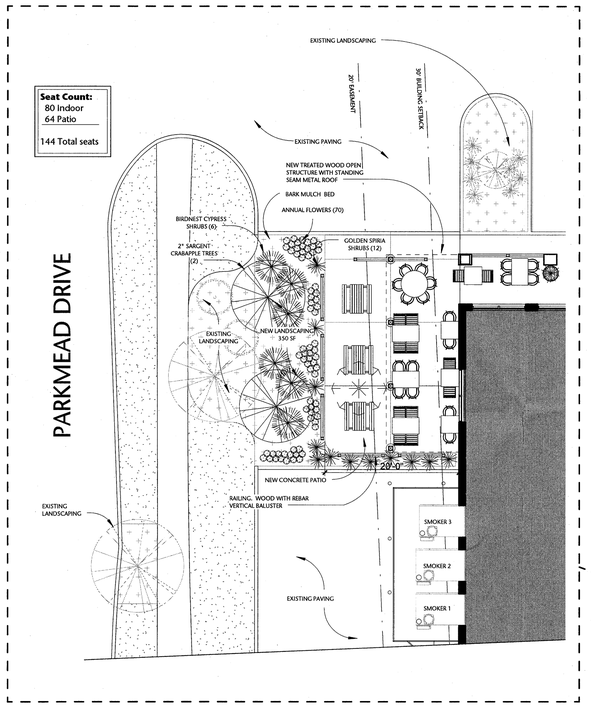

Site Plan at Landscaping

Scale: 3/32" = 1'-0"

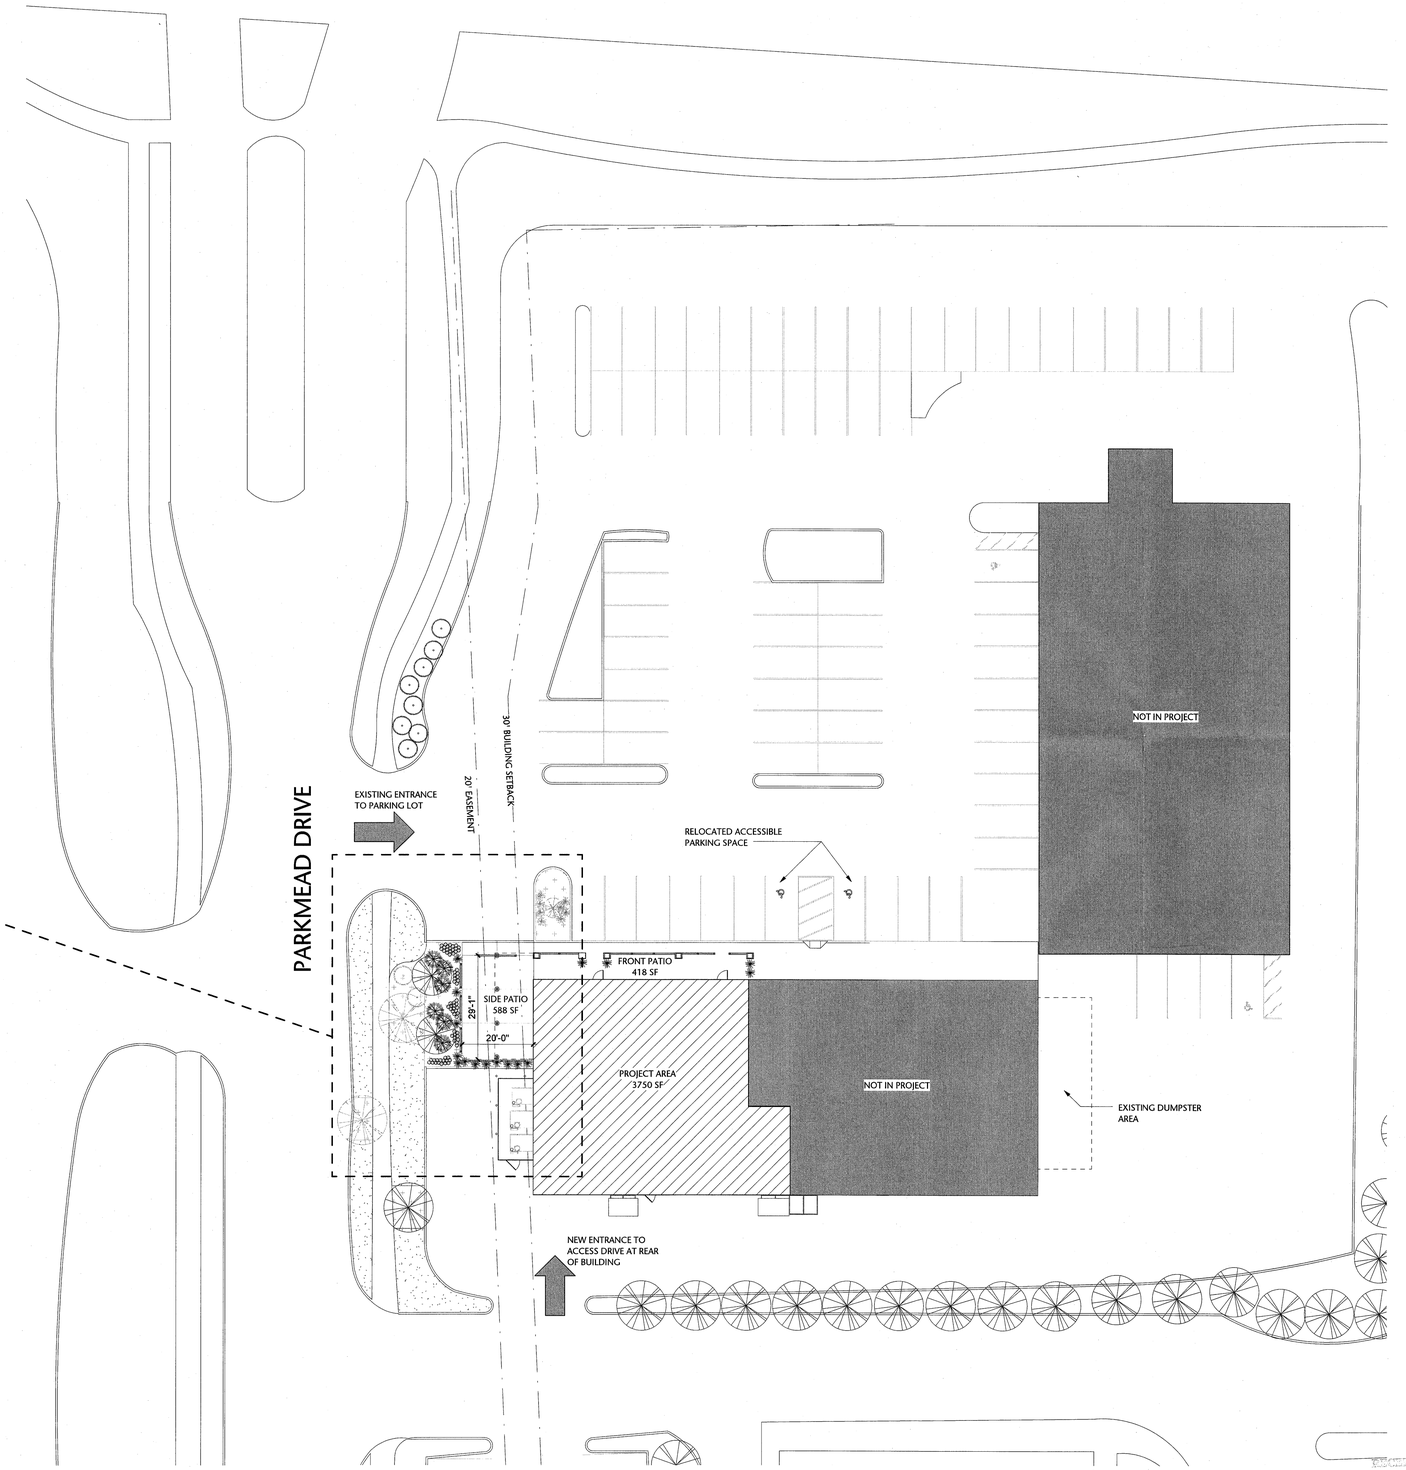

Partial Site Plan

Scale: 1" = 20'-0"

RECEIVED
SEP 28 2011
GC PLANNING COMMISSION

9/27/2011 3:01:22 PM

NOT FOR CONSTRUCTION

Design Collective Architecture
A corporation for facility planning and architecture
151 East Nationwide Blvd.
Columbus, OH 43215
Tel 614-466-2880
Fax 614-466-1800
www.dcollective.com

City Barbeque, Inc.

City Barbeque
2261 Stringtown Road
Grove City, Ohio 43123

DEVELOPMENT PLAN
09/--/2011

Revisions

#	Description	Date

Project number:
1032.10

DP1

Site Plan