SEP 14 2012
GC PLANNING COMMISSION

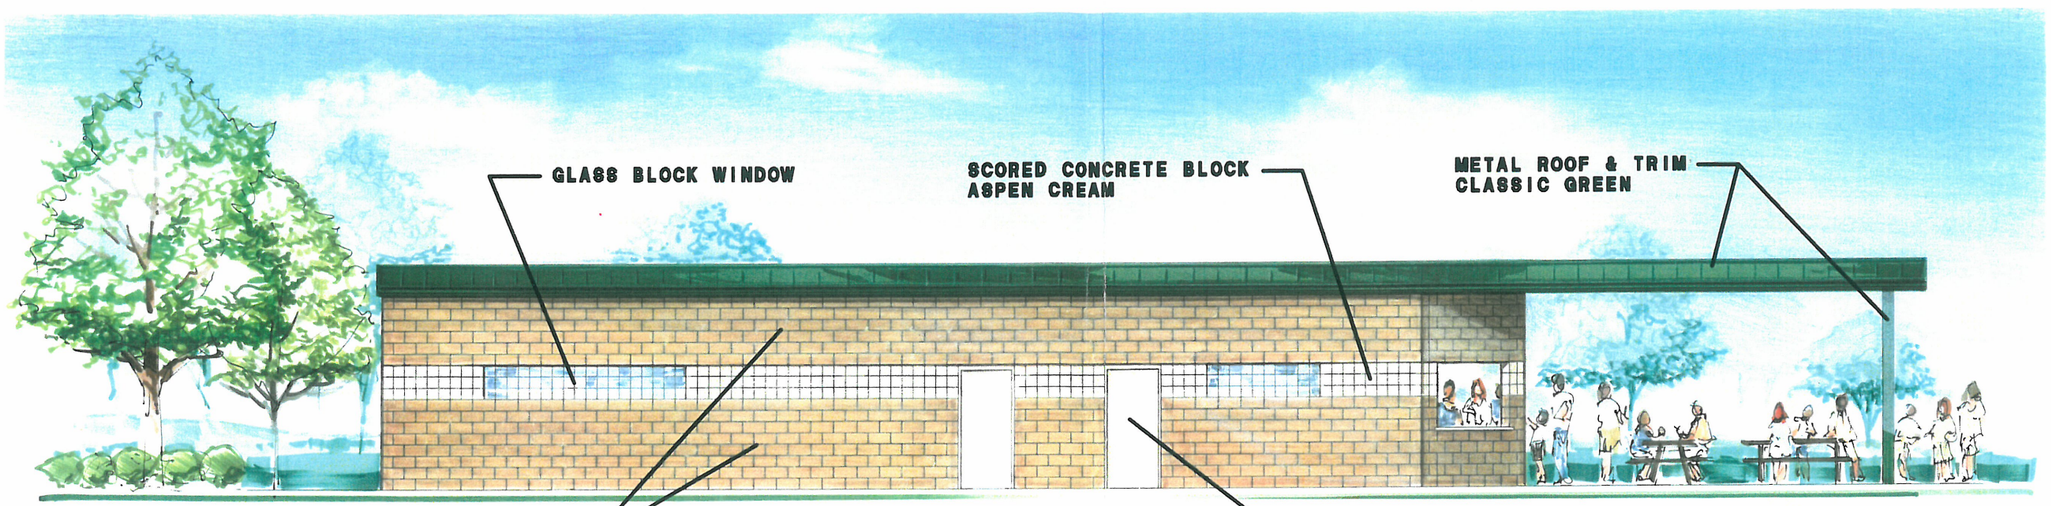

SOUTH ELEVATION

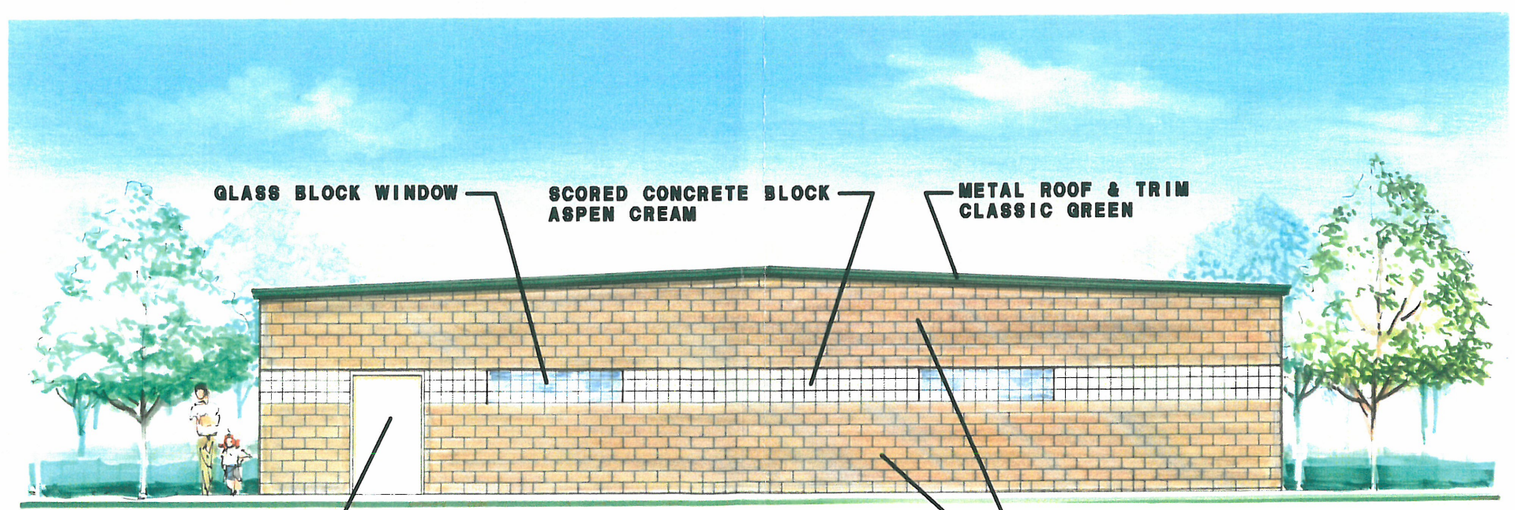

WEST ELEVATION

CDI DESIGN GROUP
CDI Design Group, Incorporated
1875 Gateway Circle Grove City, Ohio 43123
Ph. (614) 871-5404 Fax (614) 871-1423
CDIdesignerhb1dr.com

New Facilities For:
Grove City Kids Association
Haughn Road Grove City, Ohio

© COPYRIGHT 2012
MARK DENNY, ARCHITECT
CDI DESIGN GROUP, INC.

THESE PLANS ARE THE PROPERTY OF MARK DENNY, ARCHITECT AND CDI DESIGN GROUP, INC., AND MAY NOT BE USED, DUPLICATED, ALTERED WITHOUT WRITTEN PERMISSION OF THE ARCHITECT AND CDI DESIGN GROUP, INC.

THIS DRAWING REPRESENTS THE GENERAL SCOPE OF WORK ASSOCIATED WITH A DESIGN-BUILD CONTRACT AND IS NOT AUTHORIZED FOR USE EXCEPT BY THE DESIGN-BUILDER OR THEIR SUBCONTRACTORS.

STATE OF OHIO
MARK R. DENNY
7025
REGISTERED ARCHITECT

DRAWN	R.L.W.
CHECKED	MARK R. DENNY
DATE	AUGUST 27, 2012
REVISIONS	

Architect and Draftsmen are not responsible for errors resulting from dimensions scaled from drawings. Dimensions noted take precedence.

JOB NO. 12-11 | FILE: ZE-1.DWG

SHEET
ZE_2
Zoning Submission Elevations

EAST ELEVATION

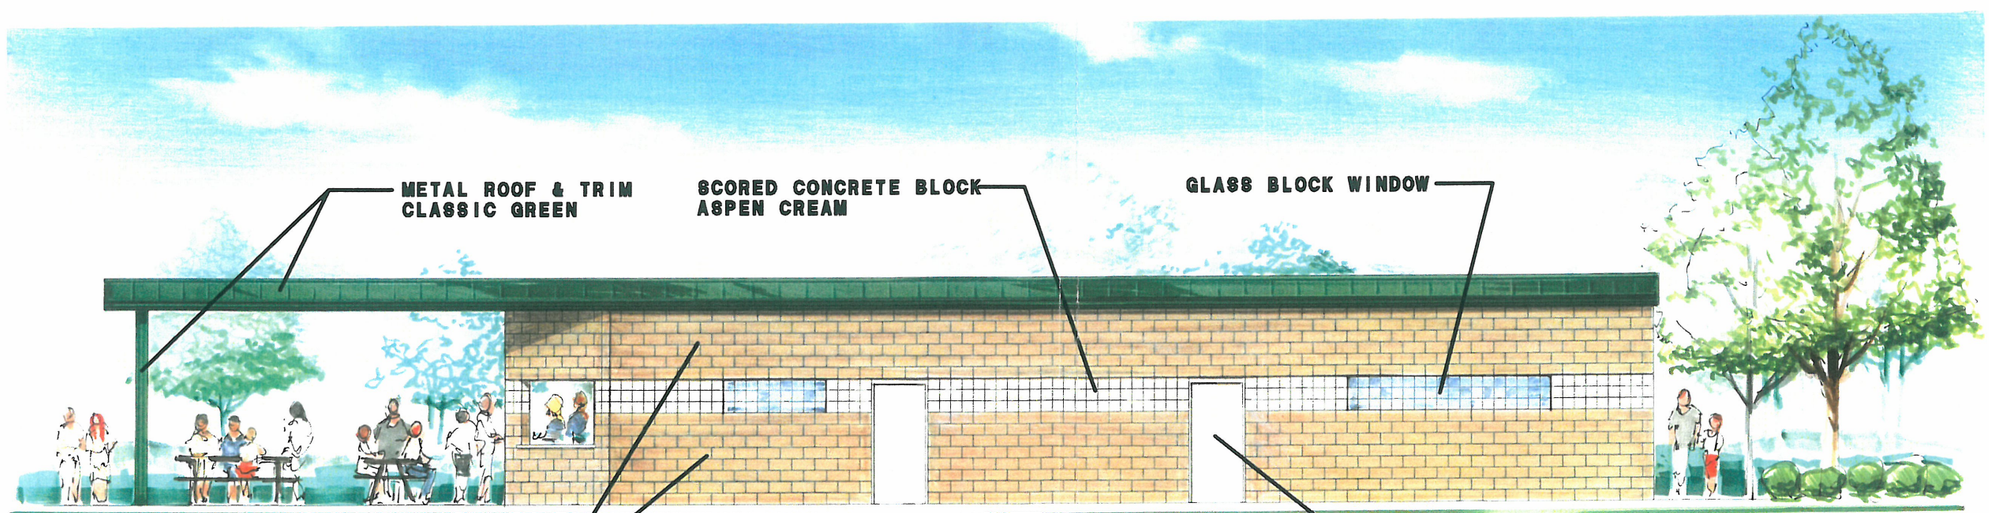

NORTH ELEVATION

CDI DESIGN GROUP
CDI Design Group, Incorporated
1675 Gateway Circle Grove City, Ohio 43123
Ph. (614) 871-8404 Fax (614) 871-4823
CDIsMaverickbldr.com

New Facilities For:
Grove City Kids Association
Haughn Road Grove City, Ohio

© COPYRIGHT 2012
MARK DENNY, ARCHITECT
CDI DESIGN GROUP, INC.

THESE PLANS ARE THE PROPERTY OF MARK DENNY, ARCHITECT AND CDI DESIGN GROUP, INC., AND MAY NOT BE USED, DUPLICATED, ALTERED WITHOUT WRITTEN PERMISSION OF THE ARCHITECT AND CDI DESIGN GROUP, INC.

THIS DRAWING REPRESENTS THE GENERAL SCOPE OF WORK ASSOCIATED WITH A DESIGN-BUILD CONTRACT AND IS NOT AUTHORIZED FOR USE EXCEPT BY THE DESIGN-BUILDER OR THEIR SUBCONTRACTORS.

STATE OF OHIO
MARK R. DENNY
7025
REGISTERED ARCHITECT

DRAWN	R.L.W.
CHECKED	MARK R. DENNY
DATE	AUGUST 27, 2012
REVISIONS	

Architect and Draftsmen are not responsible for errors resulting from dimensions scaled from drawings. Dimensions noted take presidence.

JOB NO. 12-11 | FILE: ZE-1.DWG

SHEET
ZE-1
Zoning ubmission Elevations

Grove City Kids Association

Murfin Fields

Finish Schedule

Location	Material	Color	Manufacturer
Metal roof, trim, canopy	Pre-Engineered Steel	Classic Green	Star Manufacturing
Primary walls	Split face concrete block	Buff	Oberfields
Primary accent	Split face concrete block	Aspen Cream	Oberfields
Glass block inserts	Glass block	Clear	Oberfields
Exterior doors	Metal door/frame	Toasty	Steelcraft