DEC 2 8 2012

GC PLANNING COMMISSION

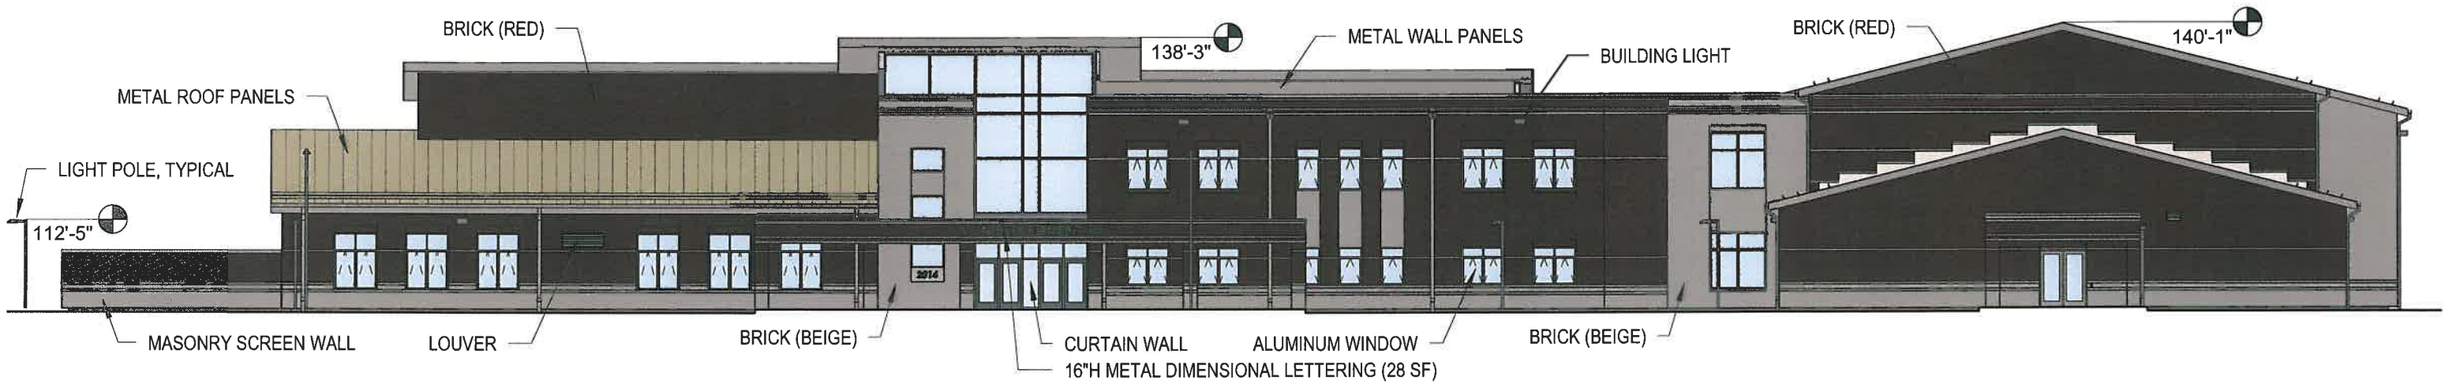

OVERALL EAST ELEVATION

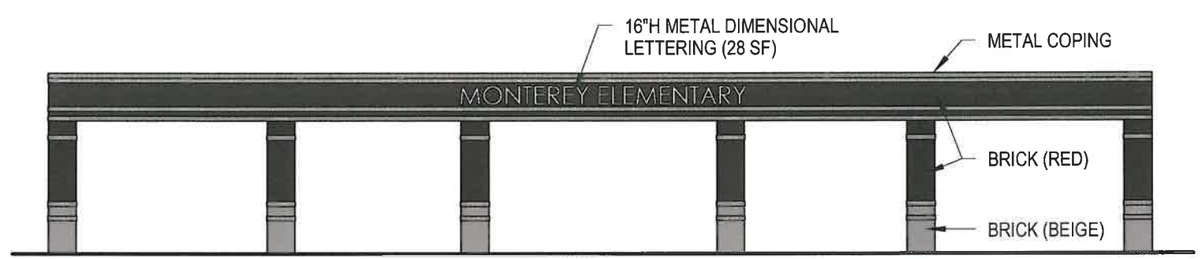

ENLARGED CANOPY ELEVATION

SHP LEADING DESIGN

4805 Montgomery Road, Cincinnati, Ohio 45212, Suite 400, 513-381-2112
236 High Street, Hamilton, Ohio 45011, 513-863-5441
250 Civic Center Drive, Columbus, Ohio 43215, Suite 200, 614-223-2124
1675 Broadway, Denver, Colorado 80202, Suite 2480, 303-209-7866

City Administrator _____

Service Director _____

Review for the City of Grove City Jackson _____

Township Fire Department _____

DEVELOPMENT PLAN

CITY PROJECT NO. _____

MONTEREY ELEMENTARY SCHOOL

2584 Dennis Lane, Grove City, Ohio 43123

SOUTH-WESTERN CITY SCHOOL DISTRICT

3805 Marlane Drive, Grove City, OH 43123

EXTERIOR ELEVATION

DATE 12/21/12

Z201

DEC 2 8 2012

GC PLANNING COMMISSION

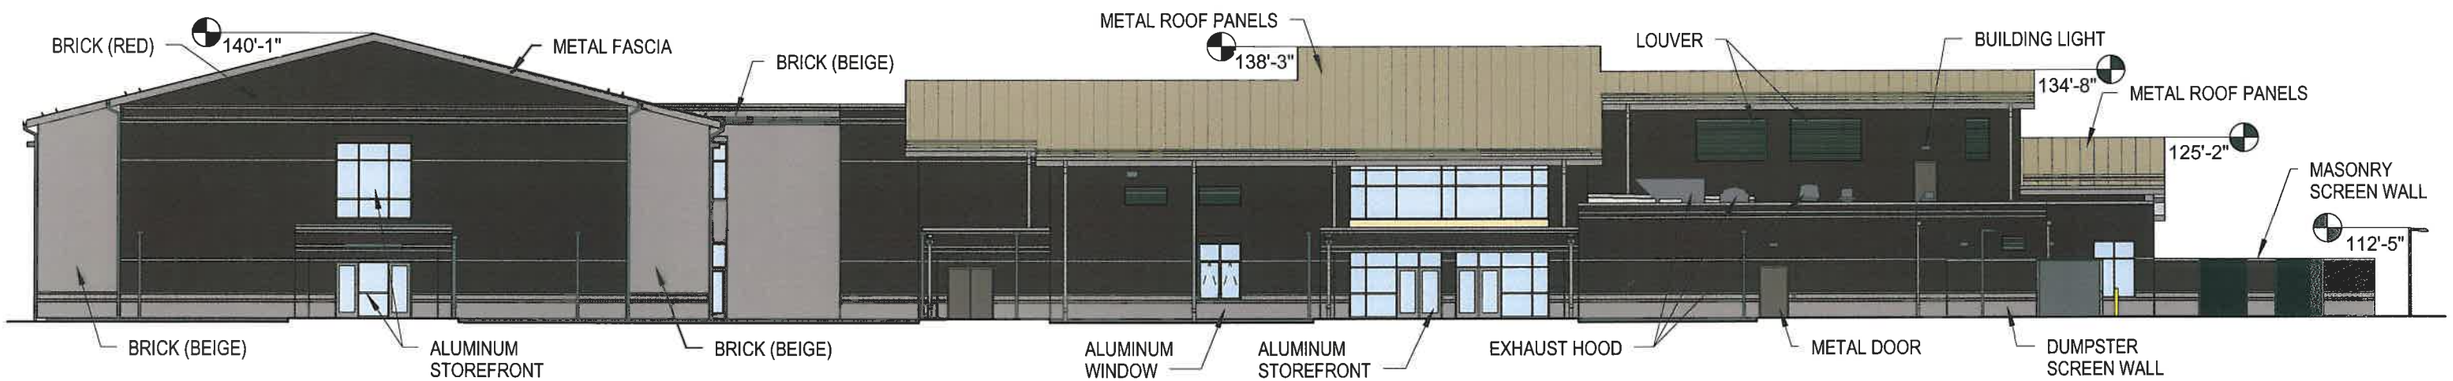

OVERALL WEST ELEVATION

SHP LEADING DESIGN

4805 Montgomery Road, Suite 400, Cincinnati, Ohio 45212, 513-381-2112
236 High Street, Hamilton, Ohio 45011, 513-863-5441
250 Civic Center Drive, Suite 200, Columbus, Ohio 43215, 614-223-2124
1675 Broadway, Suite 2480, Denver, Colorado 80202, 303-209-7866

City Administrator _____

Service Director _____

Review for the City of Grove City Jackson _____

Township Fire Department _____

DEVELOPMENT PLAN

CITY PROJECT NO. _____

MONTEREY ELEMENTARY SCHOOL

2584 Dennis Lane, Grove City, Ohio 43123

SOUTH-WESTERN CITY SCHOOL DISTRICT

3805 Marlane Drive, Grove City, OH 43123

EXTERIOR ELEVATIONS

DATE 12/21/12

Z202

DEC 2 8 2012

GC PLANNING COMMISSION

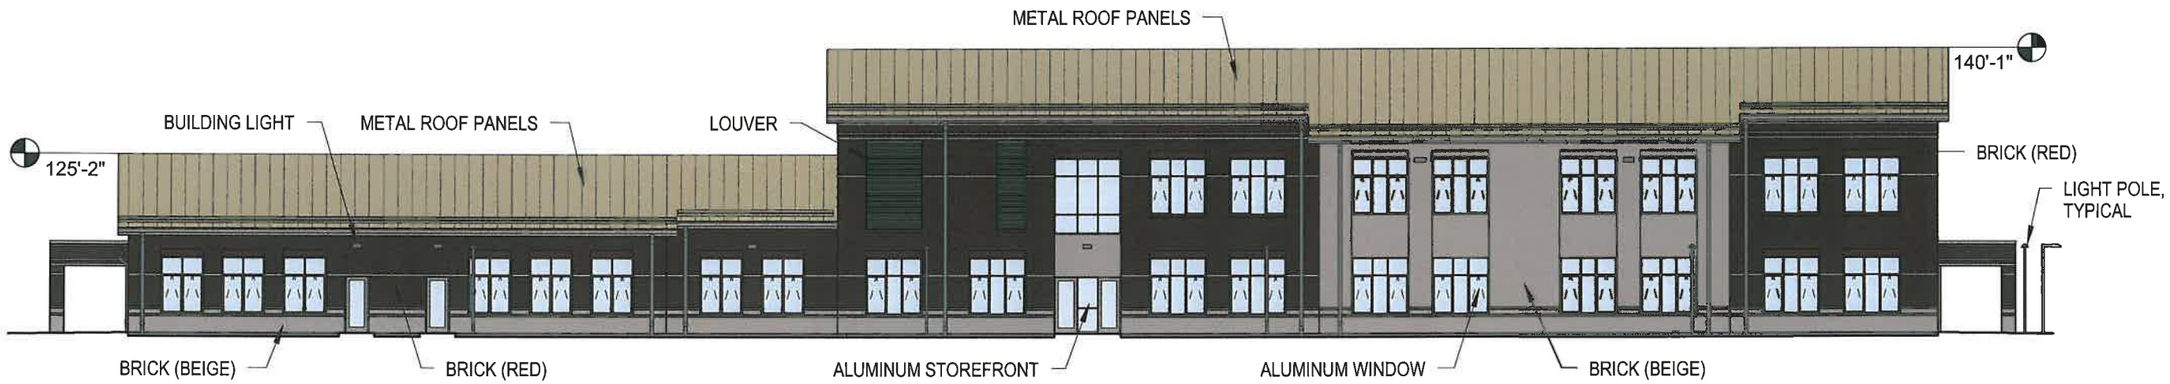

OVERALL NORTH ELEVATION

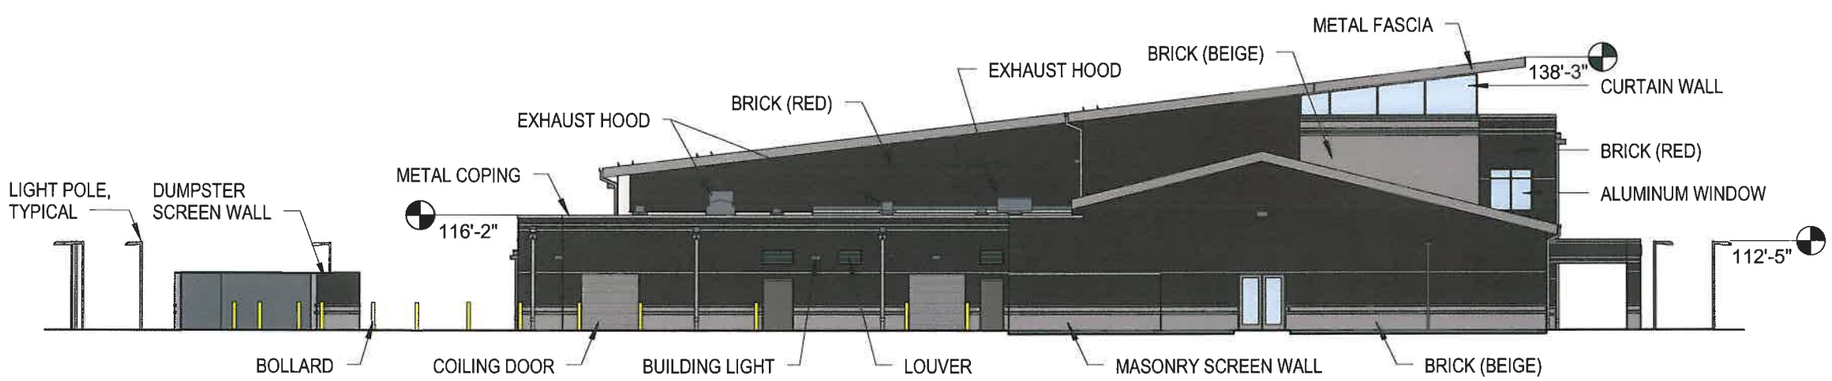

OVERALL SOUTH ELEVATION

SHP LEADING DESIGN

4805 Montgomery Road, Cincinnati, Ohio 45212, Suite 400, 513-381-2112

236 High Street, Hamilton, Ohio 45011, 513-863-5441

250 Civic Center Drive, Columbus, Ohio 43215, Suite 200, 614-223-2124

1675 Broadway, Denver, Colorado 80202, Suite 2480, 303-209-7866

City Administrator _____

Service Director _____

Review for the City of Grove City Jackson _____

Township Fire Department _____

DEVELOPMENT PLAN

CITY PROJECT NO. _____

MONTEREY ELEMENTARY SCHOOL

2584 Dennis Lane, Grove City, Ohio 43123

SOUTH-WESTERN CITY SCHOOL DISTRICT

3805 Marlane Drive, Grove City, OH 43123

EXTERIOR ELEVATIONS

DATE 12/21/12

Z203

DEC 2 8 2012

GC PLANNING COMMISSION

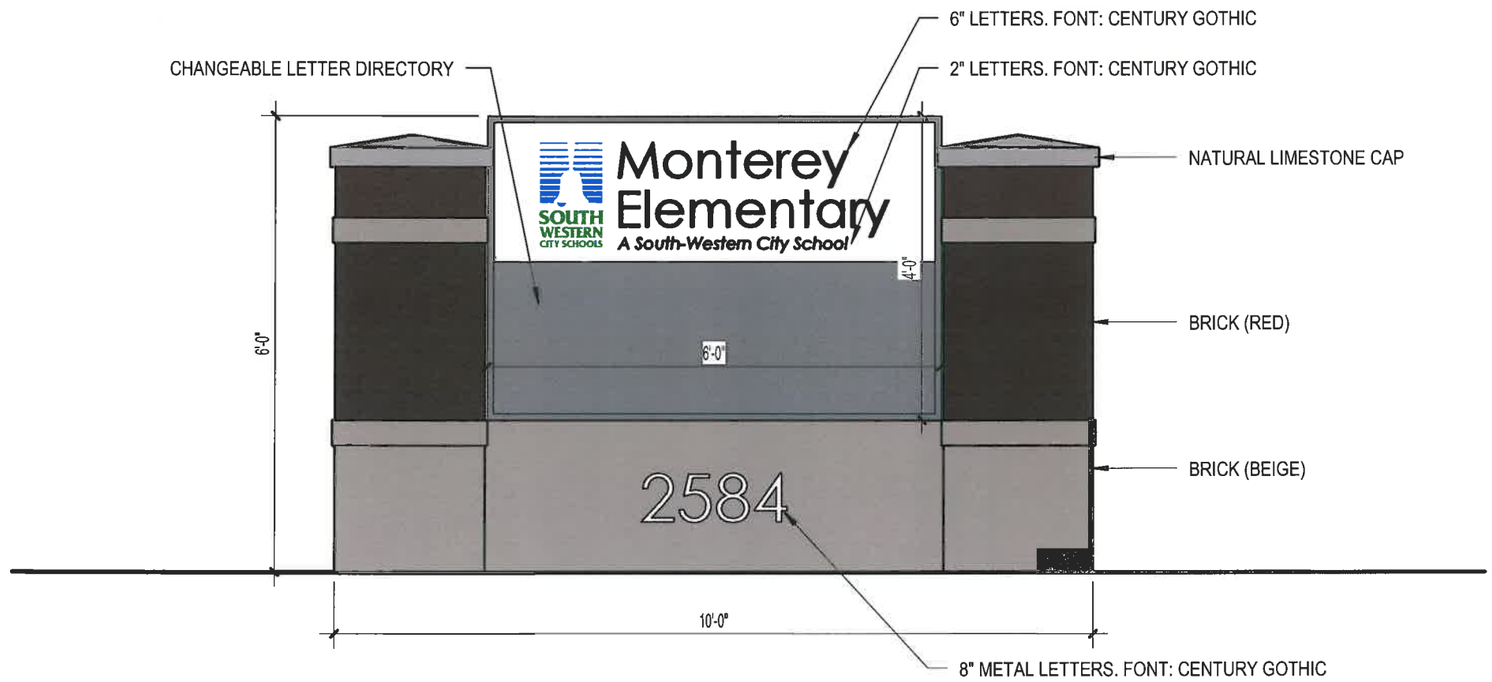

SITE SIGN ELEVATION

SHP LEADING DESIGN

4805 Montgomery Road, Cincinnati, Ohio 45212, Suite 400, 513-381-2112
236 High Street, Hamilton, Ohio 45011, 513-863-5441
250 Civic Center Drive, Columbus, Ohio 43215, Suite 200, 614-223-2124
1675 Broadway, Denver, Colorado 80202, Suite 2480, 303-209-7866

City Administrator _____

Service Director _____

Review for the City of Grove City Jackson _____

Township Fire Department _____

DEVELOPMENT PLAN

CITY PROJECT NO. _____

MONTEREY ELEMENTARY SCHOOL

2584 Dennis Lane, Grove City, Ohio 43123

SOUTH-WESTERN CITY SCHOOL DISTRICT

3805 Marlane Drive, Grove City, OH 43123

SITE SIGN ELEVATION

DATE 12/21/12

Z204