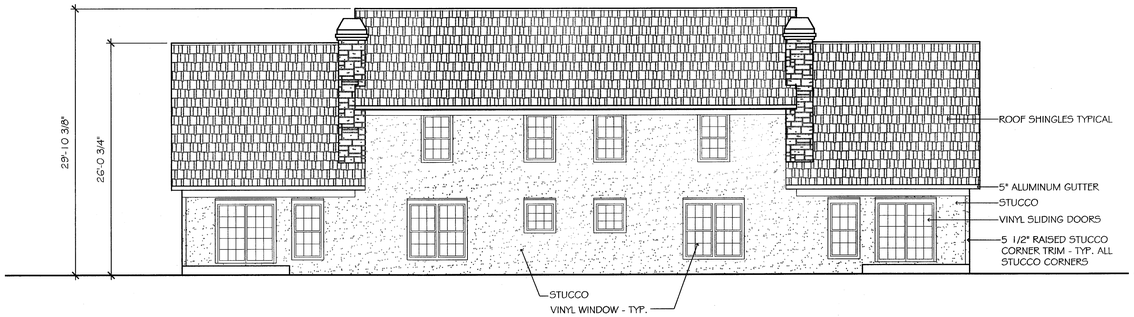

F BUILDING 'E' REAR ELEVATION W/ OPTIONAL SECOND FLOOR

SCALE: 1/8" = 1'-0"

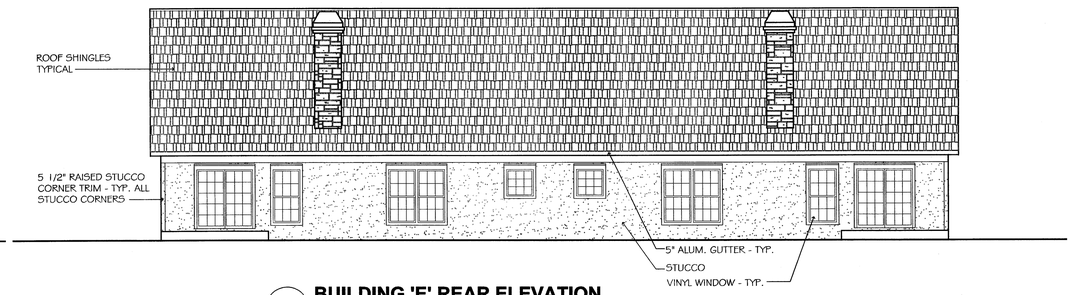

E BUILDING 'E' REAR ELEVATION

SCALE: 1/8" = 1'-0"

D BUILDING 'E' SIDE ELEVATION W/ OPTIONAL SECOND FLOOR

SCALE: 1/8" = 1'-0"

C BUILDING 'E' SIDE ELEVATION

SCALE: 1/8" = 1'-0"

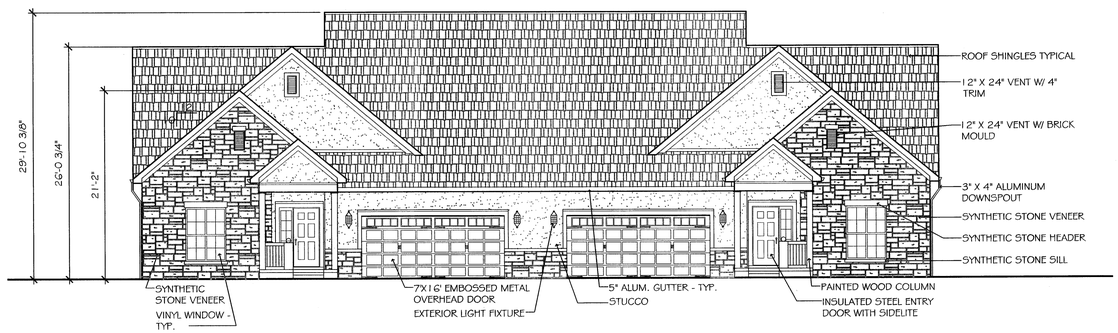

B BUILDING 'E' FRONT ELEVATION W/ OPTIONAL SECOND FLOOR

SCALE: 1/8" = 1'-0"

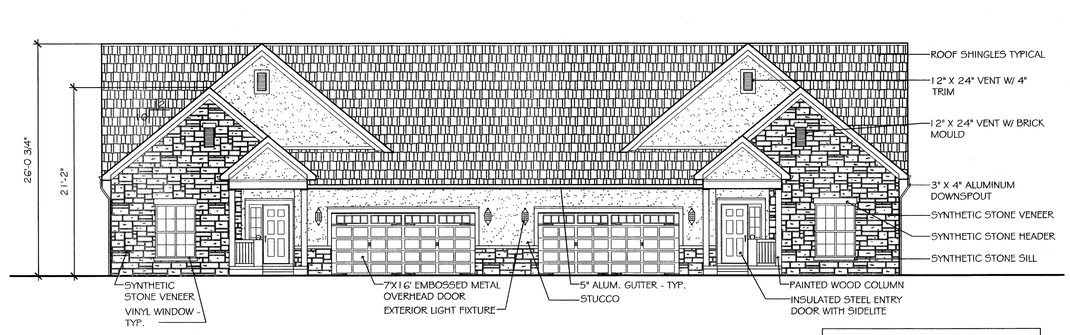

A BUILDING 'E' FRONT ELEVATION

SCALE: 1/8" = 1'-0"

NOTE: WHERE PRESENT SYNTHETIC STONE VENEER TO EXTEND TO GRADE.

BIRD HOUK
A DIVISION OF OHM
architecture | planning | urban design | engineering
600 creekside plaza
gahanna, ohio 43230
phone: 614.418.0600
www.bird-houk.com

LONG AND WILCOX

Pinnacle Club Condominiums - Final Development Plan

Grove City, Ohio

BUILDING 'E' EXTERIOR ELEVATIONS

These documents are our instruments of service for this project only and may not be used, copied, or altered without our written consent.
Copyright © 2010 by Bird Houk - All Rights Reserved.

no.	revisions:	by:
1	2/18/13 - CITY COMMENTS	

job no: 6200120011

date: 1/28/13

sheet: A2.04a

of:

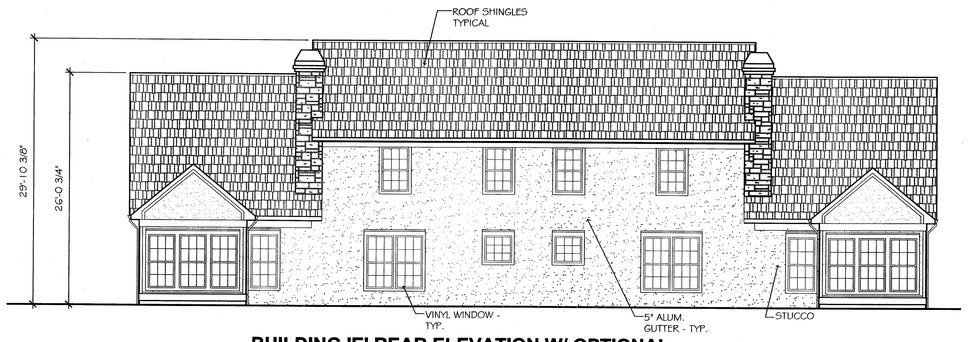

H **BUILDING 'E' REAR ELEVATION W/ OPTIONAL SECOND FLOOR AND 4 SEASON ROOM**

SCALE: 1/8" = 1'-0"

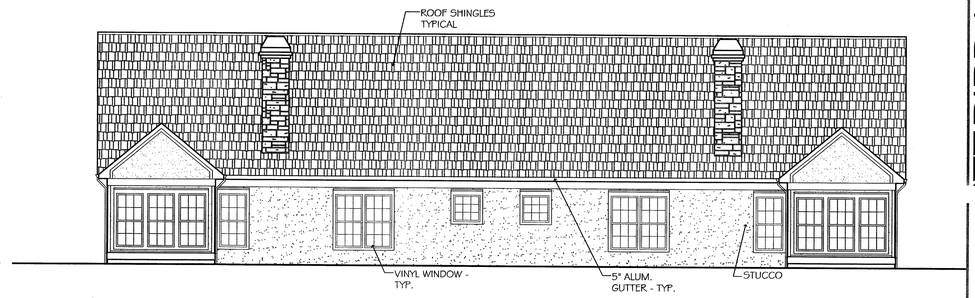

G **BUILDING 'E' REAR ELEVATION W/ OPTIONAL 4 SEASON ROOM**

SCALE: 1/8" = 1'-0"

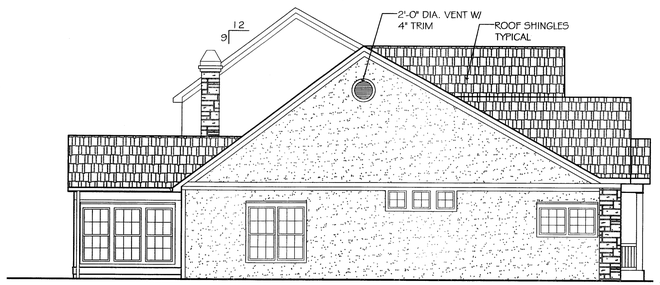

F **BUILDING 'E' SIDE ELEVATION W/ OPTIONAL SECOND FLOOR & 4 SEASON ROOM**

SCALE: 1/8" = 1'-0"

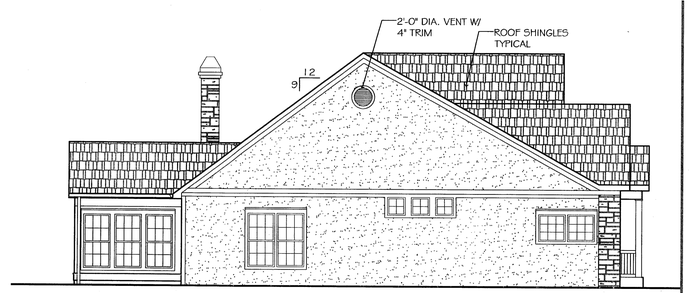

E **BUILDING 'E' SIDE ELEVATION W/ OPTIONAL 4 SEASON ROOM**

SCALE: 1/8" = 1'-0"

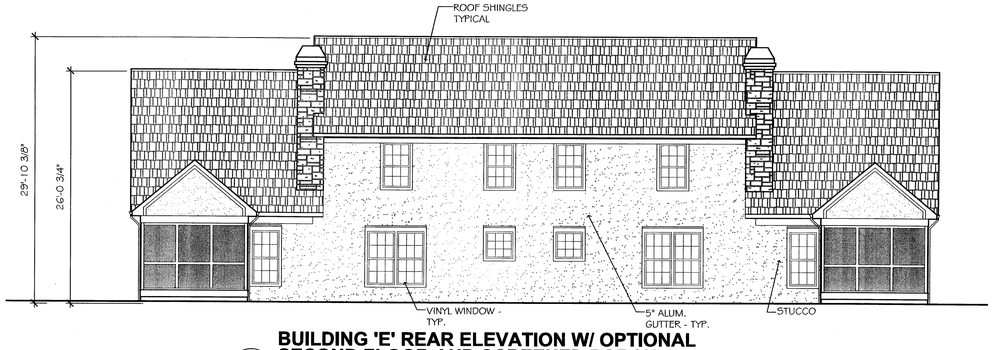

D **BUILDING 'E' REAR ELEVATION W/ OPTIONAL SECOND FLOOR AND SCREENED PORCH**

SCALE: 1/8" = 1'-0"

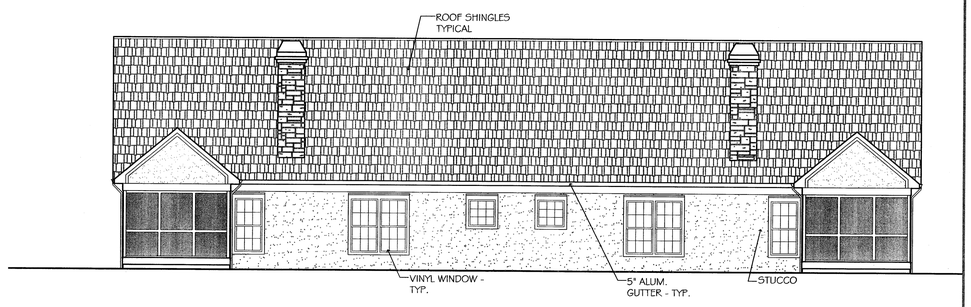

C **BUILDING 'E' REAR ELEVATION W/ OPTIONAL SCREENED PORCH**

SCALE: 1/8" = 1'-0"

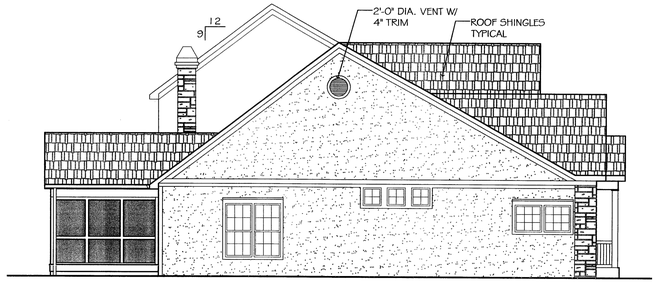

B **BUILDING 'E' SIDE ELEVATION W/ OPTIONAL SECOND FLOOR & SCREENED PORCH**

SCALE: 1/8" = 1'-0"

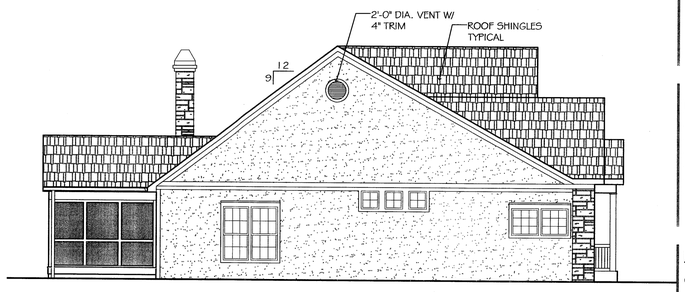

A **BUILDING 'E' SIDE ELEVATION W/ OPTIONAL SCREENED PORCH**

SCALE: 1/8" = 1'-0"

NOTE: WHERE PRESENT SYNTHETIC STONE VENEER TO EXTEND TO GRADE.

BIRD HOUK
A DIVISION OF OHM
architecture | planning | urban design | engineering
600 creekside plaza
gahanna, ohio 43230
phone: 614.418.0600
www.bird-houk.com

Final Development Plan

LONG AND WILCOX

Pinnacle Club Condominiums - Final

Grove City, Ohio

BUILDING 'E' EXTERIOR ELEVATIONS W/ OPT. SUNROOMS/SCREENED PORCHES

Copyright © 2010 by Bird Houk. All Rights Reserved.
These documents are our instruments of service for this project only and may not be used, copied, or altered without our written consent.

no.	revisions:	by:
1	2/18/13 - CITY COMMENTS	

job no: 6200120011

date: 1/28/13

sheet: A2.04b

of:

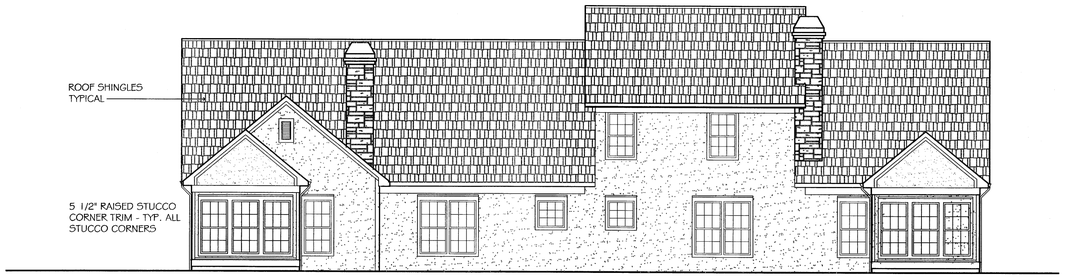

G BUILDING 'E-GOLF COURSE' REAR ELEVATION W/ 1 OPT. SECOND FLOOR

SCALE: 1/8" = 1'-0"

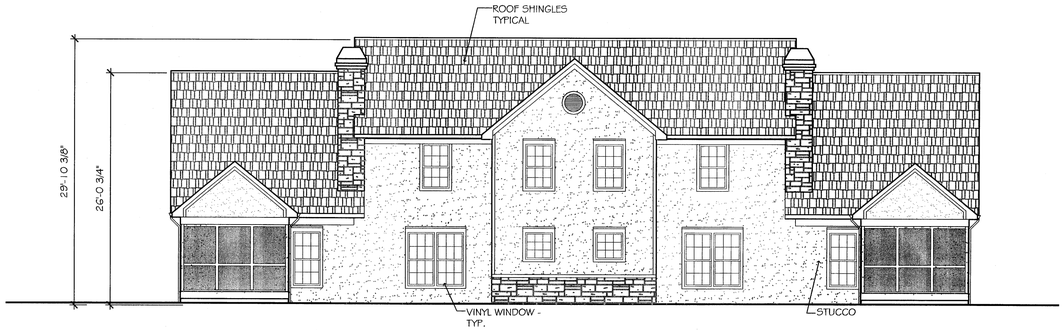

F BUILDING 'E-GOLF COURSE' REAR ELEVATION W/ OPT. SECOND FLOOR & SCR. PORCH

SCALE: 1/8" = 1'-0"

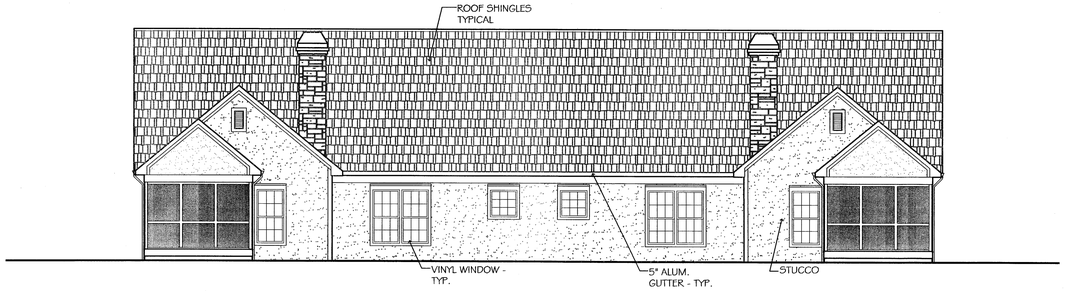

E BUILDING 'E-GOLF COURSE' REAR ELEVATION W/ OPT. SCREEN PORCH

SCALE: 1/8" = 1'-0"

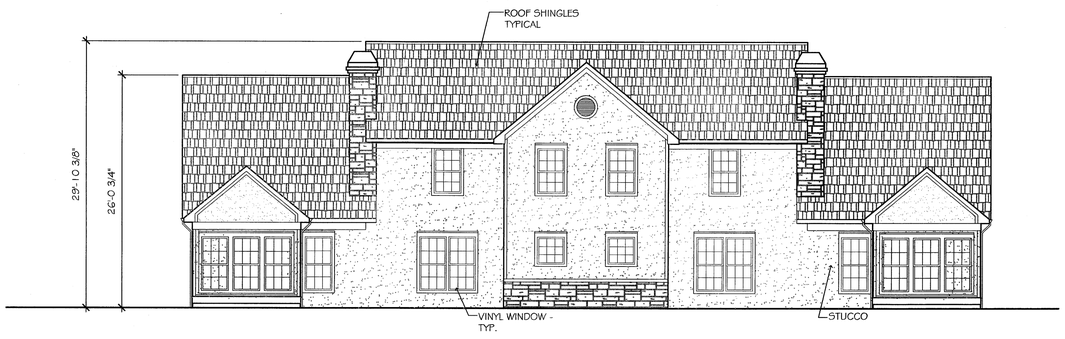

D BUILDING 'E- GOLF COURSE' REAR ELEVATION W/ OPT. SECOND FLOOR & 4 SEASON

SCALE: 1/8" = 1'-0"

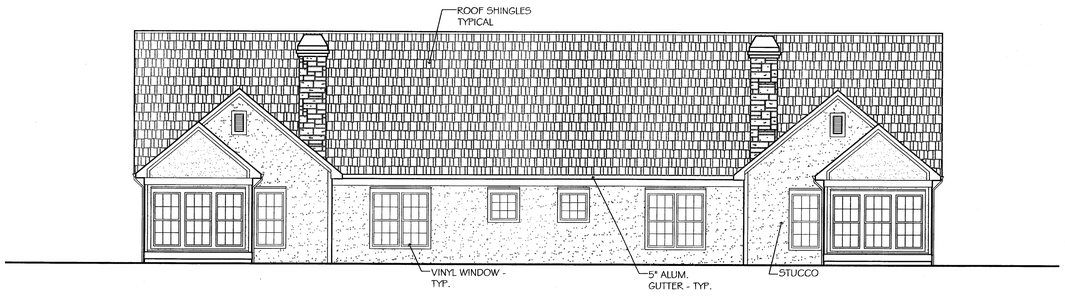

C BUILDING 'E - GOLF COURSE' REAR ELEVATION W/ OPT. 4 SEASON ROOM

SCALE: 1/8" = 1'-0"

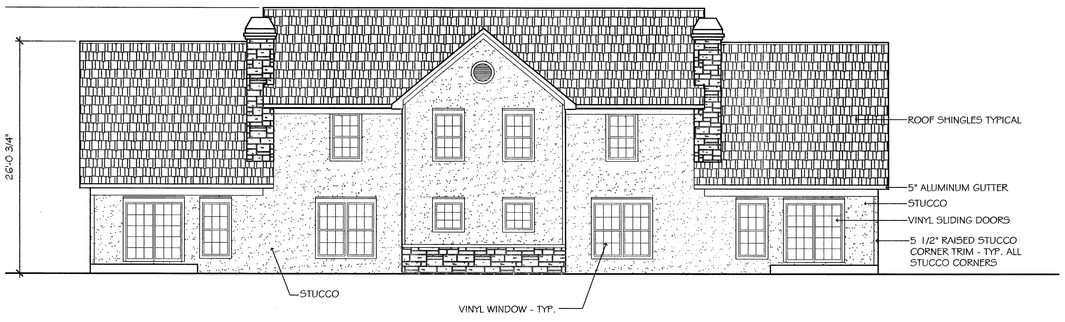

B BUILDING 'E- GOLF COURSE' REAR ELEVATION W/ OPTIONAL SECOND FLOOR

SCALE: 1/8" = 1'-0"

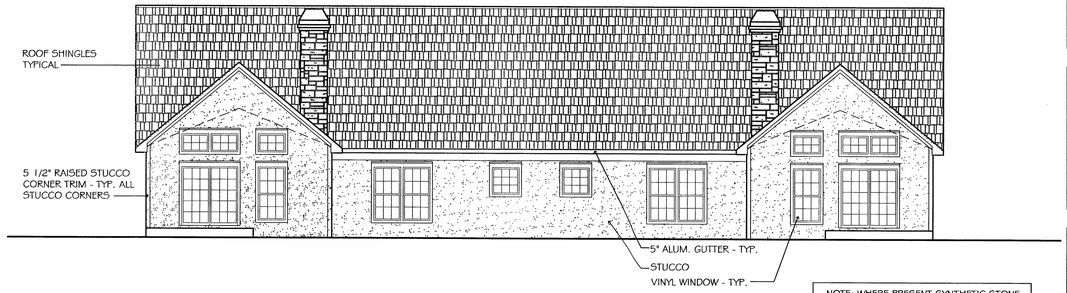

NOTE: WHERE PRESENT SYNTHETIC STONE VENEER TO EXTEND TO GRADE.

A BUILDING 'E - GOLF COURSE' REAR ELEVATION

SCALE: 1/8" = 1'-0"

BIRD HOUK
A DIVISION OF OHM
architecture | planning | urban design | engineering
600 creekside plaza
gahanna, ohio 43230
phone: 614.418.0600
www.bird-houk.com

LONG AND WILCOX

Pinnacle Club Condominiums - Final Development Plan

Grove City, Ohio

BUILDING 'E' - GOLF COURSE UNITS EXTERIOR ELEVATIONS

Copyright © 2010 by Bird Houk. All Rights Reserved. These documents are our instruments of service for this project only and may not be used, copied, or altered without our written consent.

no.	revisions:	by:
1	2/18/13 - CITY COMMENTS	

job no: 6200120011

date: 1/28/13

sheet: A2.04c

of:

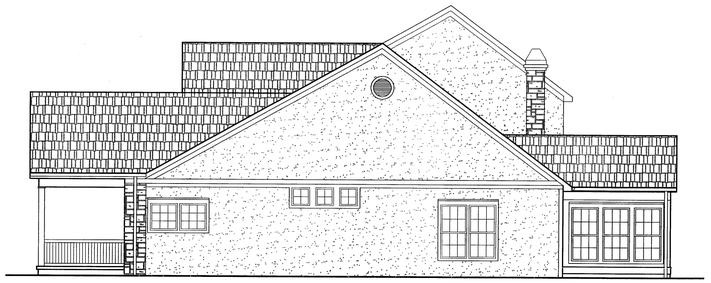

H OPTIONAL FRONT PORCH - SIDE ELEVATION

SCALE: 1/8" = 1'-0"

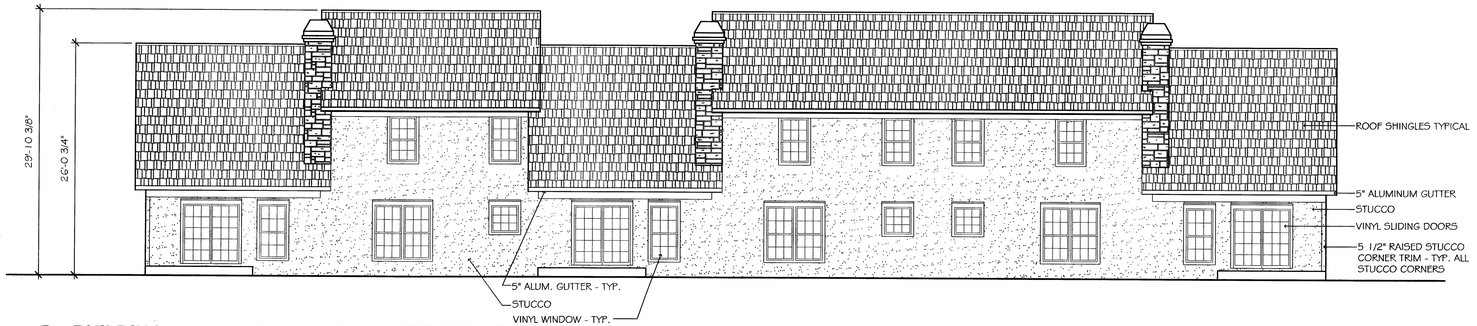

G BUILDING 'F' REAR ELEVATION W/ OPTIONAL SECOND FLOOR

SCALE: 1/8" = 1'-0"

F OPTIONAL FRONT PORCH - PARTIAL FRONT ELEVATION

SCALE: 1/8" = 1'-0"

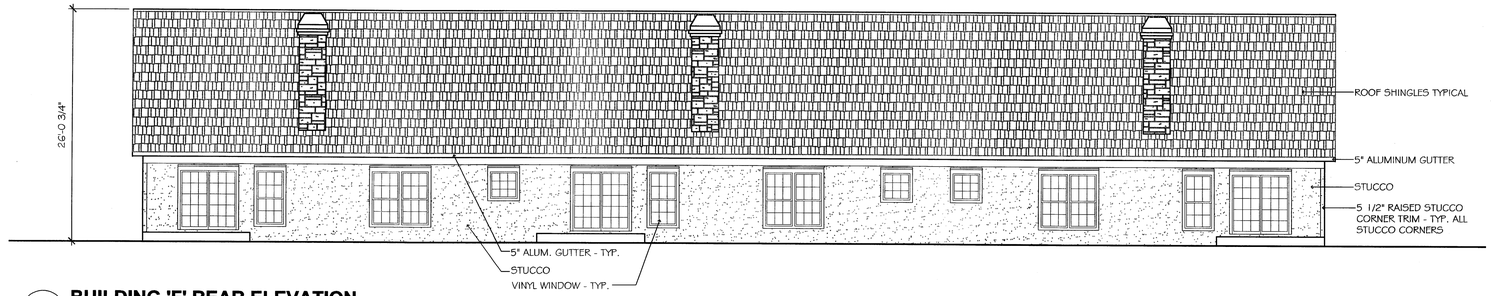

E BUILDING 'F' REAR ELEVATION

SCALE: 1/8" = 1'-0"

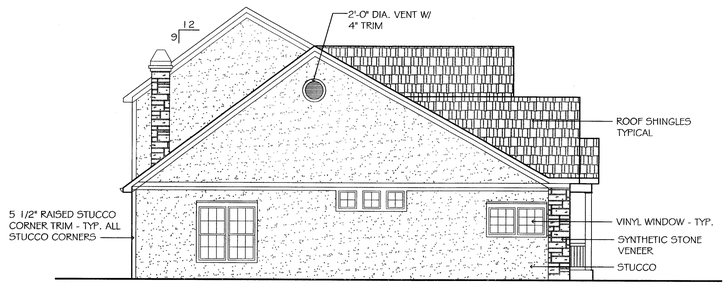

D BUILDING 'F' SIDE ELEVATION W/ OPTIONAL SECOND FLOOR

SCALE: 1/8" = 1'-0"

C BUILDING 'F' FRONT ELEVATION W/ OPTIONAL SECOND FLOOR

SCALE: 1/8" = 1'-0"

B BUILDING 'F' SIDE ELEVATION

SCALE: 1/8" = 1'-0"

A BUILDING 'F' FRONT ELEVATION

SCALE: 1/8" = 1'-0"

NOTE: WHERE PRESENT SYNTHETIC STONE VENEER TO EXTEND TO GRADE.

BIRD HOUK
A DIVISION OF OHM
architecture | planning | urban design | engineering
600 creekside plaza
gahanna, ohio 43230
phone: 614.418.0600
www.bird-houk.com

LONG AND WILCOX

Pinnacle Club Condominiums - Final Development Plan

Grove City, Ohio

BUILDING 'F' EXTERIOR ELEVATIONS

These documents are our instruments of service for this project only and may not be used, copied, or altered without our written consent.
Copyright © 2010 by Bird Houk. All Rights Reserved.

no.	revisions:	by:
1	2/18/13 - CITY COMMENTS	

job no: 6200120011
date: 1/28/13
sheet:
A2.05a
of:

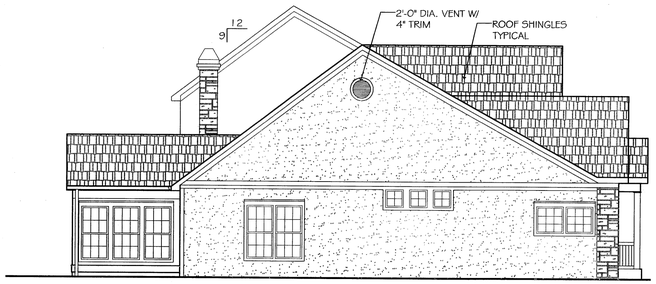

H BUILDING 'E' SIDE ELEVATION W/ OPTIONAL SECOND FLOOR & 4 SEASON ROOM

SCALE: 1/8" = 1'-0"

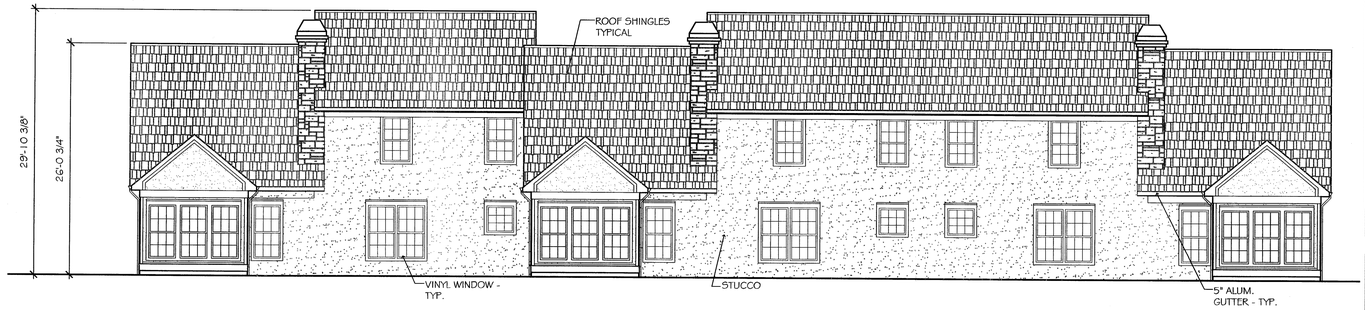

G BUILDING 'E' REAR ELEVATION W/ OPTIONAL SECOND FLOOR AND 4 SEASON ROOM

SCALE: 1/8" = 1'-0"

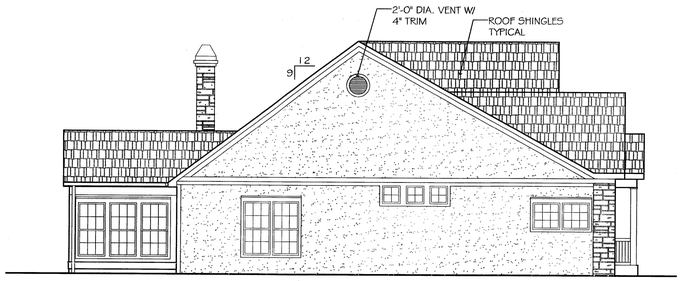

F BUILDING 'E' SIDE ELEVATION W/ OPTIONAL 4 SEASON ROOM

SCALE: 1/8" = 1'-0"

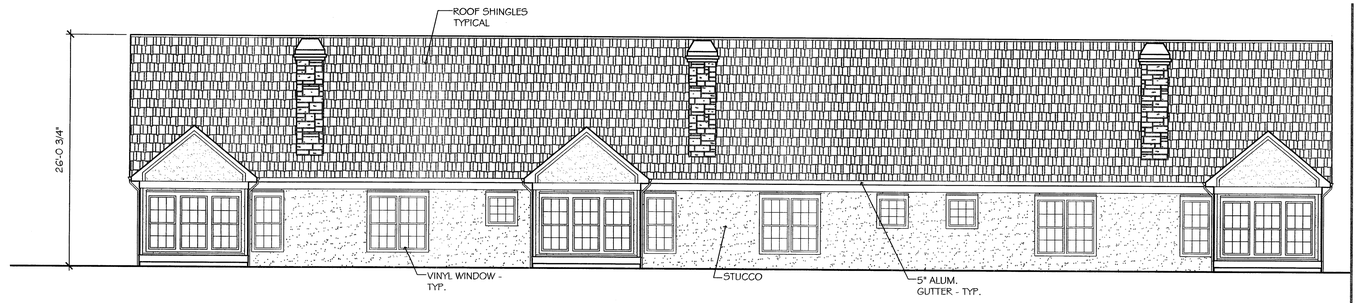

E BUILDING 'E' REAR ELEVATION W/ OPTIONAL 4 SEASON ROOM

SCALE: 1/8" = 1'-0"

D BUILDING 'E' SIDE ELEVATION W/ OPTIONAL SECOND FLOOR & SCREENED PORCH

SCALE: 1/8" = 1'-0"

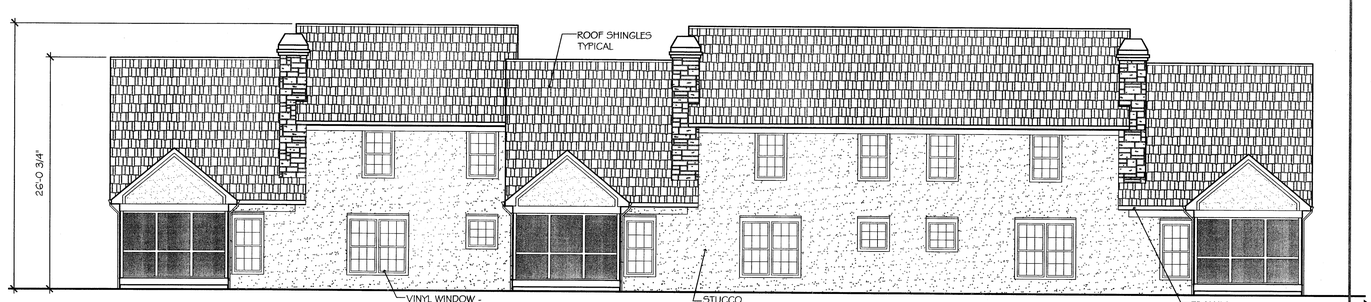

C BUILDING 'E' REAR ELEVATION W/ OPTIONAL SECOND FLOOR AND SCREENED PORCH

SCALE: 1/8" = 1'-0"

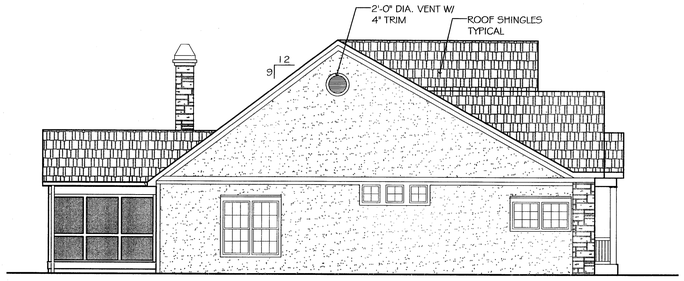

B BUILDING 'E' SIDE ELEVATION W/ OPTIONAL SCREENED PORCH

SCALE: 1/8" = 1'-0"

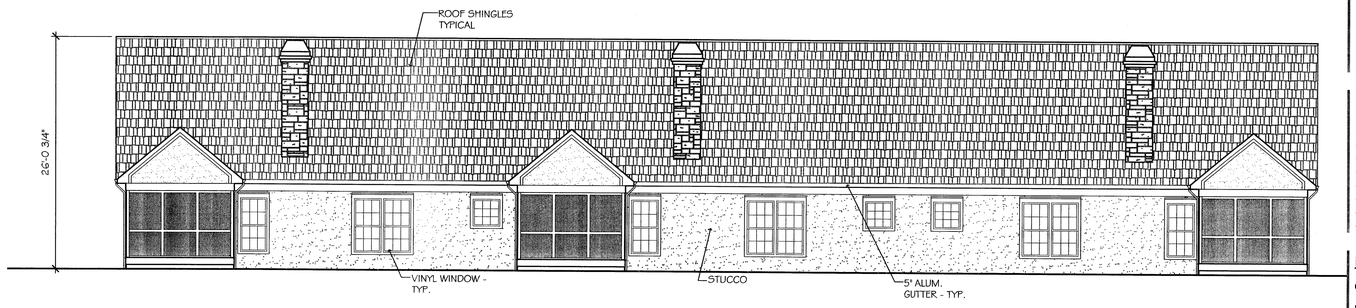

A BUILDING 'E' REAR ELEVATION W/ OPTIONAL SCREENED PORCH

SCALE: 1/8" = 1'-0"

NOTE: WHERE PRESENT SYNTHETIC STONE VENEER TO EXTEND TO GRADE.

BIRD HOUK
A DIVISION OF OHM
architecture | planning | urban design | engineering
600 creekside plaza
gahanna, ohio 43230
phone: 614.418.0600
www.bird-houk.com

LONG AND WILCOX

Pinnacle Club Condominiums - Final Development Plan

Grove City, Ohio

BUILDING 'F' EXTERIOR ELEVATIONS W/ OPT. SUNROOMS/SCREENED PORCHES

Copyright © 2010 by Bird Houk. All Rights Reserved. These documents are our instruments of service for this project only and may not be used, copied, or altered without our written consent.

no.	revisions:	by:
1	2/18/13 - CITY COMMENTS	

job no: 6200120011
date: 1/28/13
sheet:
A2.05b
of: