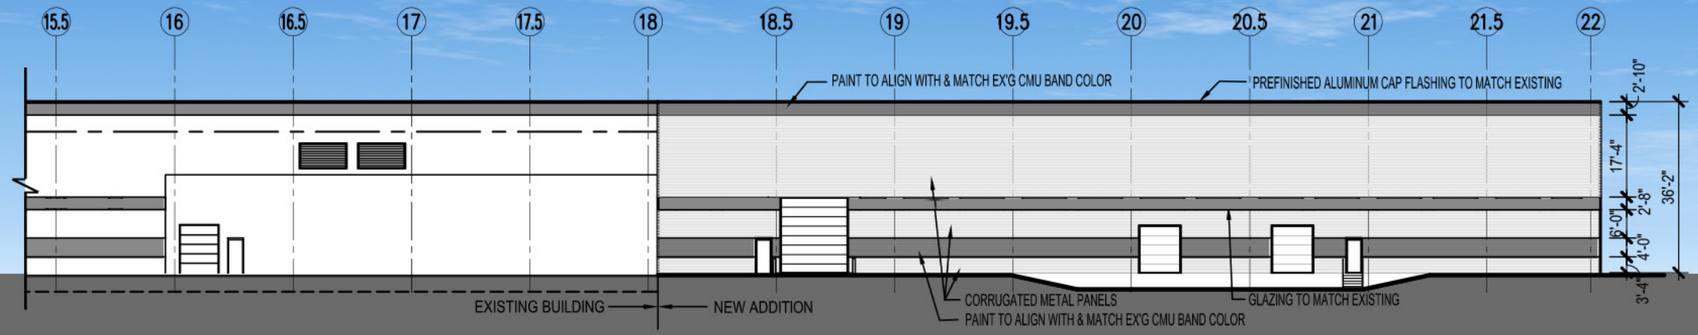

SOUTH ELEVATION

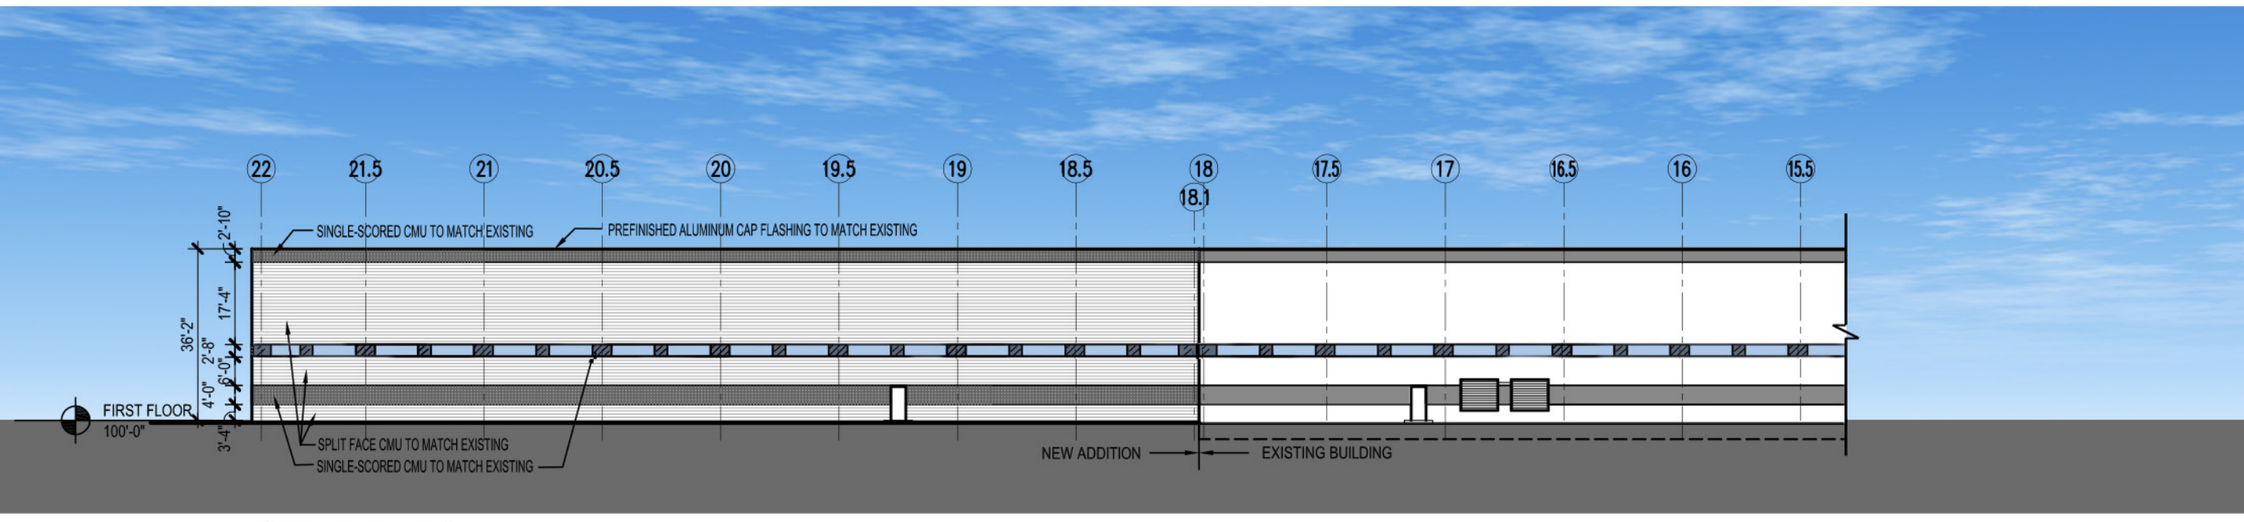

NORTH ELEVATION

0 16’ 32’ 64’

© 2012, M+A Architects

m+a architects
ma-architects.com

TOSOH SMD, INC.

grove city, ohio

proposed elevations
10.23.13

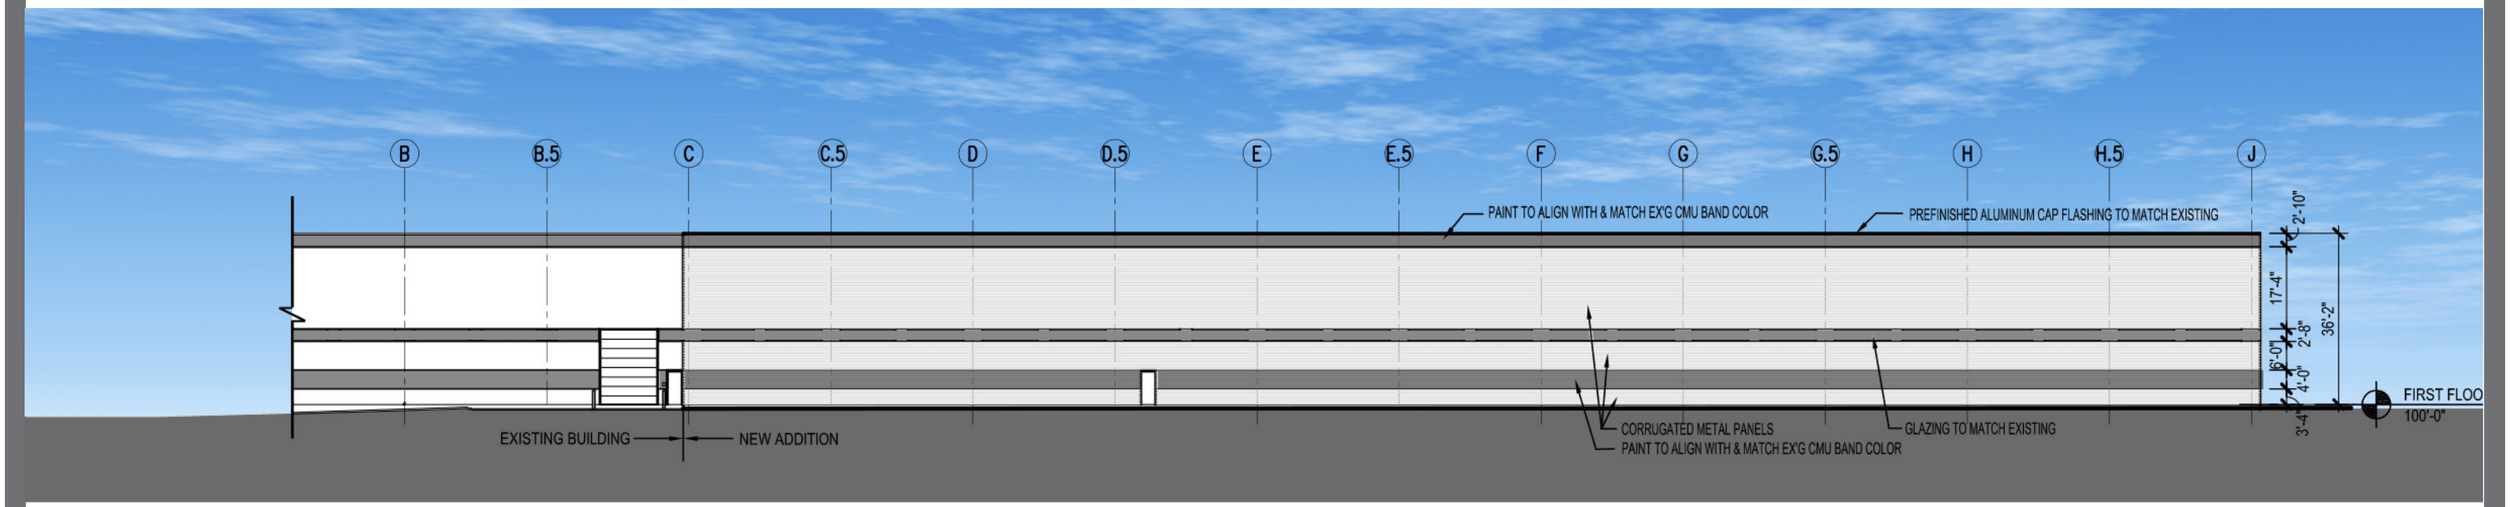

EAST ELEVATION

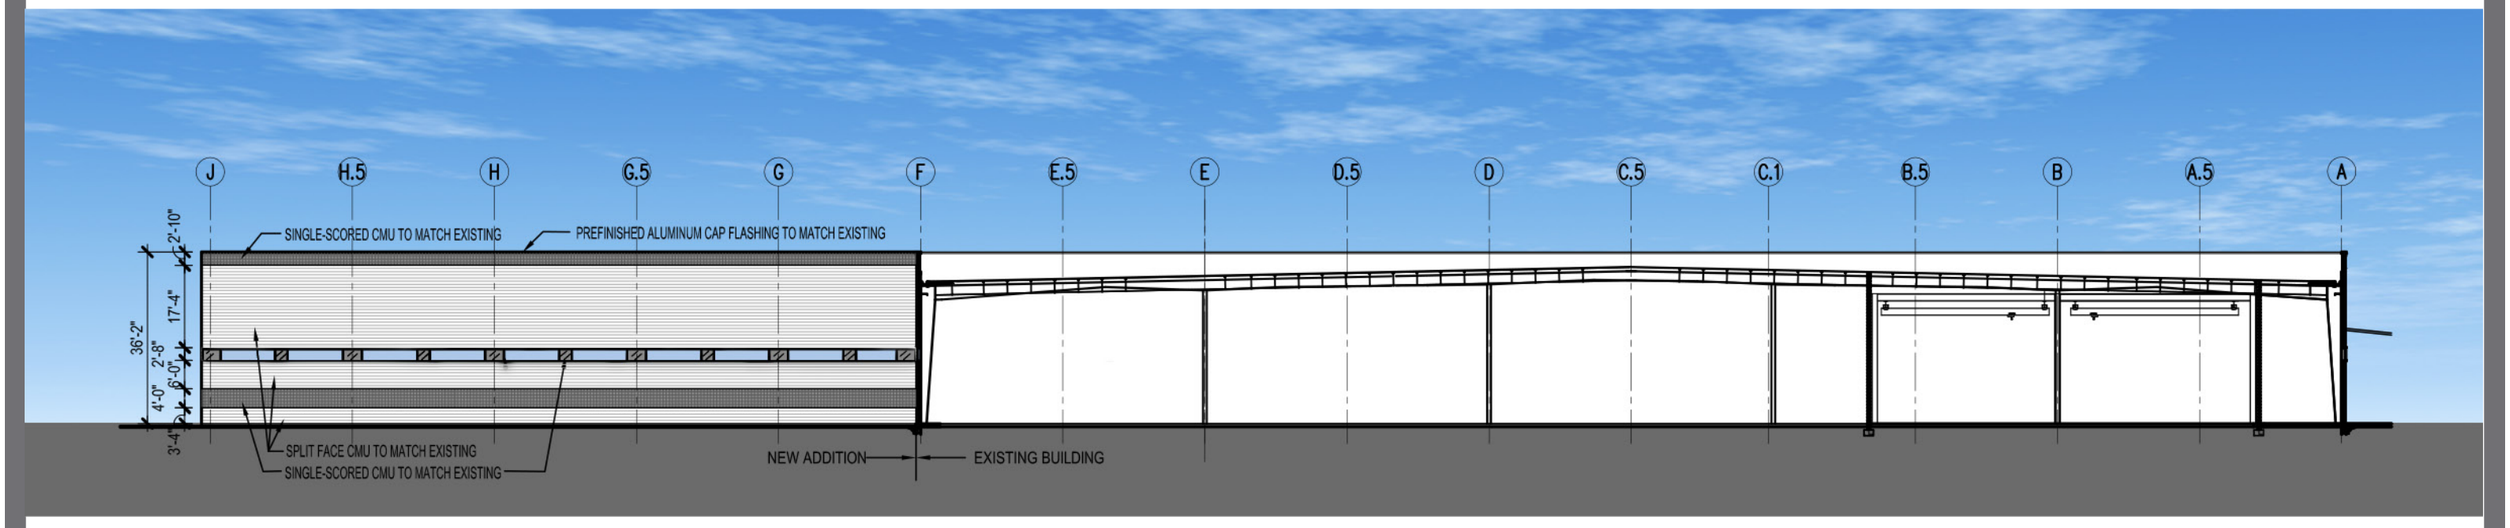

WEST ELEVATION

0 16' 32' 64'

© 2012, M+A Architects

m+a architects
ma-architects.com

TOSOH SMD, INC.

grove city, ohio

proposed elevations
10.23.13

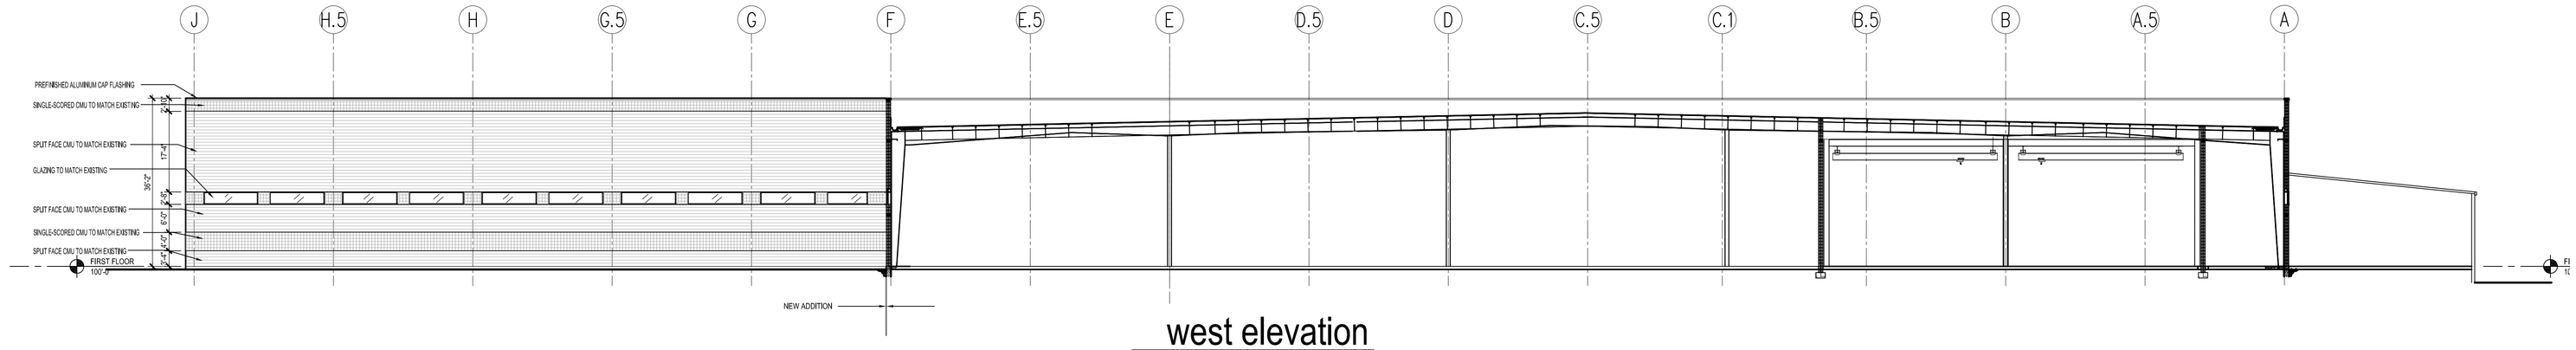

west elevation

1/16"=1'-0"

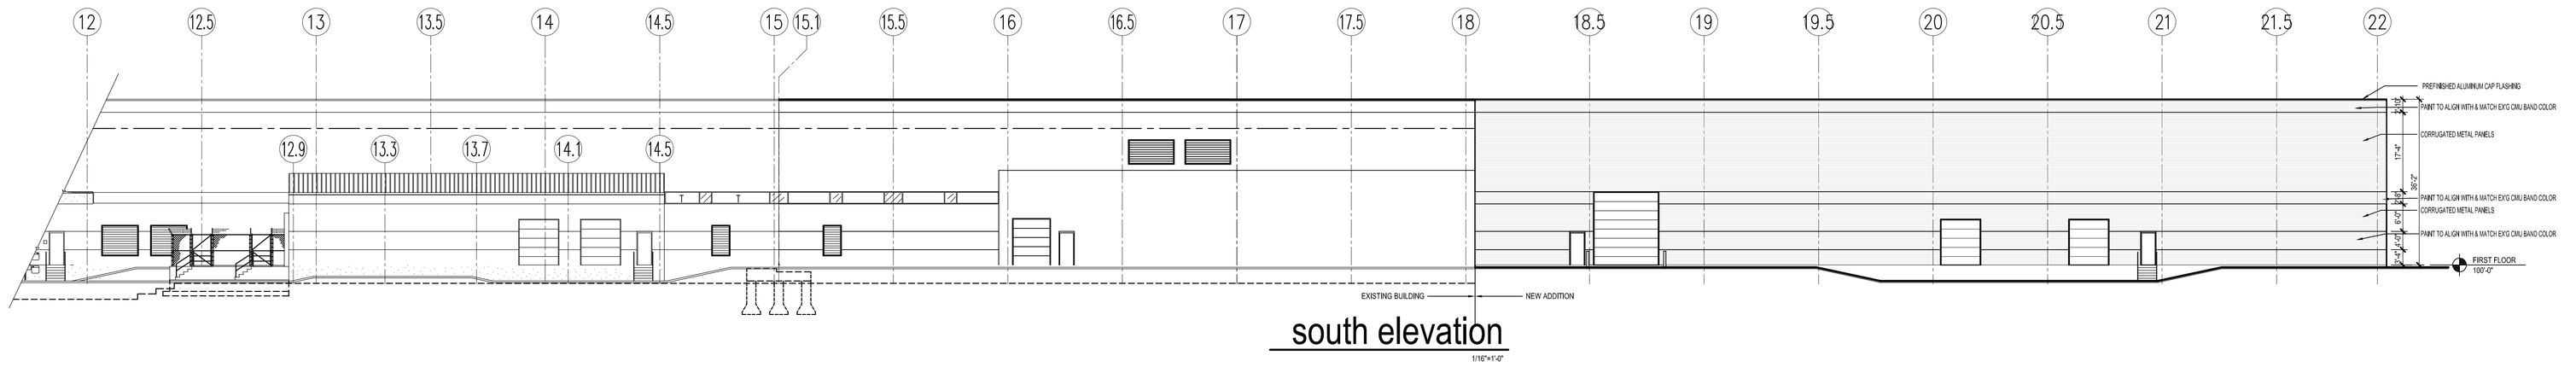

south elevation

1/16"=1'-0"

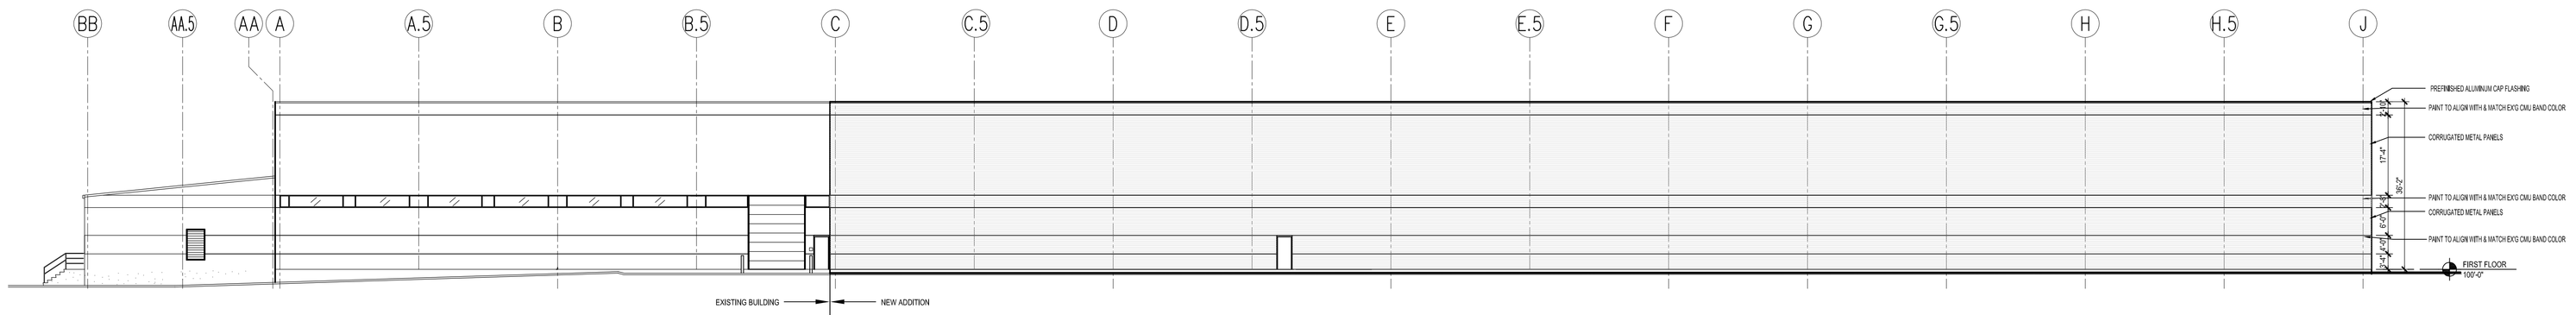

east elevation

1/16"=1'-0"

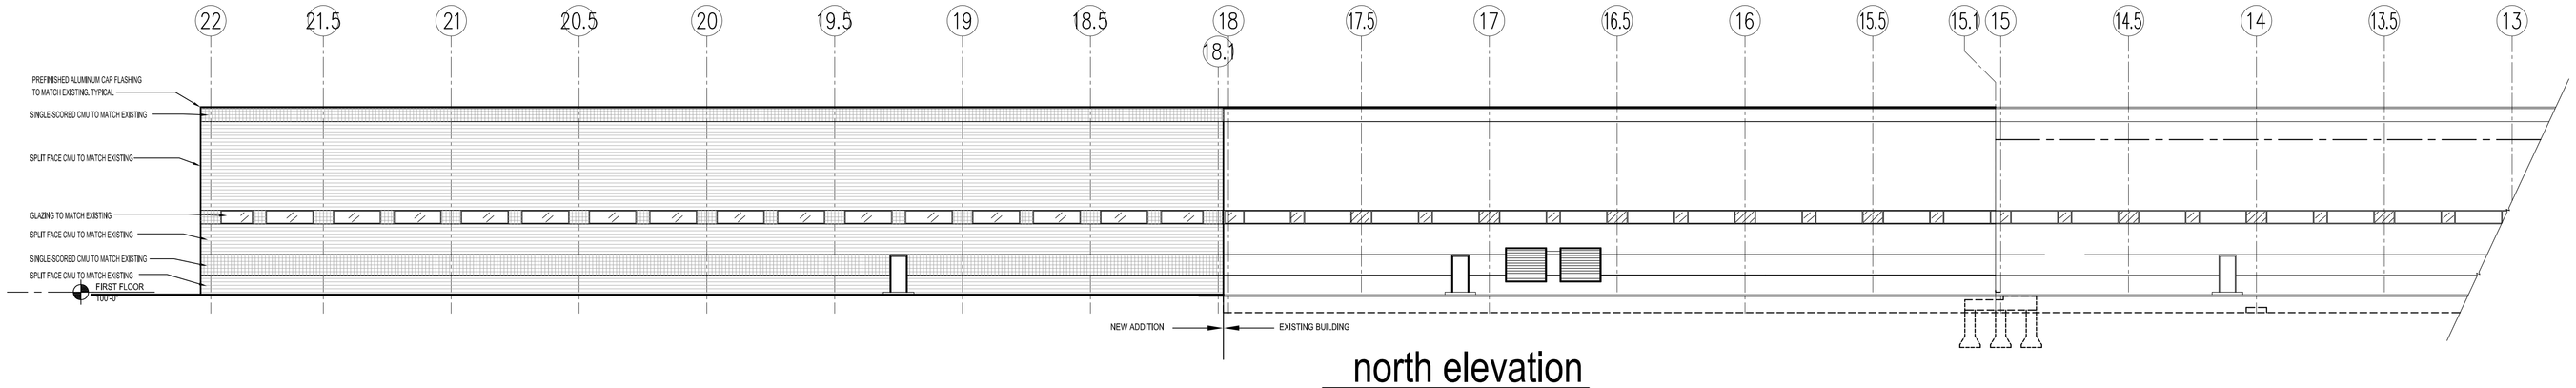

north elevation

1/16"=1'-0"

REGISTERED ENGINEER NO. 66578 DATE

CITY OF GROVE CITY APPROVALS
"City of Grove City" signatures on this plan signify only concurrence with the purposes and general location of the project. All technical details remain the responsibility of the Engineer preparing the plan.

MAYOR, CITY OF GROVE CITY DATE

CITY ADMINISTRATOR, CITY OF GROVE CITY DATE

SERVICE DIRECTOR, CITY OF GROVE CITY DATE

SAFETY DIRECTOR, CITY OF GROVE CITY DATE

CITY ENGINEER, CITY OF GROVE CITY DATE

CHIEF, JACKSON TOWNSHIP FIRE DEPARTMENT DATE

© 2013 M+A Architects

m+a
775 Yard Street, Suite 325
Columbus, Ohio 43212
p 614 744 0407
f 614 744 0237
www.ma-architects.com

addition to manufacturing facility

TOSOH SMD, INC.

3600 Gantz Road | Grove City, Ohio 43123

STATUS:

PRELIMINARY
NOT FOR CONSTRUCTION

REVISION:

PROJECT NUMBER: 12193

DRAWN BY: TL

DATE: 10-23-2013

SHEET NUMBER: A3.00

m+a architects