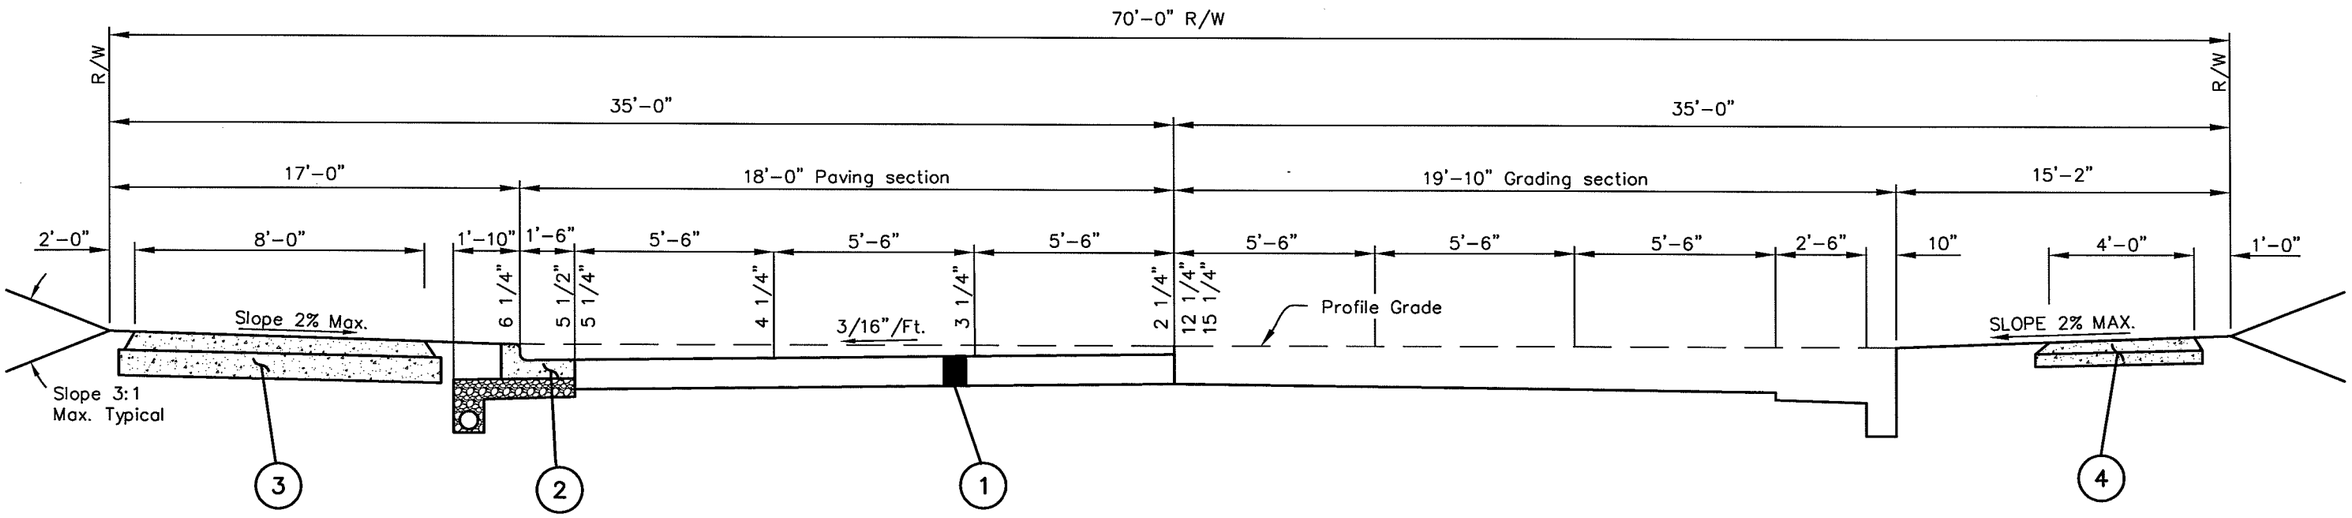

1. Refer to Standard Drawing C-GC-90 for Pavement Design Specifications.
2. City of Grove City Standard Concrete Combined Curb & Gutter (Standard Drawing C-GC-57A)
3. City of Grove City Standard Bike Path (Standard Drawing C-GC-80)
4. City of Grove City Standard Sidewalk (Standard Drawing C-GC-46)

COLLECTOR STREET 36' SECTION WITH CONCRETE COMBINED CURB & GUTTER	**CITY OF GROVE CITY, OHIO**		
	STANDARD CONSTRUCTION DRAWING		
	Rev. 11-15-05	Date 6-02-02	Dwg. No. C-GC-62