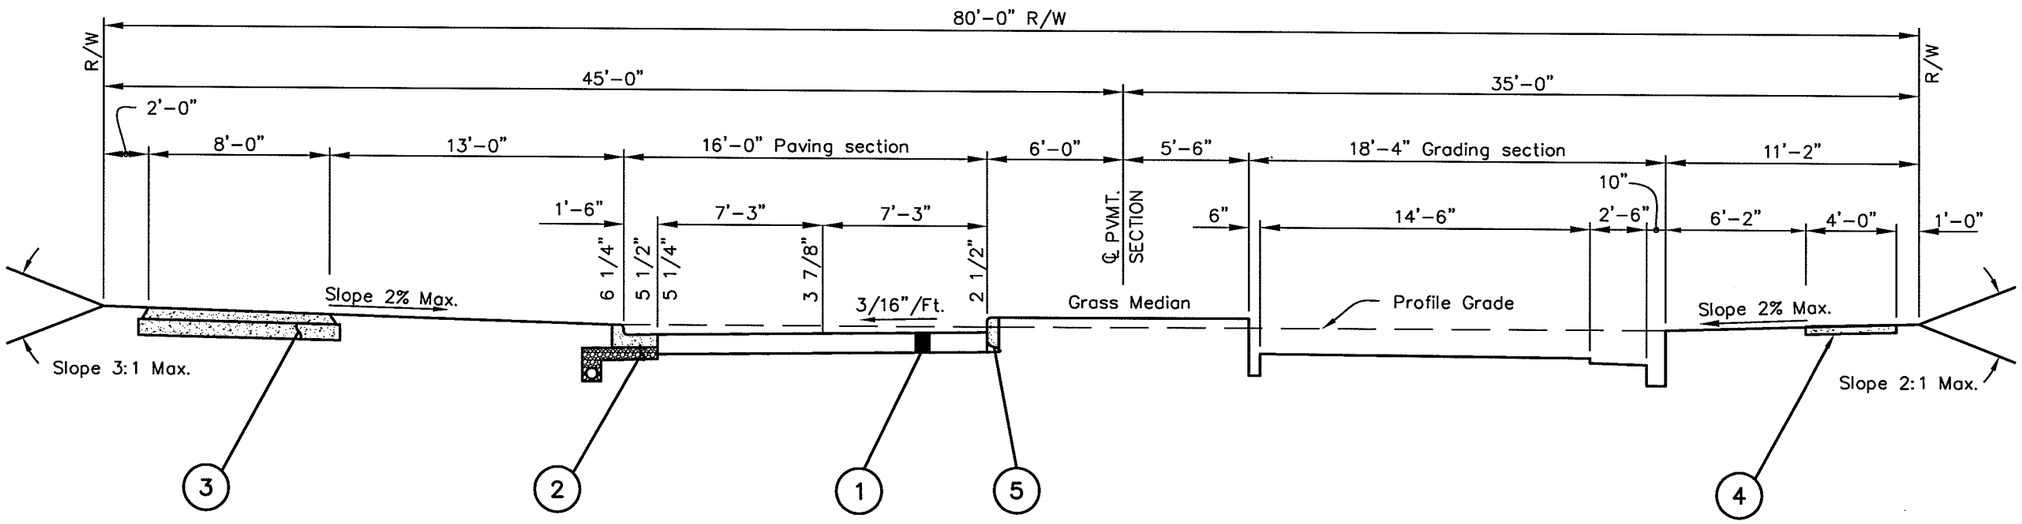

1. Refer to Standard Drawing C–GC–90 for Pavement Design Standards.
2. City of Grove City Standard 18" Concrete Combined Curb & Gutter (Standard Drawing C–GC–57A)
3. City of Grove City Standard Bike Path (Standard Drawing C–GC–80)
4. City of Grove City Standard Sidewalk (Standard Drawing C–GC–46)
5. City of Grove City Standard Straight 18" Concrete Curb (Standard Drawing C–GC–58A)

SECONDARY STREET 44' SECTION WITH CONCRETE CURB/COMBINED CURB & GUTTER	CITY OF GROVE CITY, OHIO		
	STANDARD CONSTRUCTION DRAWING		
	Rev. 11–15–05	Date 6–02–02	Dwg. No. C–GC–63