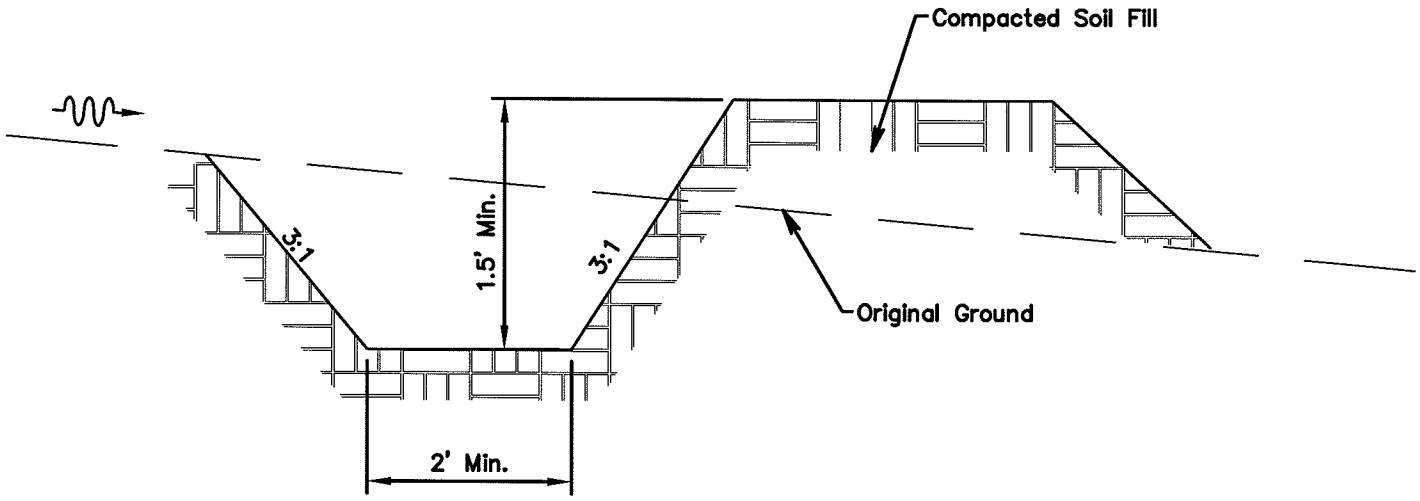

MAINTENANCE:
All channels shall be seeded and strawed immediately following their construction. The Contractor shall be held responsible for maintainance of the channel prior to completion of the project. The slope of the channel shall be such to provide adequate drainage throughout the entire length of the channel.

DIVERSION CHANNEL	CITY OF GROVE CITY, OHIO	
	STANDARD CONSTRUCTION DRAWING	
	Effective Date 5-12-05	Revision Date 11-15-05	Dwg. No. C-GC-76C