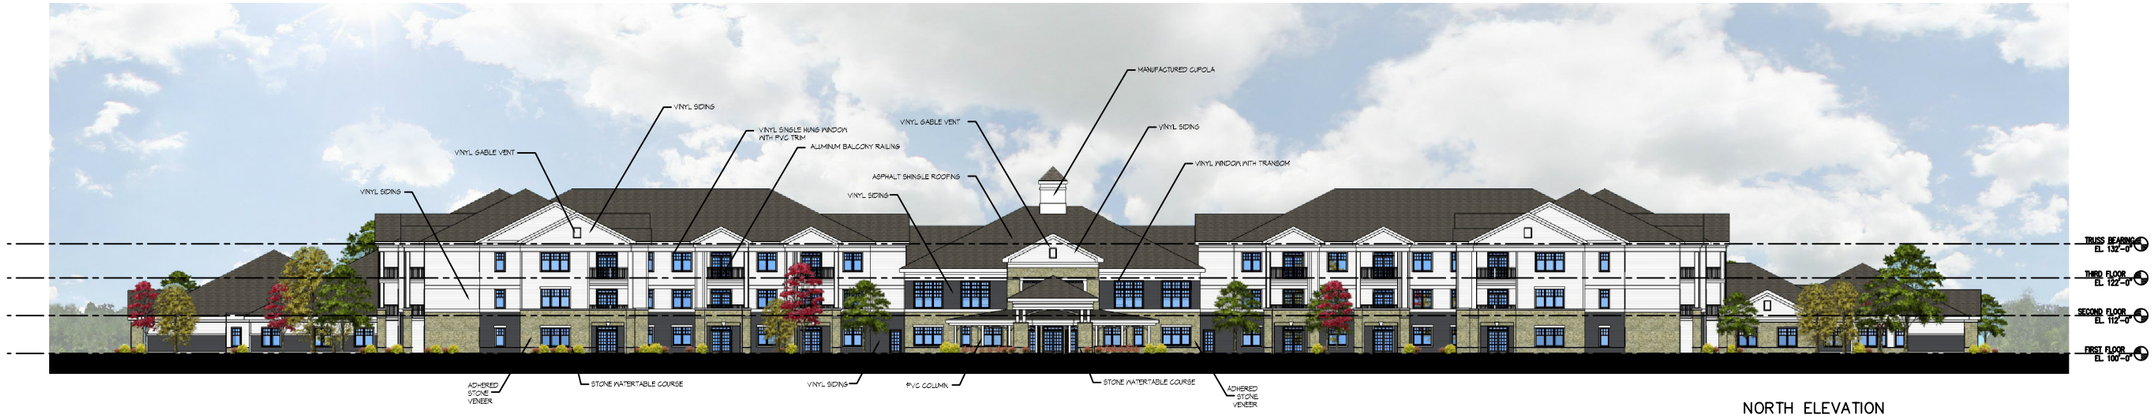

NORTH ELEVATION

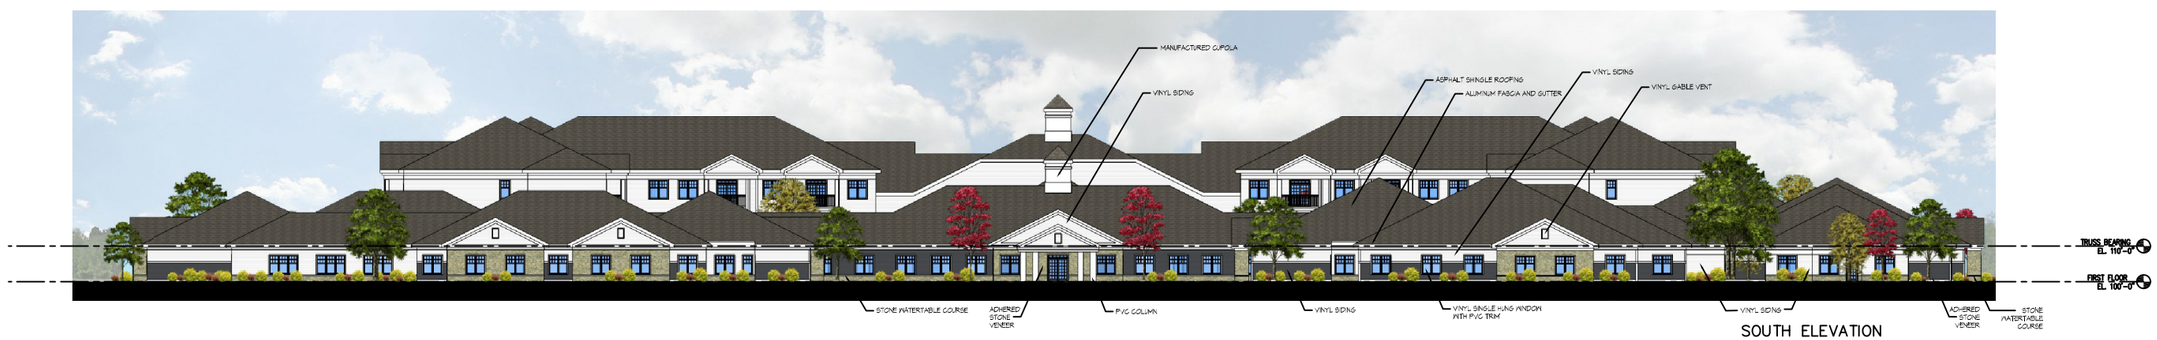

SOUTH ELEVATION

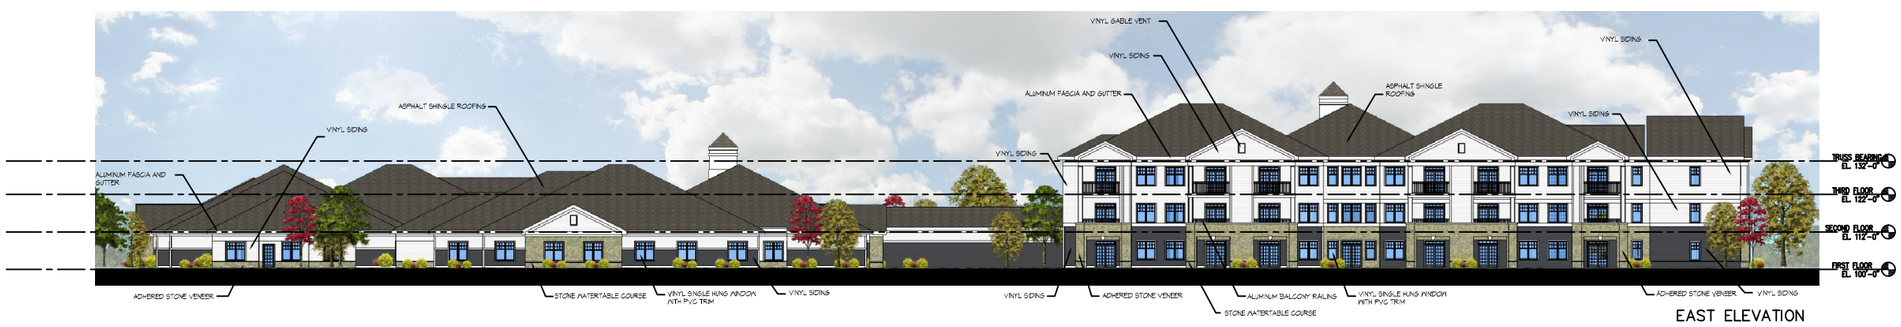

EAST ELEVATION

WEST ELEVATION

Note: Alternate masonry option - Brick in lieu of stone

StoryPoint

Grove City

3-12-2015

ARCHITECTS