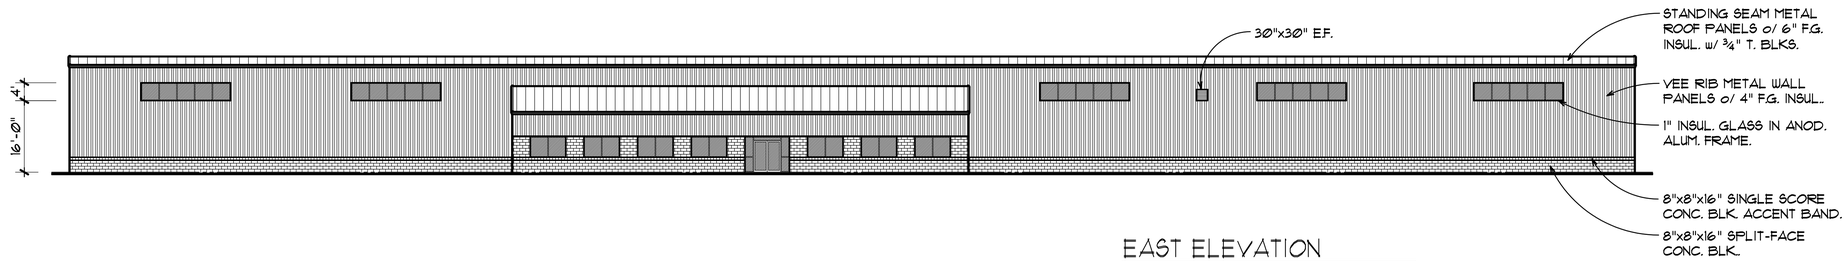

EAST ELEVATION
1 / 16" = 1'-0"

NOTES:

1. ALL MASONRY TO BE IN RUNNING BOND.
2. ALL SPLIT-FACE, REGULAR & SINGLE SCORE CONC BLOCK TO RECEIVE TOOLED CONCAVE MORTAR JOINT.
3. ALL MORTAR TO MATCH BLOCK COLOR.
4. IN ALL SPLIT-FACE BLOCK AREAS CARRY SPLIT-FACE ONE COURSE BELOW FINISHED GRADE.
5. PROVIDE MASONRY CONTROL JOINTS @ MAX. SPACING OF 30' o.c.

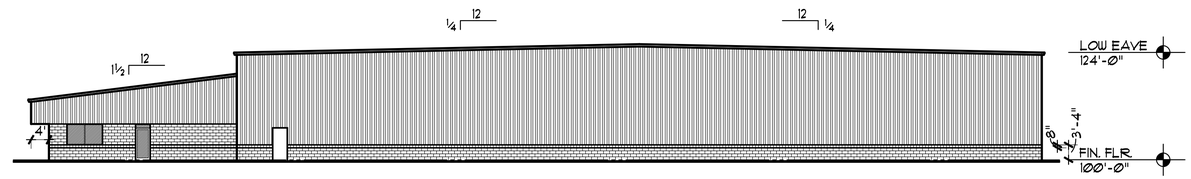

NORTH ELEVATION
1 / 16" = 1'-0"

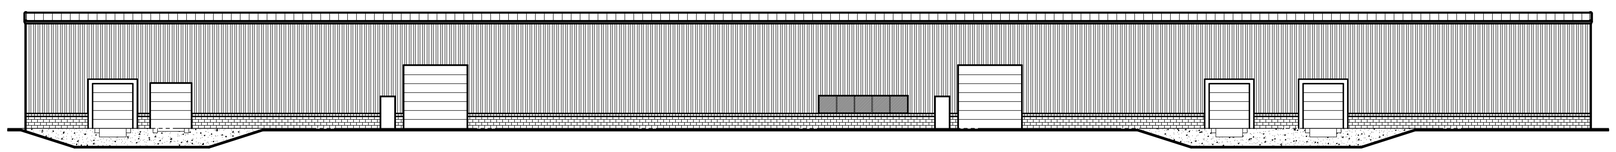

WEST ELEVATION
1 / 16" = 1'-0"

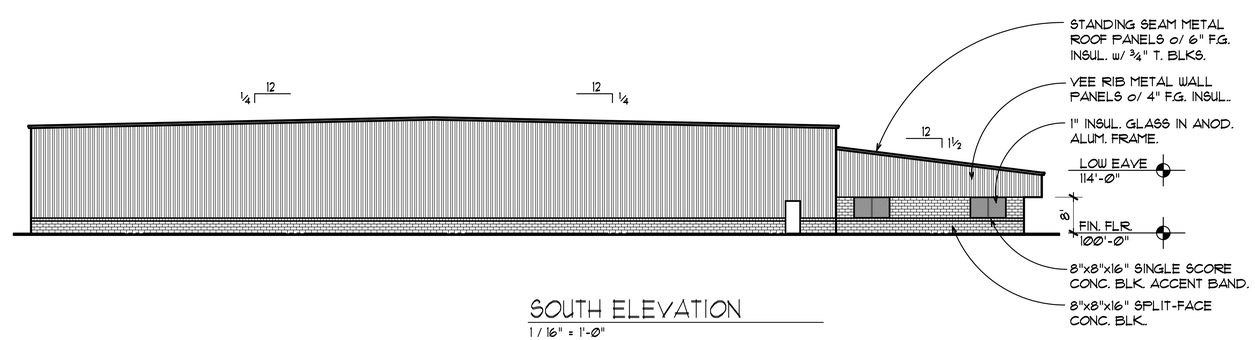

SOUTH ELEVATION
1 / 16" = 1'-0"

02/03/15

COPYRIGHT © 2015 DUBLIN BUILDING SYSTEMS ALL RIGHTS RESERVED

Dublin Building Systems
Design Build Contractors and Engineers
6233 Avery Road
Box 370
Dublin, Ohio 43017
(614)889-1445

BUILDING ELEVATIONS

PROPOSED BUILDING FOR:
LOGITECH INC.
SEEDS ROAD GROVE CITY, OHIO

REVISIONS

DRAWN BY CJ
CHECKED BY

DATE FEB. 25, 2015
REVISED

JOB NO. 15-