GROVE CITY APARTMENTS

PRELIMINARY DEVELOPMENT PLAN

DRAWING INDEX

OVERALL SITE PLAN

BUILDING A OVERALL BUILDING PLAN
BUILDING B OVERALL BUILDING PLAN
EXTERIOR ELEVATIONS - BUILDING A & B

BUILDING C OVERALL BUILDING PLAN
EXTERIOR ELEVATIONS - BUILDING C

BUILDING D OVERALL BUILDING PLAN
EXTERIOR ELEVATIONS - BUILDING D

ONE BEDROOM FLOOR PLANS

TWO BEDROOM FLOOR PLANS

COMMUNITY BUILDING FLOOR PLAN
EXTERIOR ELEVATIONS - COMMUNITY BUILDING

PIZZUTI COMPANY
TWO MIRANOVA PLACE, SUITE 220
COLUMBUS, OHIO 43215

10-24-2014

ARCHITECTS

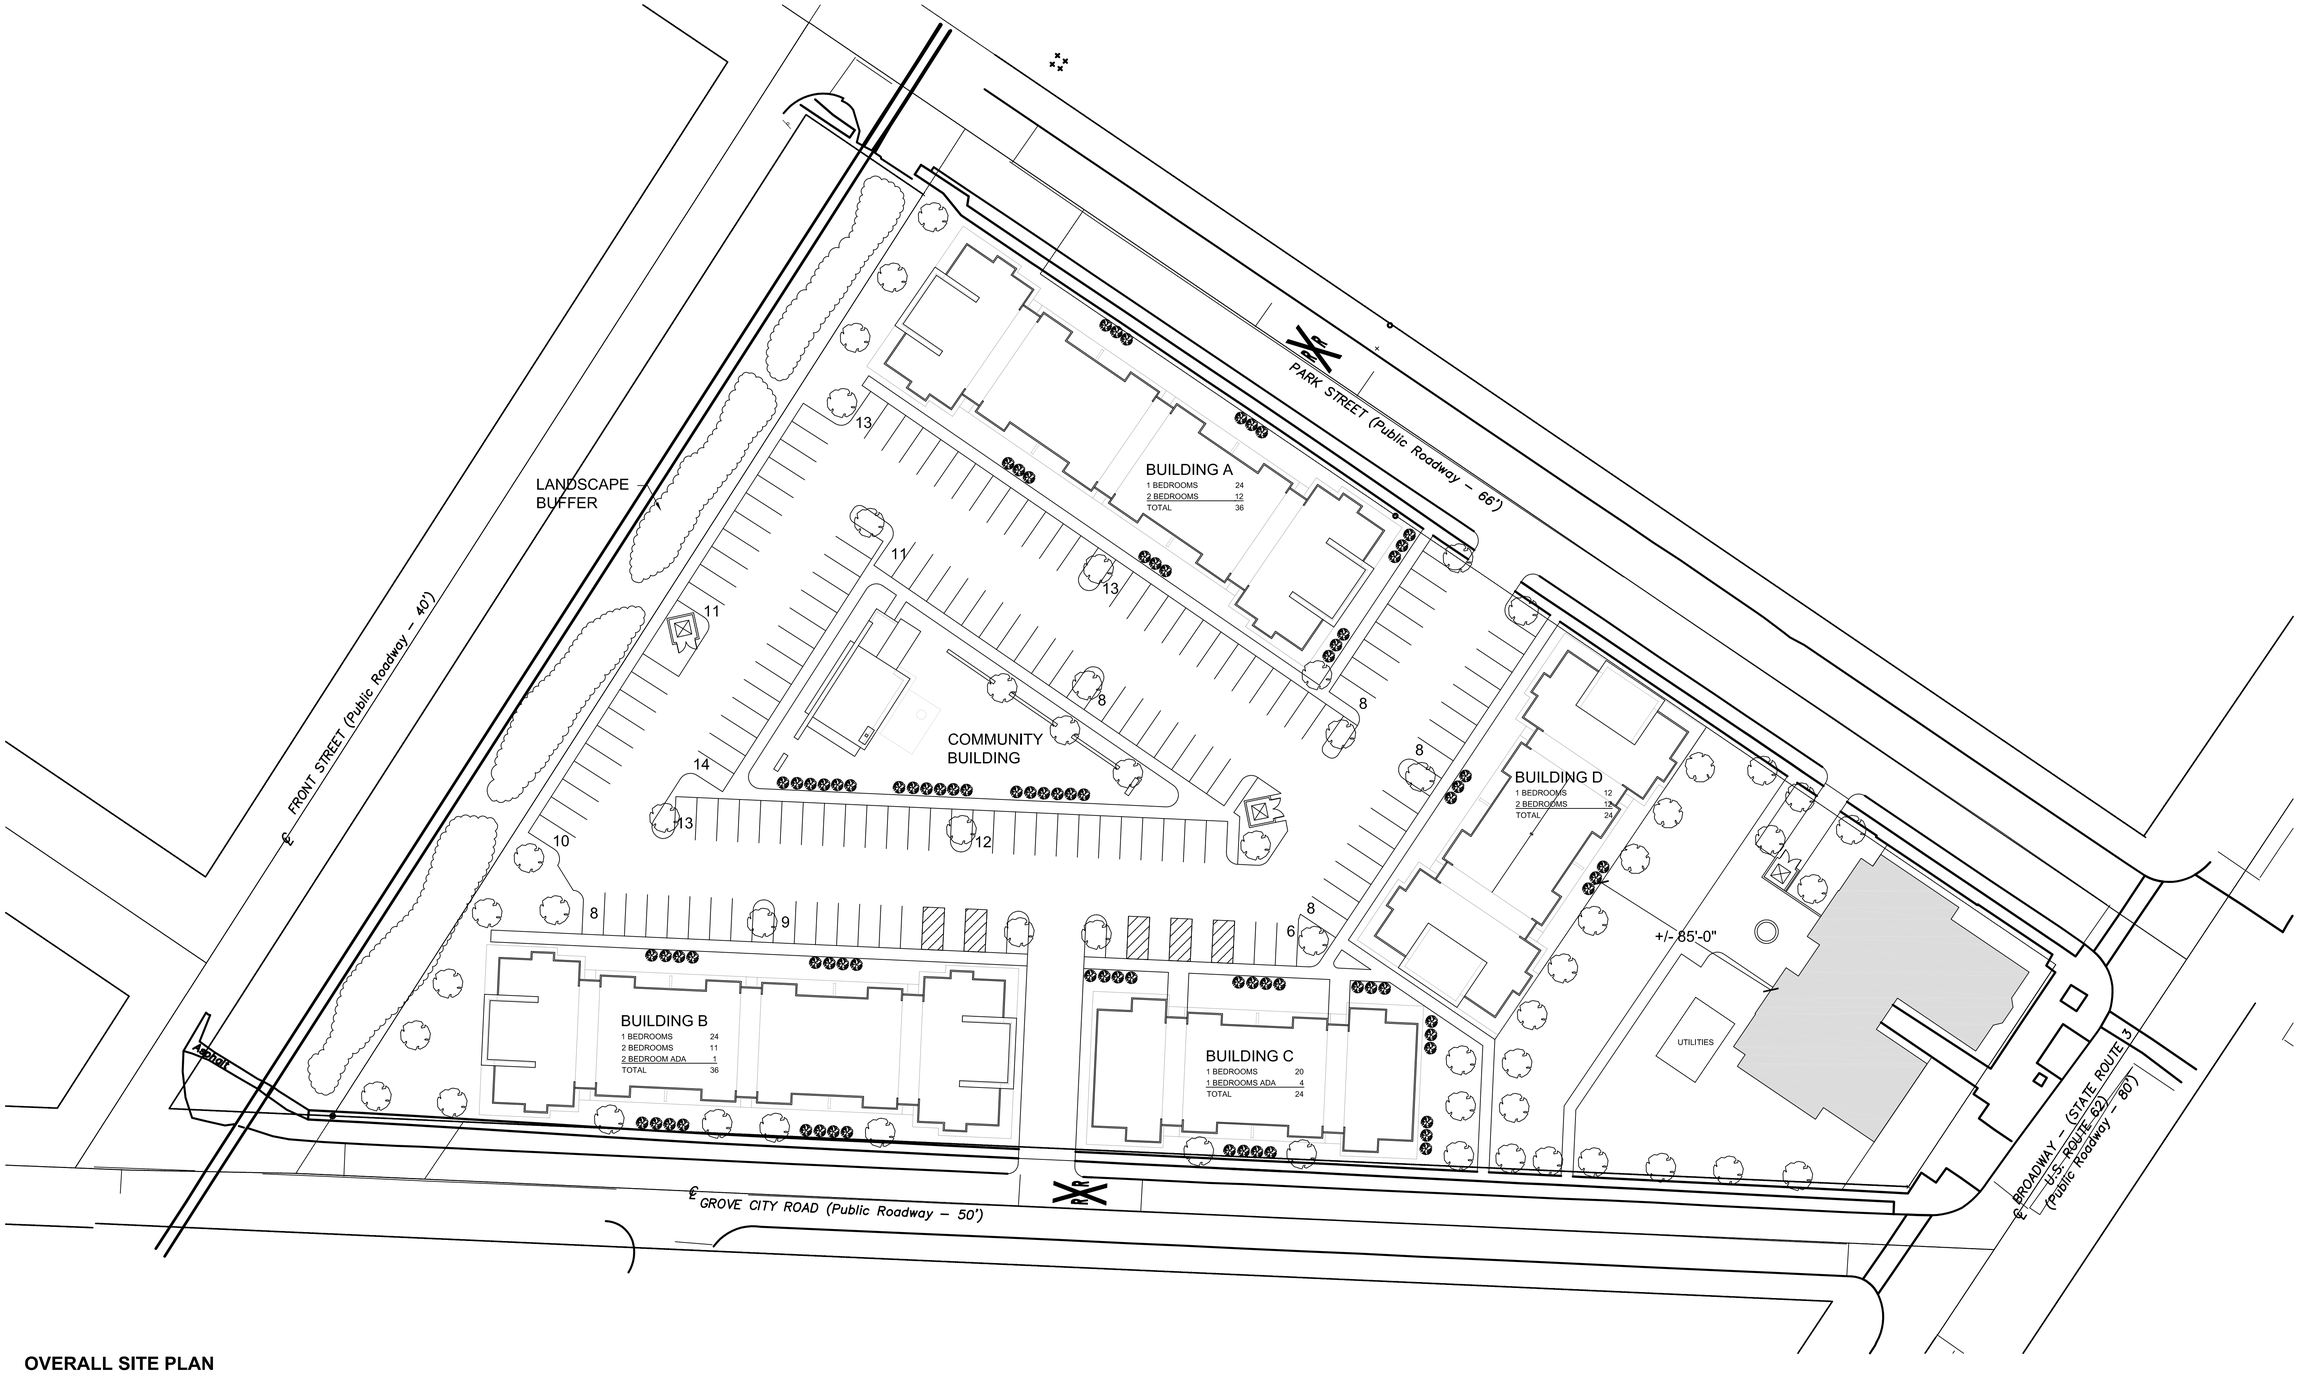

OVERALL SITE PLAN

SCALE: 1" = 30'-0"

PRELIMINARY DEVELOPMENT PLAN
GROVE CITY APARTMENTS
PIZZUTI COMPANY
TWO MIRANOVA PLACE, SUITE 220
COLUMBUS, OHIO 43215

10-24-2014

ARCHITECTS

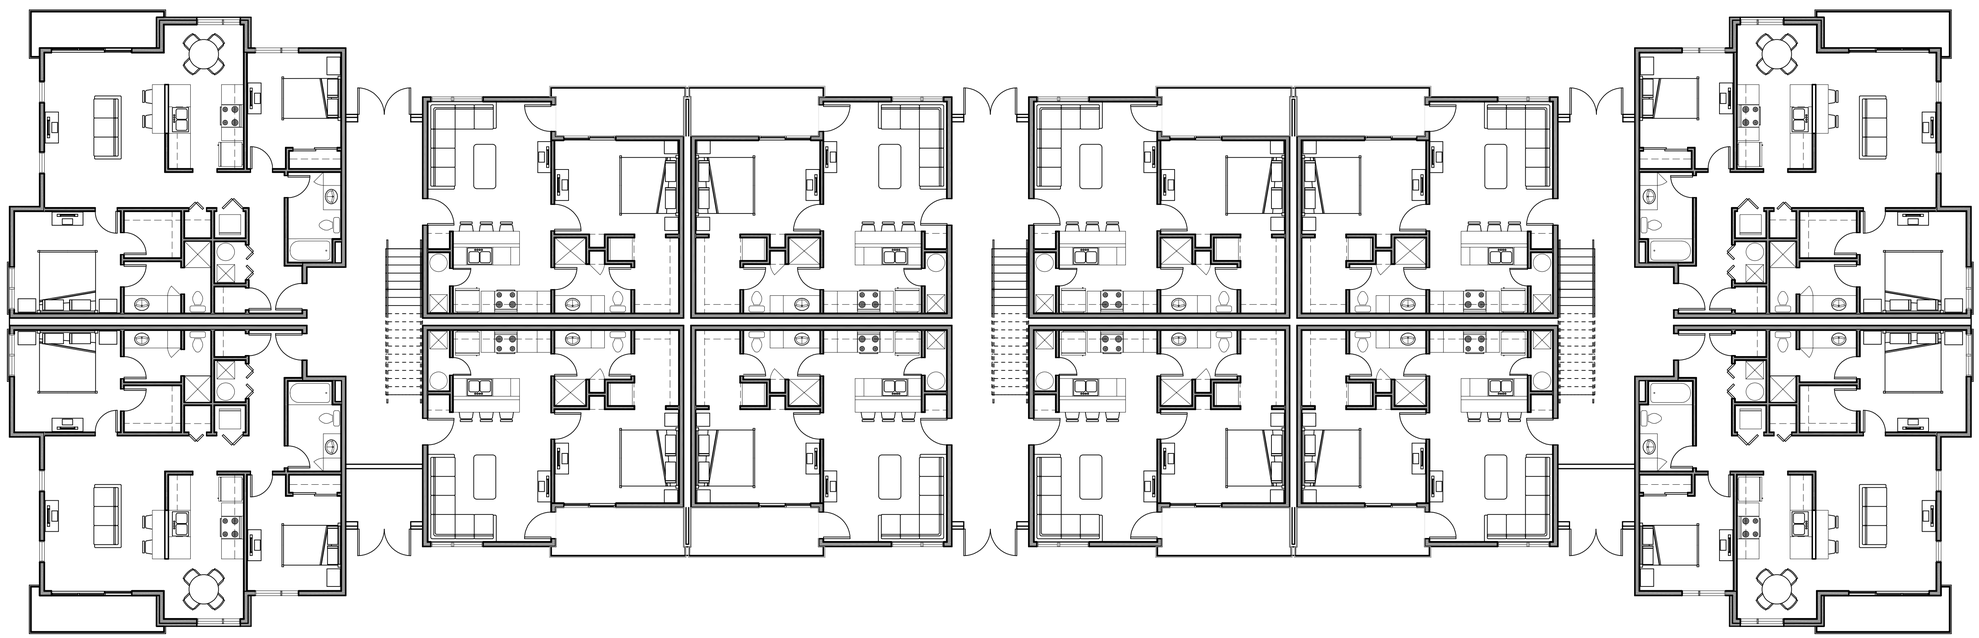

BUILDING A OVERALL BUILDING PLAN

SCALE: 1/8" = 1'-0"

PRELIMINARY DEVELOPMENT PLAN
GROVE CITY APARTMENTS
PIZZUTI COMPANY
TWO MIRANOVA PLACE, SUITE 220
COLUMBUS, OHIO 43215

10-24-2014

ARCHITECTS

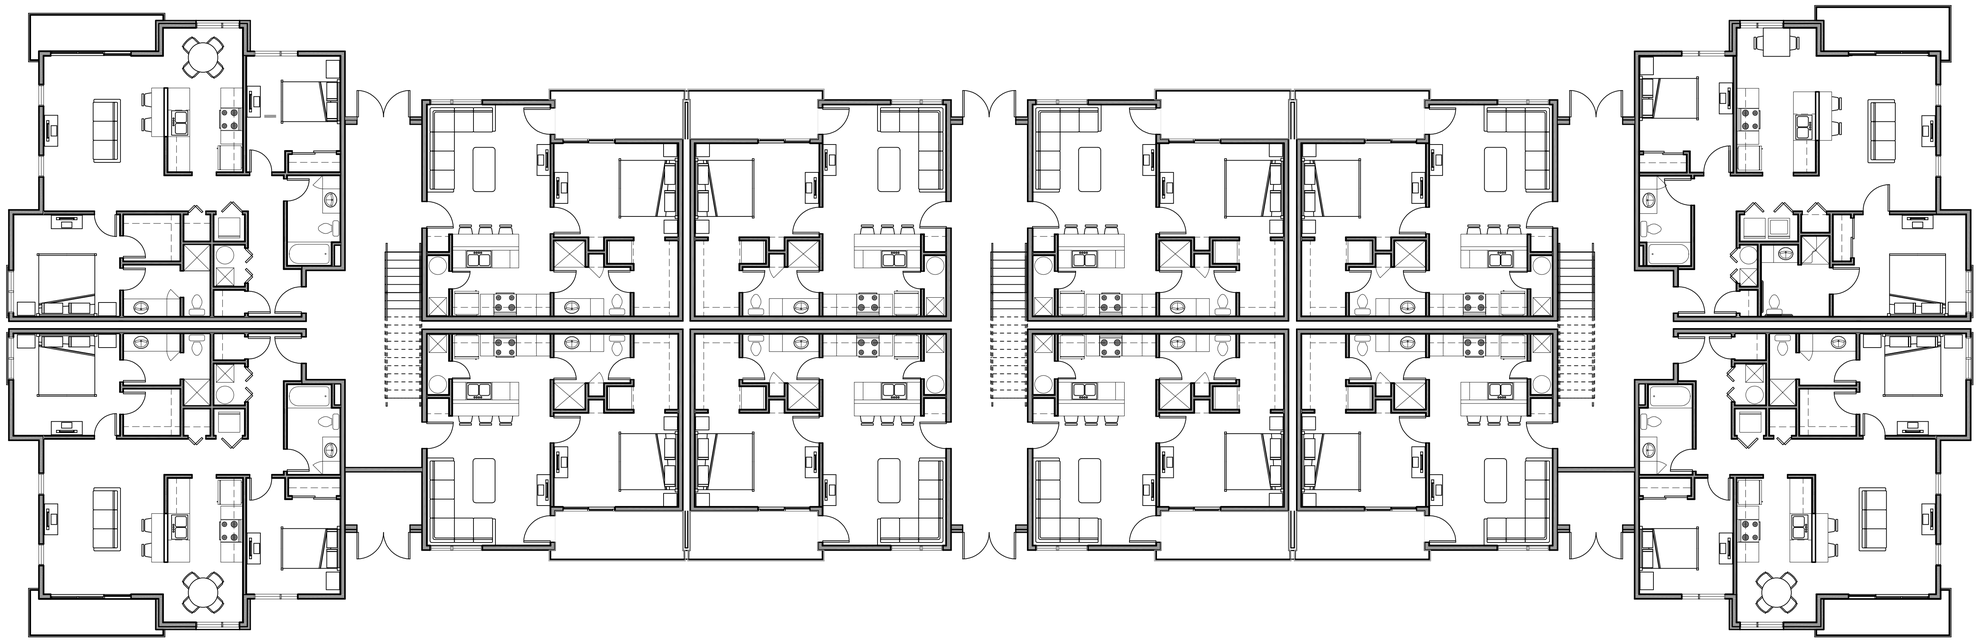

BUILDING B OVERALL BUILDING PLAN

SCALE: 1/8" = 1'-0"

PRELIMINARY DEVELOPMENT PLAN
GROVE CITY APARTMENTS
PIZZUTI COMPANY
TWO MIRANOVA PLACE, SUITE 220
COLUMBUS, OHIO 43215

10-24-2014

ARCHITECTS

EXTERIOR ELEVATIONS - BUILDINGS A & B

SCALE: 1/8" = 1'-0"

PRELIMINARY DEVELOPMENT PLAN
GROVE CITY APARTMENTS
PIZZUTI COMPANY
TWO MIRANOVA PLACE, SUITE 220
COLUMBUS, OHIO 43215

10-24-2014

ARCHITECTS

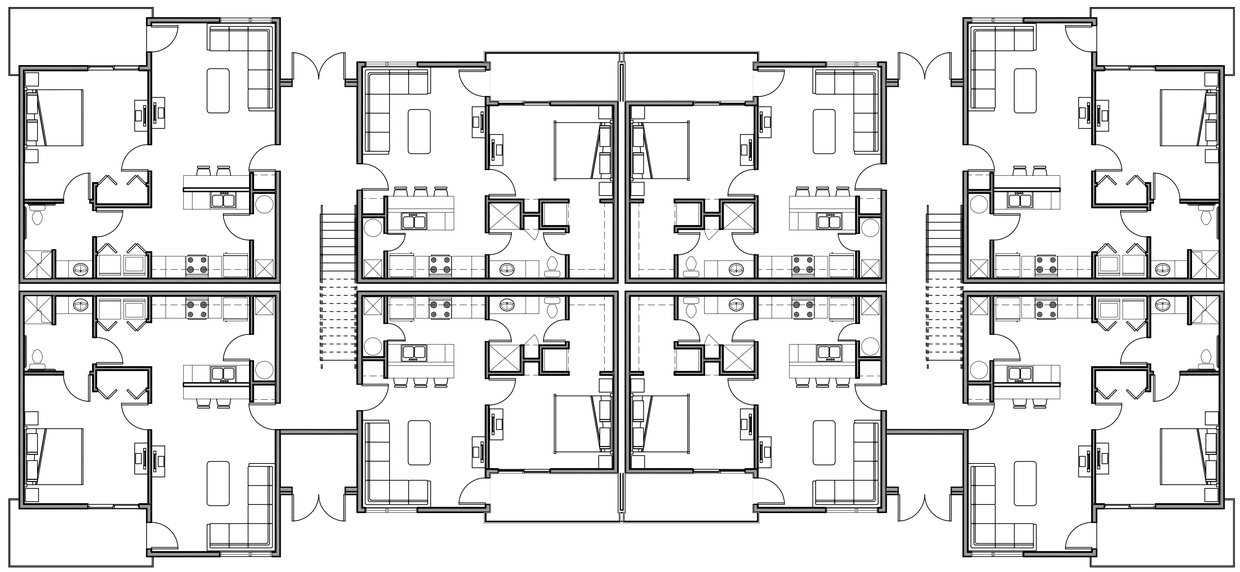

BUILDING C OVERALL BUILDING PLAN

SCALE: 1/8" = 1'-0"

PRELIMINARY DEVELOPMENT PLAN
GROVE CITY APARTMENTS
PIZZUTI COMPANY
TWO MIRANOVA PLACE, SUITE 220
COLUMBUS, OHIO 43215

10-24-2014

ARCHITECTS

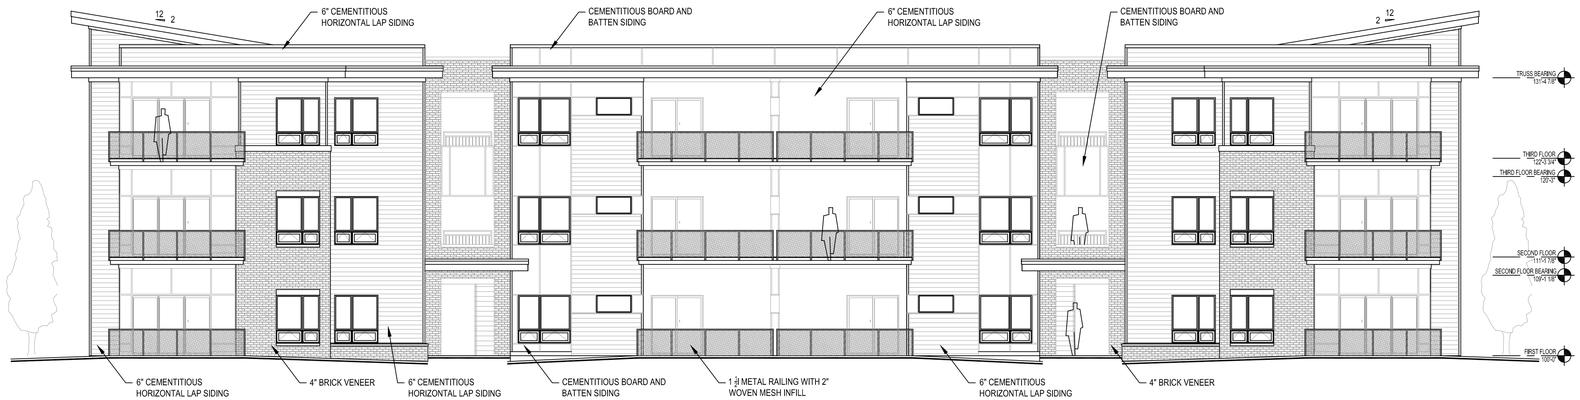

EXTERIOR ELEVATIONS - BUILDING C

SCALE: 1/8" = 1'-0"

PRELIMINARY DEVELOPMENT PLAN
GROVE CITY APARTMENTS
PIZZUTI COMPANY
TWO MIRANOVA PLACE, SUITE 220
COLUMBUS, OHIO 43215

10-24-2014

ARCHITECTS

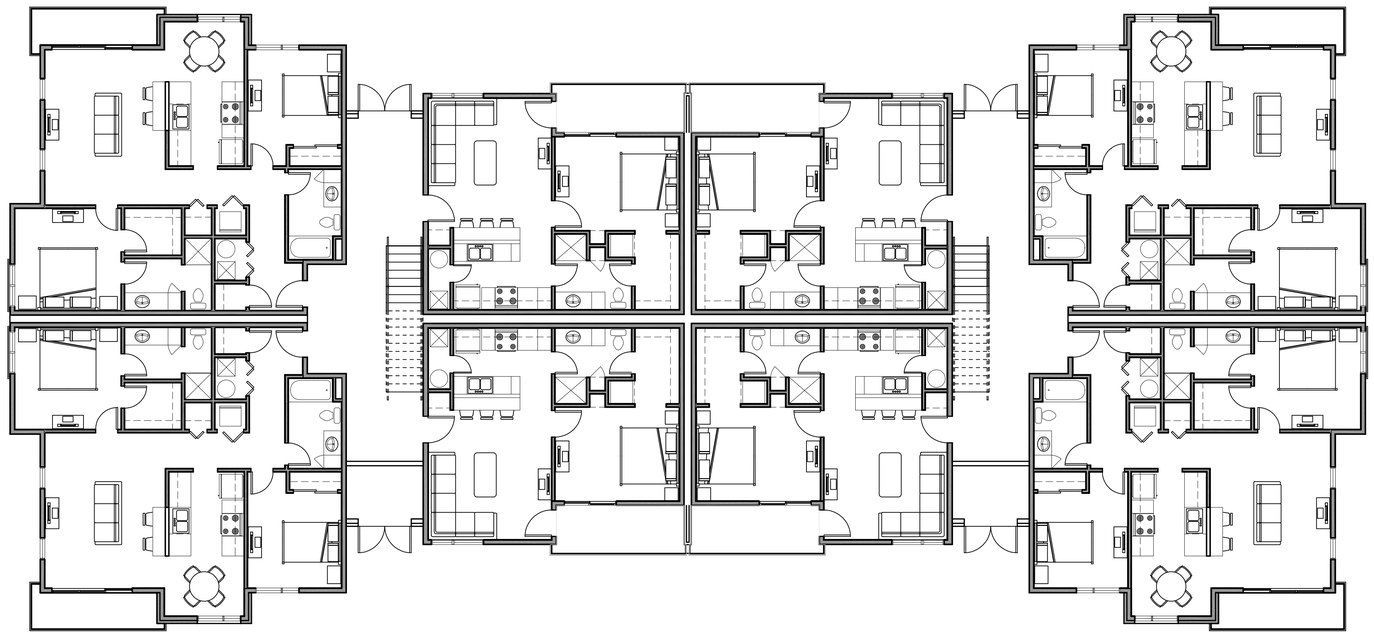

BUILDING D OVERALL BUILDING PLAN

SCALE: 1/8" = 1'-0"

PRELIMINARY DEVELOPMENT PLAN
GROVE CITY APARTMENTS
PIZZUTI COMPANY
TWO MIRANOVA PLACE, SUITE 220
COLUMBUS, OHIO 43215

10-24-2014

ARCHITECTS

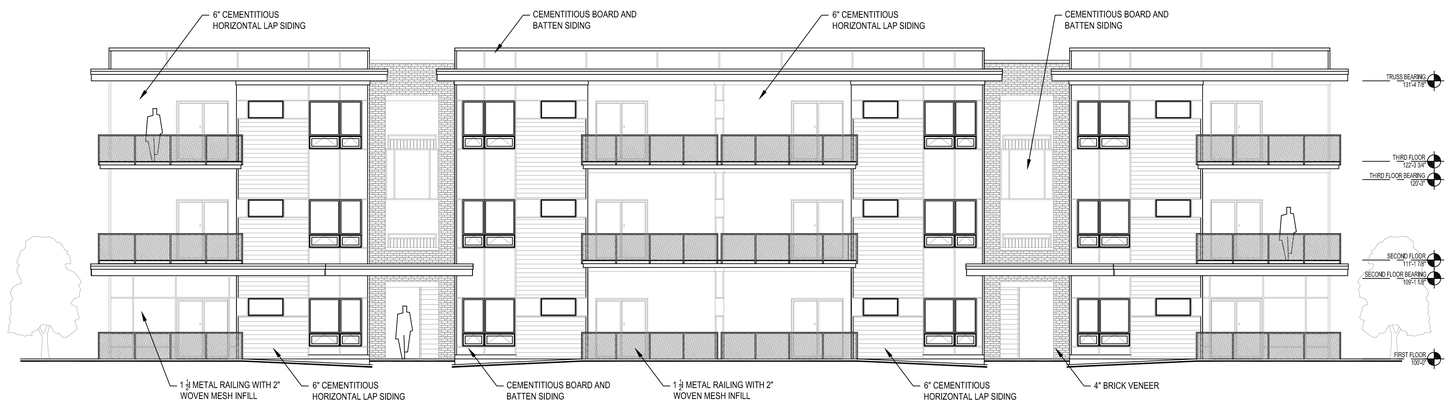

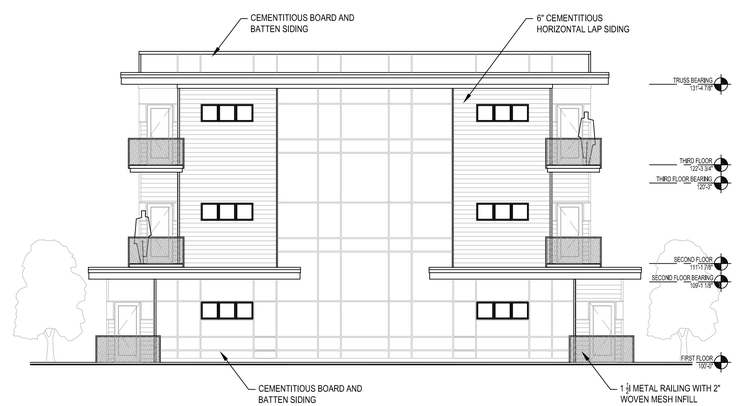

EXTERIOR ELEVATIONS - BUILDING D

SCALE: 1/8" = 1'-0"

PRELIMINARY DEVELOPMENT PLAN
GROVE CITY APARTMENTS
PIZZUTI COMPANY
TWO MIRANOVA PLACE, SUITE 220
COLUMBUS, OHIO 43215

10-24-2014

ARCHITECTS

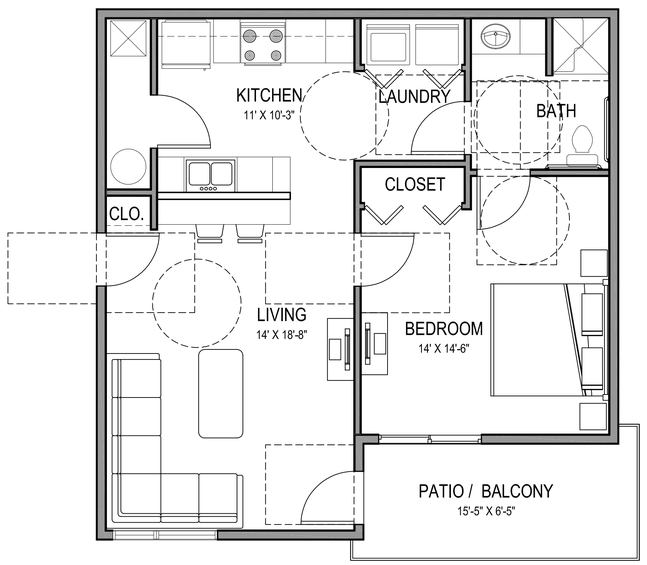

ONE BEDROOM ADA FLOOR PLAN

SCALE: 1/4" = 1'-0"

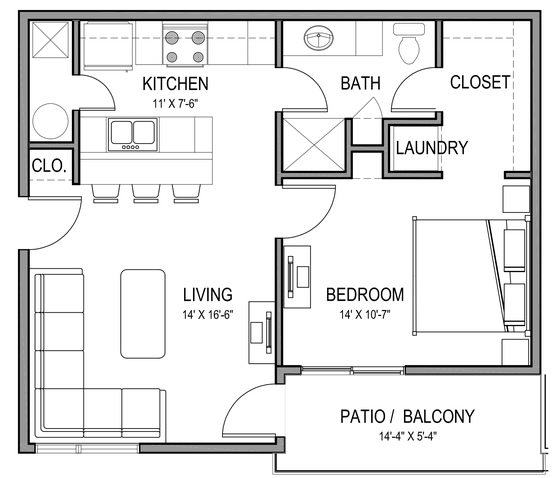

ONE BEDROOM FLOOR PLAN

SCALE: 1/4" = 1'-0"

PRELIMINARY DEVELOPMENT PLAN
GROVE CITY APARTMENTS
PIZZUTI COMPANY
TWO MIRANOVA PLACE, SUITE 220
COLUMBUS, OHIO 43215

10-24-2014

ARCHITECTS

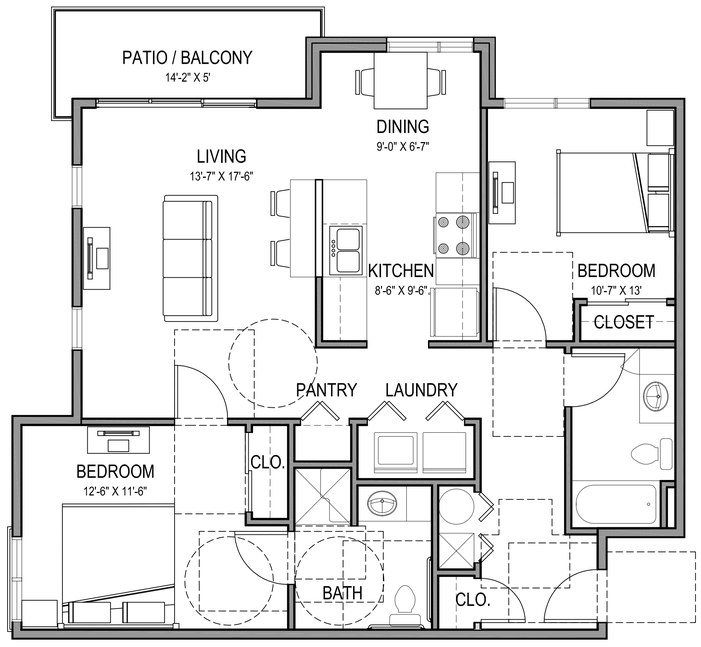

TWO BEDROOM ADA FLOOR PLAN

SCALE: 1/4" = 1'-0"

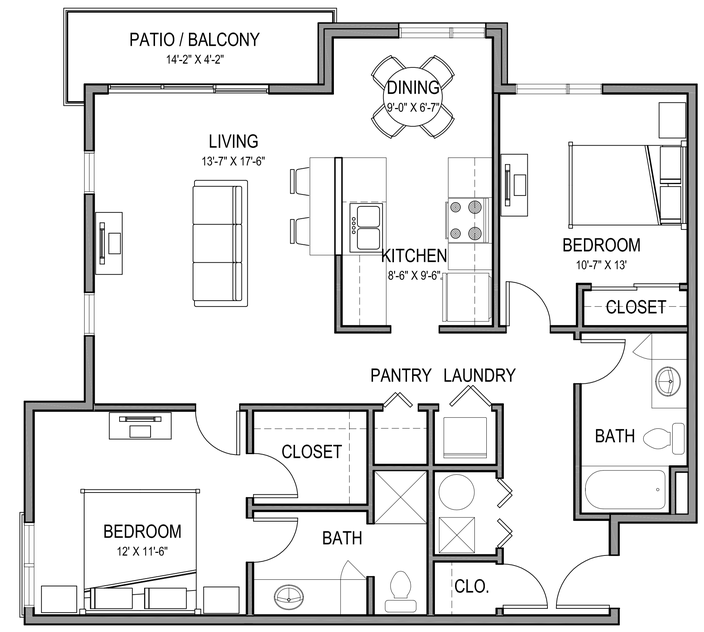

TWO BEDROOM FLOOR PLAN

SCALE: 1/4" = 1'-0"

PRELIMINARY DEVELOPMENT PLAN
GROVE CITY APARTMENTS
PIZZUTI COMPANY
TWO MIRANOVA PLACE, SUITE 220
COLUMBUS, OHIO 43215

10-24-2014

ARCHITECTS

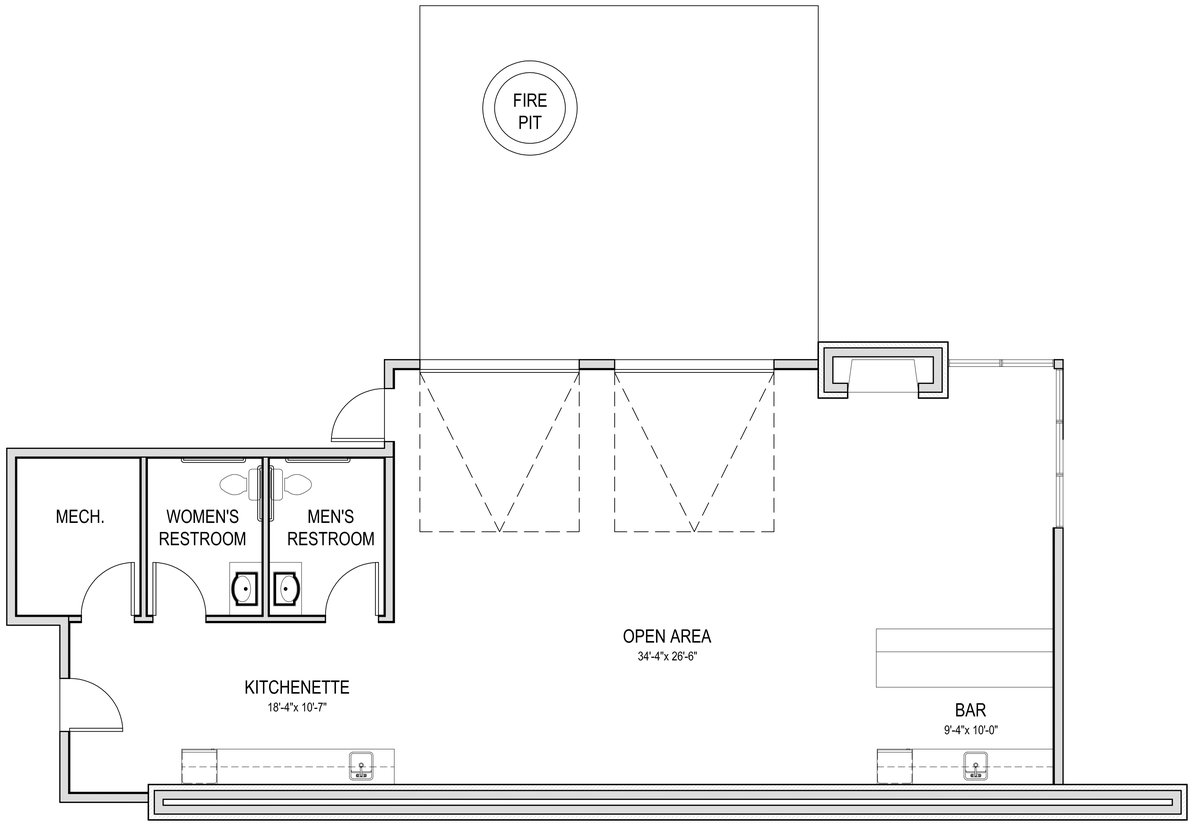

COMMUNITY BUILDING FLOOR PLAN

SCALE: 1/4" = 1'-0"

PRELIMINARY DEVELOPMENT PLAN
GROVE CITY APARTMENTS
PIZZUTI COMPANY
TWO MIRANOVA PLACE, SUITE 220
COLUMBUS, OHIO 43215

10-24-2014

ARCHITECTS

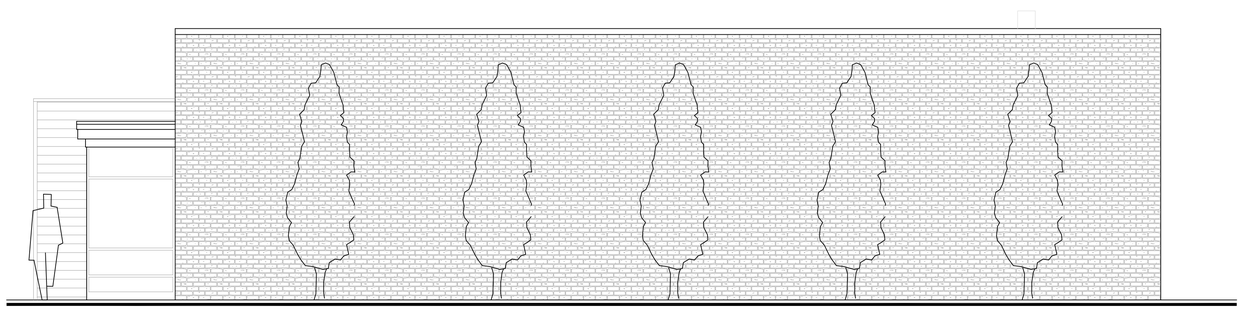

EXTERIOR ELEVATIONS - COMMUNITY BUILDING

SCALE: 1/4" = 1'-0"

PRELIMINARY DEVELOPMENT PLAN
GROVE CITY APARTMENTS
PIZZUTI COMPANY
TWO MIRANOVA PLACE, SUITE 220
COLUMBUS, OHIO 43215

10-24-2014

ARCHITECTS