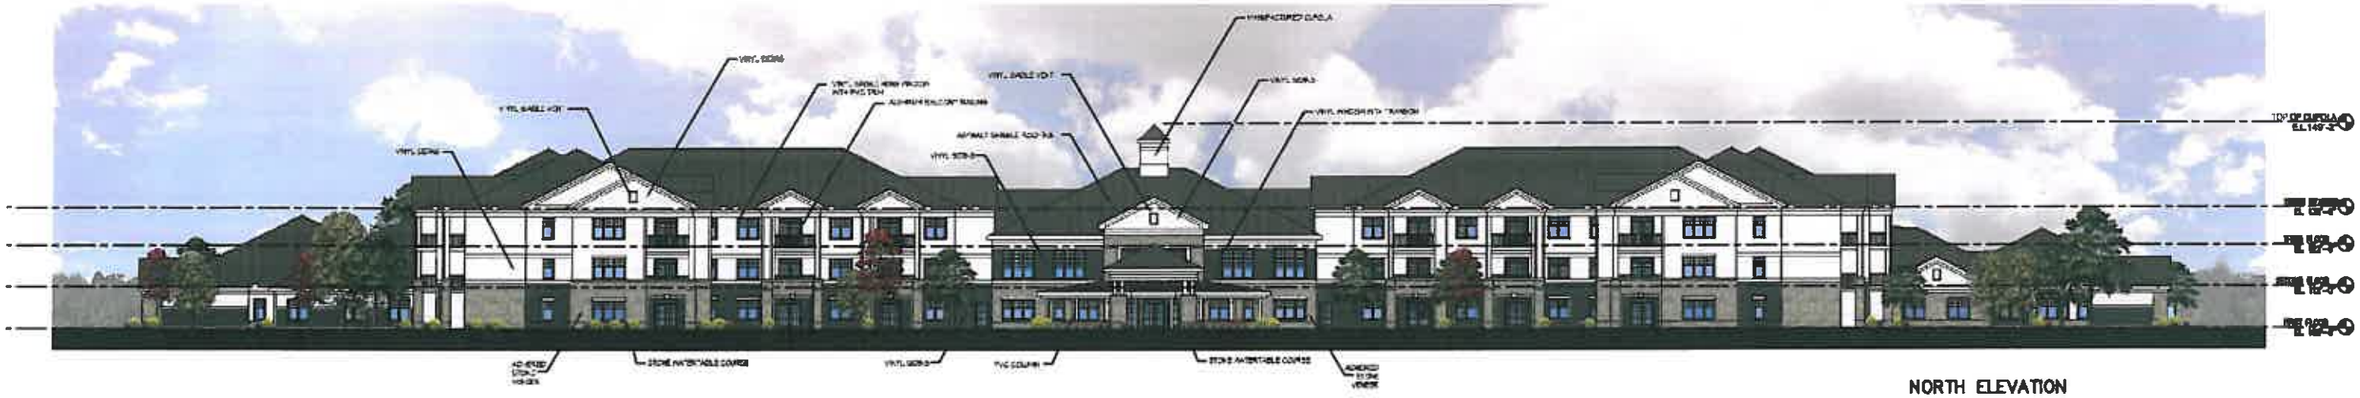

NORTH ELEVATION

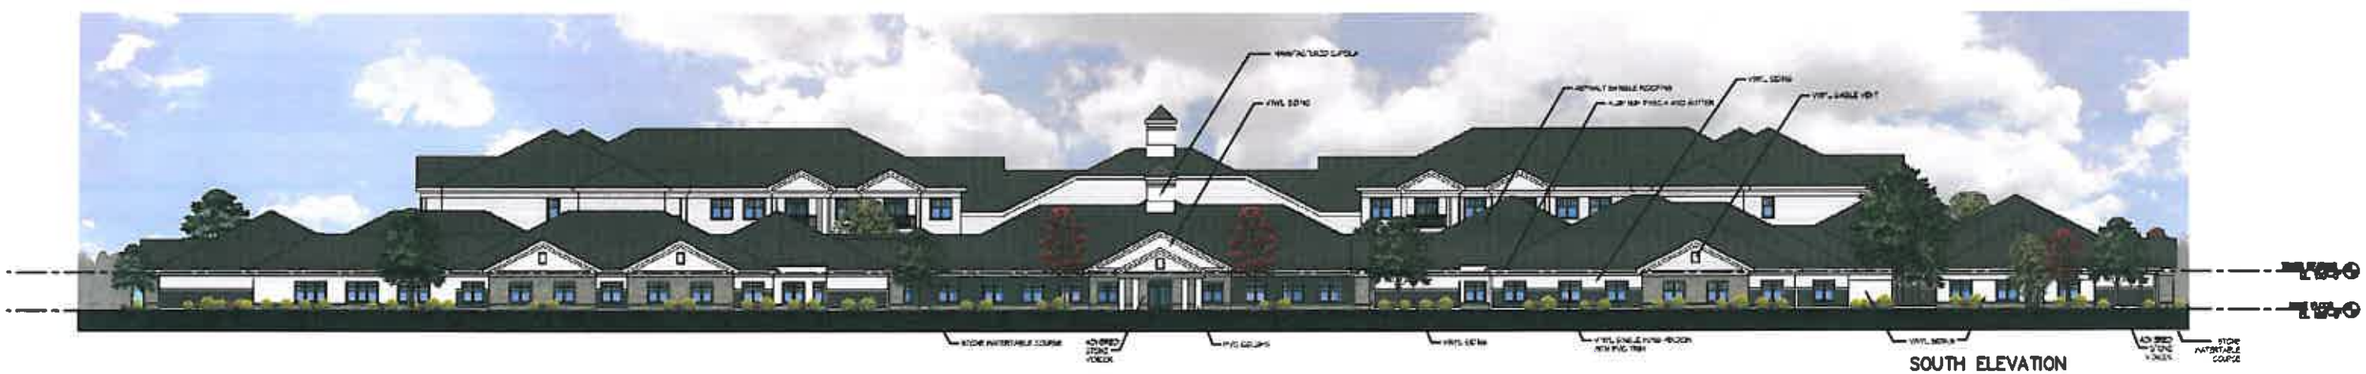

SOUTH ELEVATION

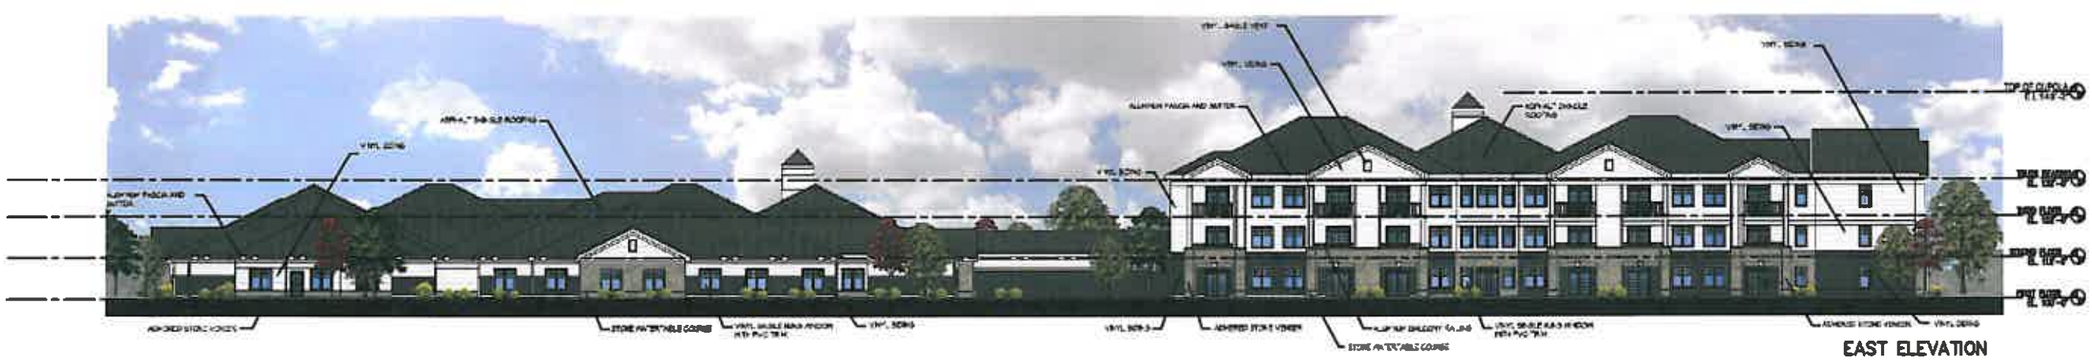

EAST ELEVATION

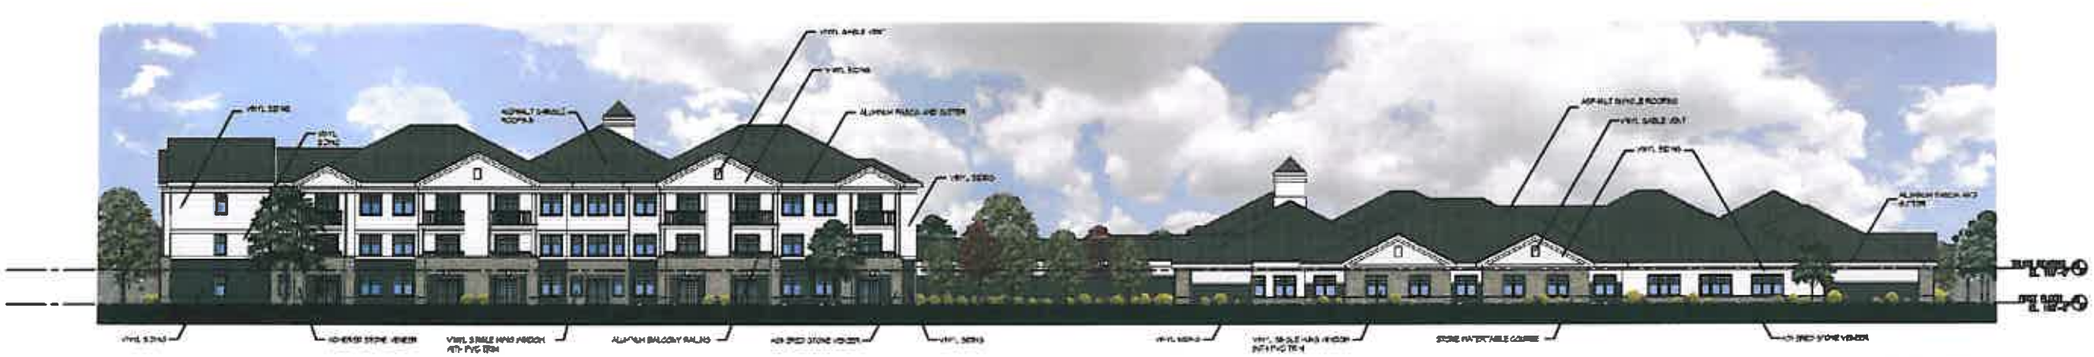

WEST ELEVATION

Note: Alternate masonry option - Brick in lieu of stone

View From Orders Road

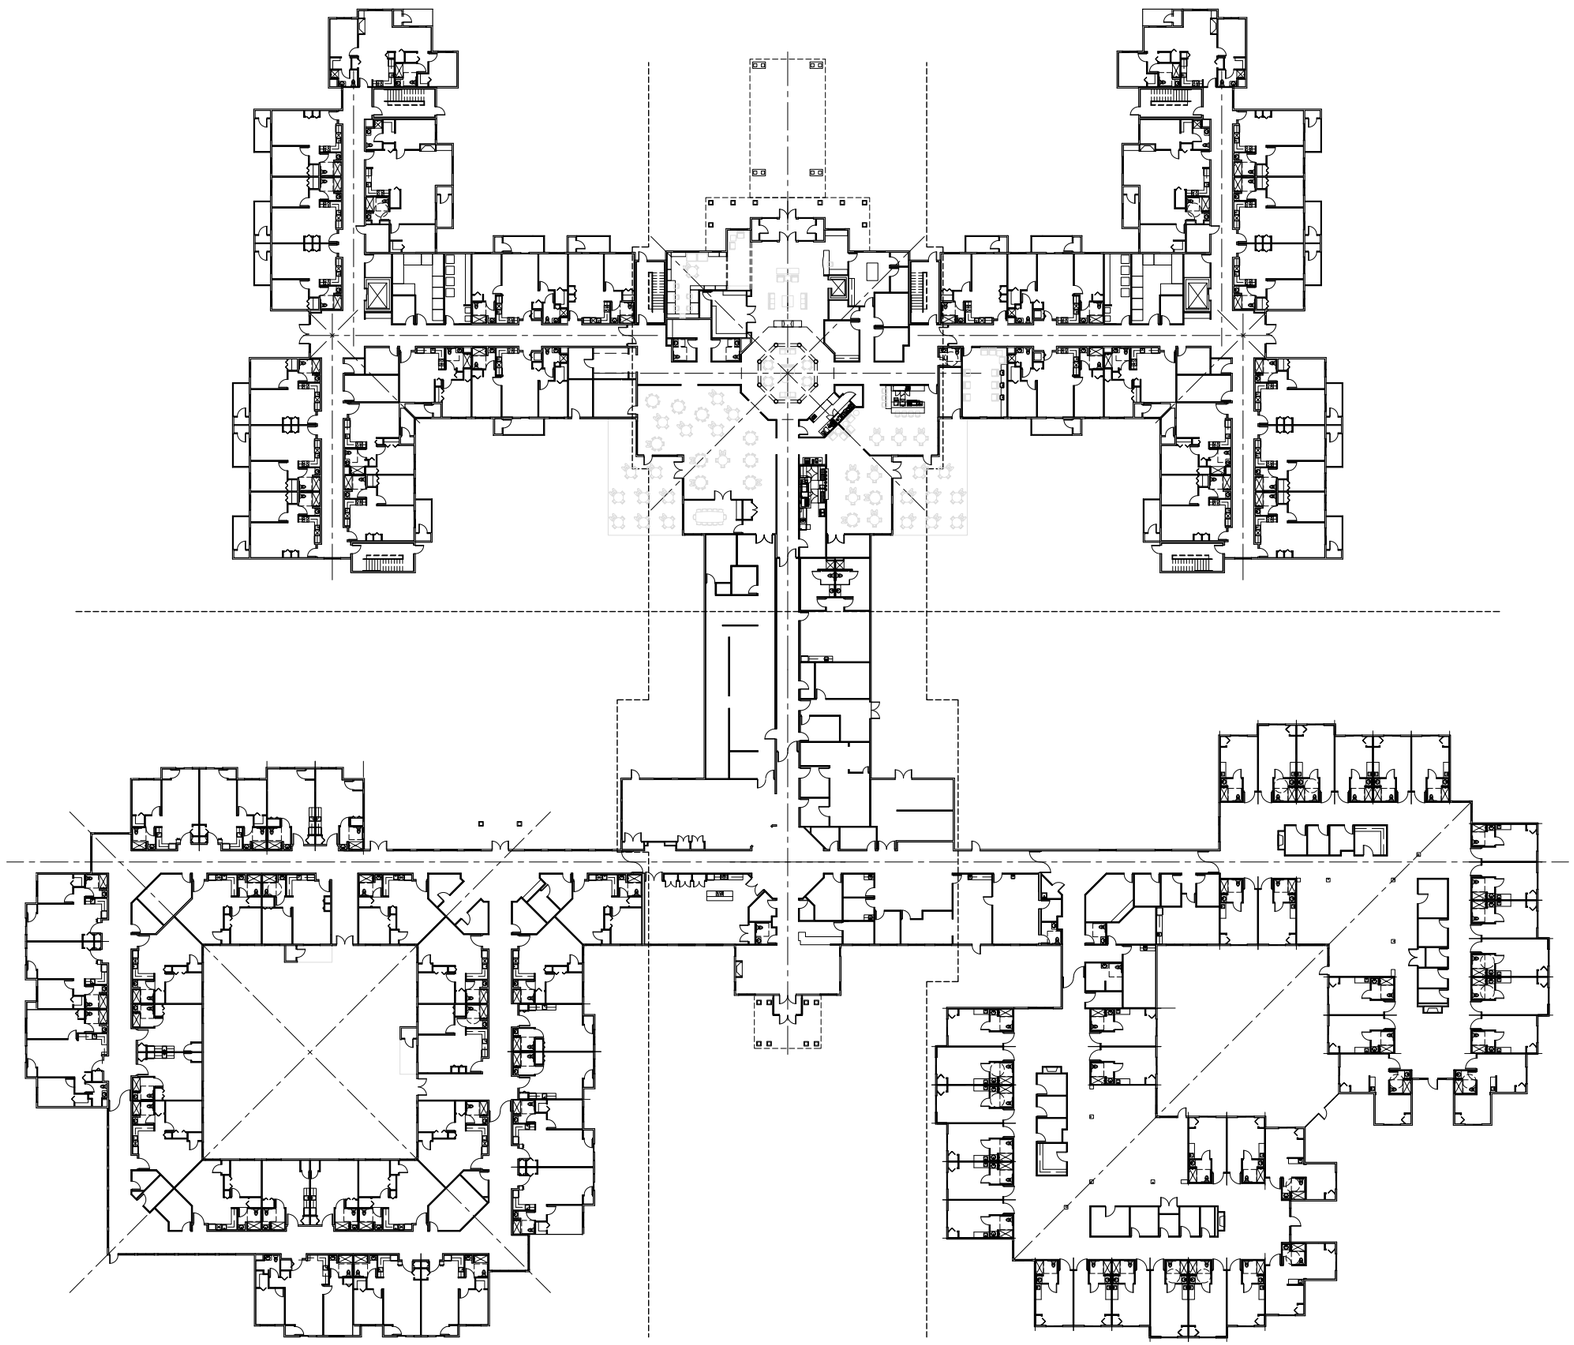

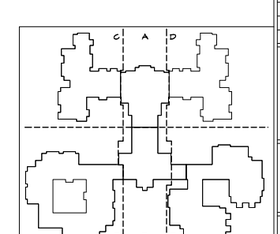

F1 KEY PLAN

SCALE: N.T.S.

pHT ARCHITECTS
330 West Spring Street
Suite 265
Columbus, Ohio 43215
614.464.2455 PH
614.464.2455 FX
www.phTarchitects.com

NOT FOR CONSTRUCTION

StoryPoint Prototype

CSIG DEVELOPMENT COMPANY, LLC
2200 GENOA BUSINESS PARK DRIVE
BRIGHTON, MI 48114

NO.	DATE	REVISION

COPYRIGHT © 2015 pHT Architects, Inc.
ALL RIGHTS RESERVED

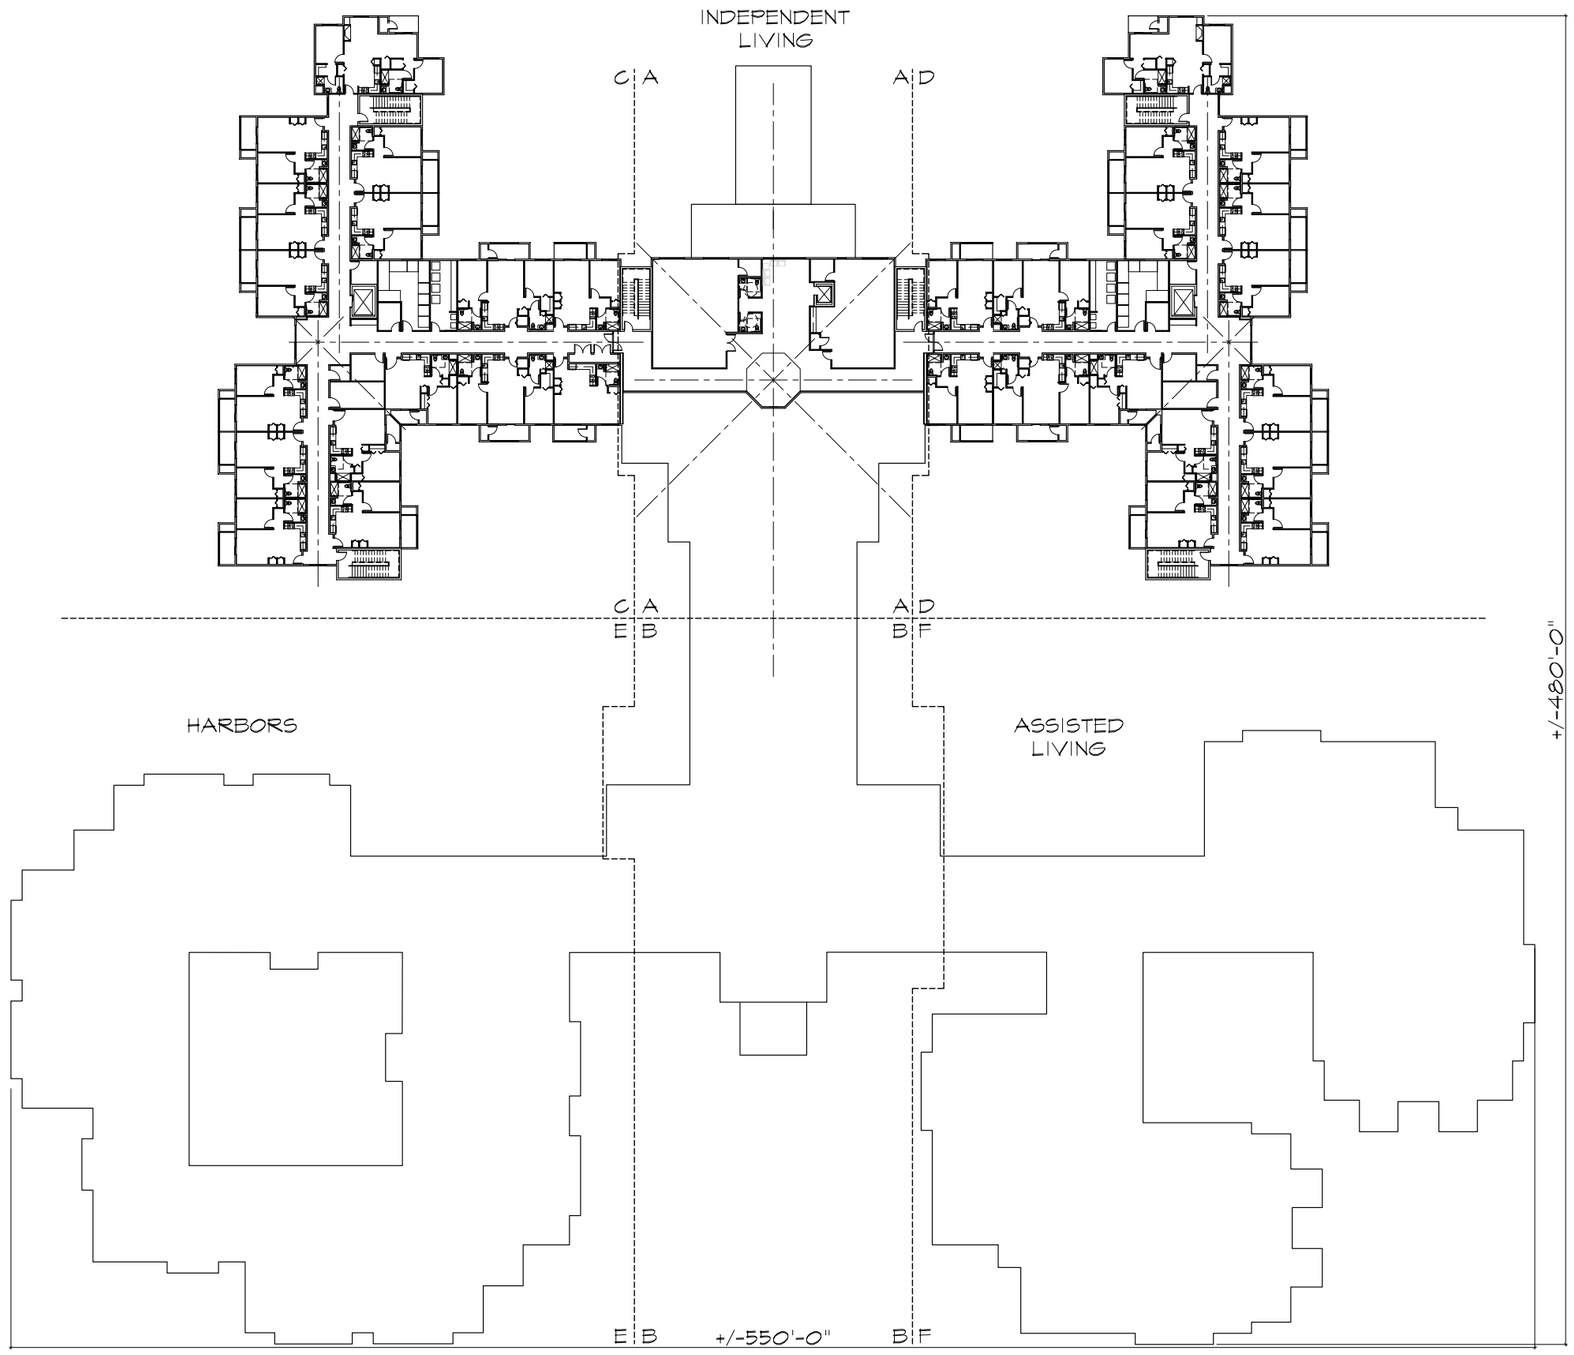

StoryPoint

Three Story Prototype - OVERALL SECOND FLOOR PLAN SCALE: 1:20

2-18-2015

ARCHITECTS

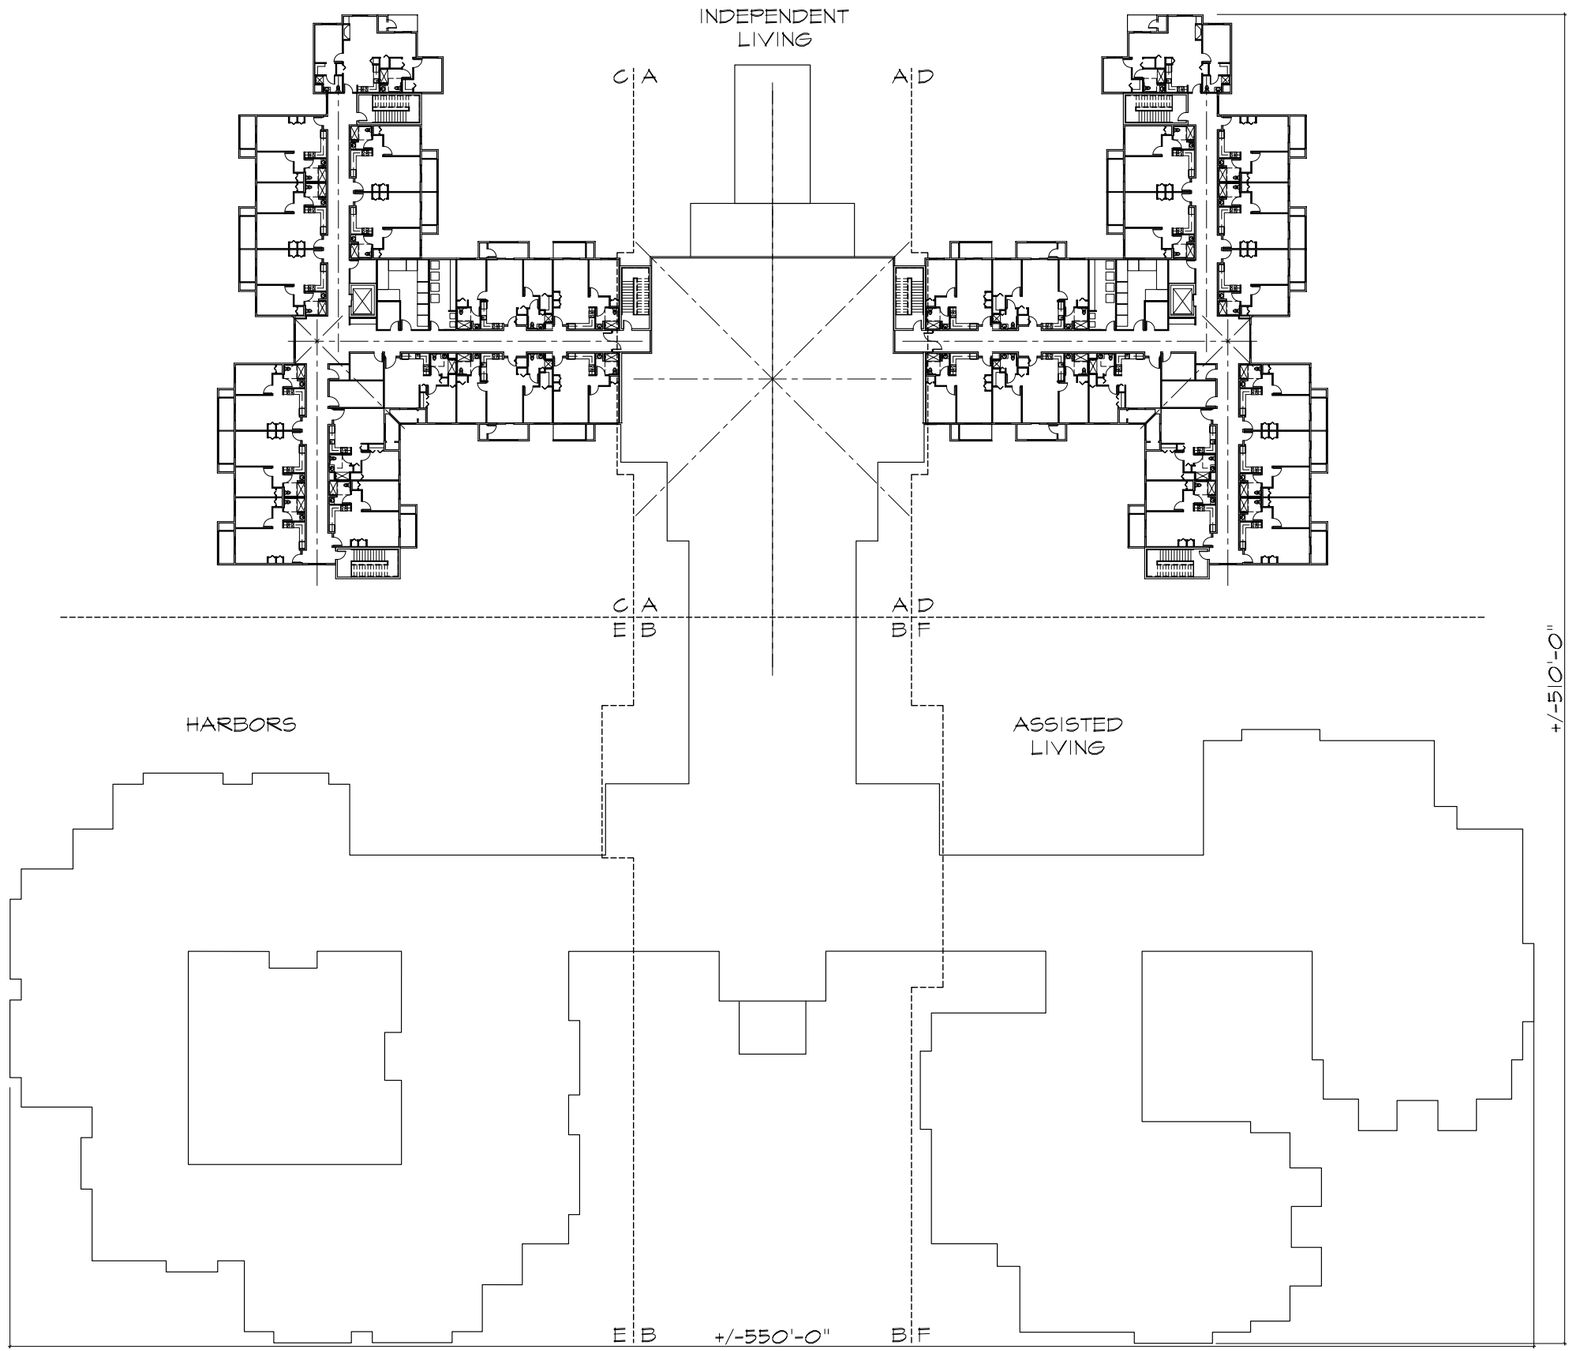

StoryPoint

Three Story Prototype - OVERALL THIRD FLOOR PLAN SCALE : 1:20

2-18-2015