Drawn By: Author
Checked By: Checker
Approved By: Approver

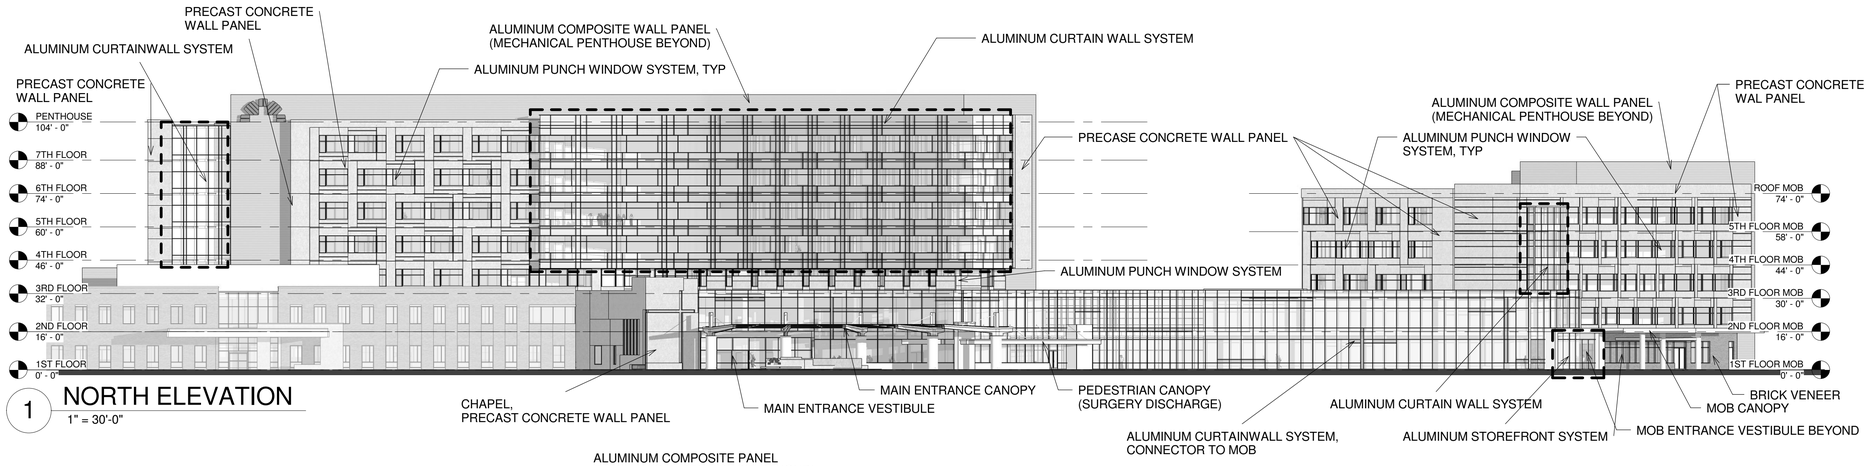

1 NORTH ELEVATION
1" = 30'-0"

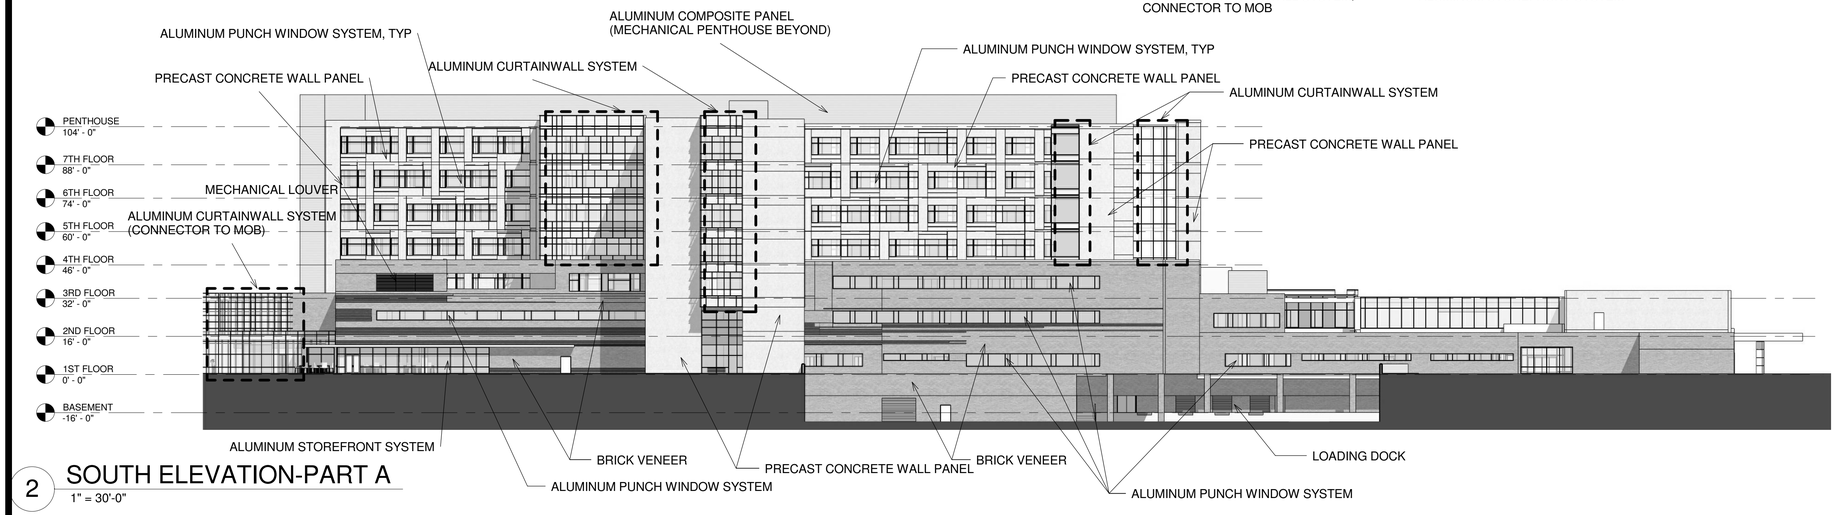

2 SOUTH ELEVATION-PART A
1" = 30'-0"

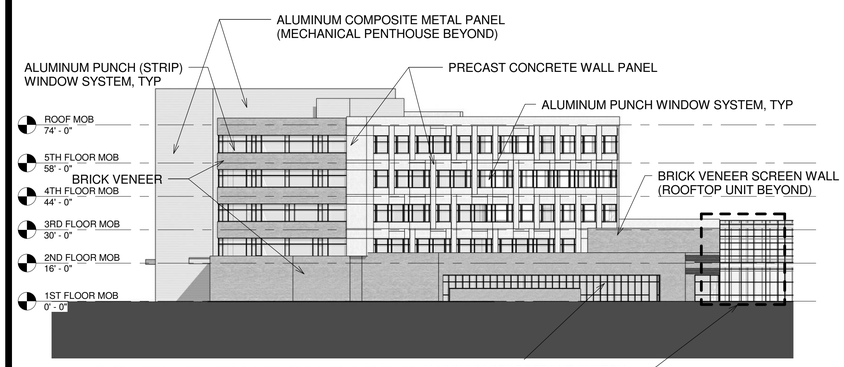

3 SOUTH ELEVATION-PART B
1" = 30'-0"

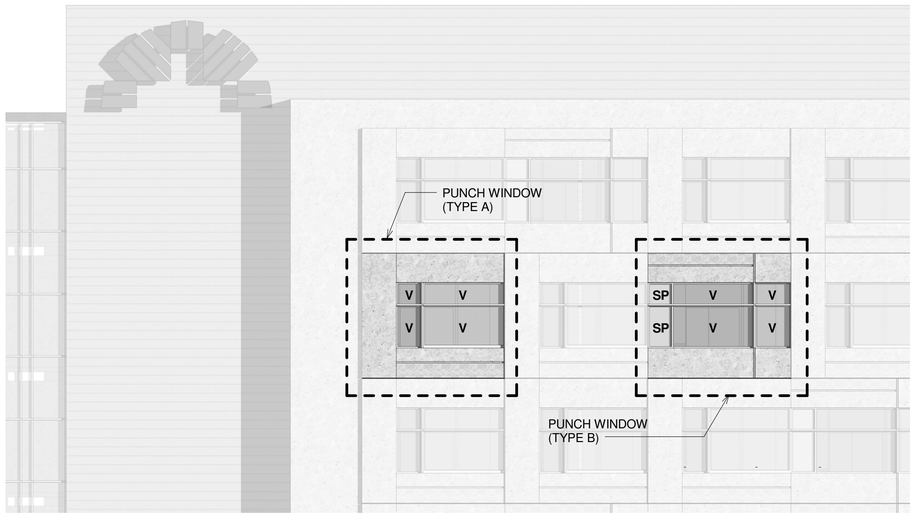

4 TYPICAL PATIENT TOWER PUNCH WINDOW
NOT TO SCALE

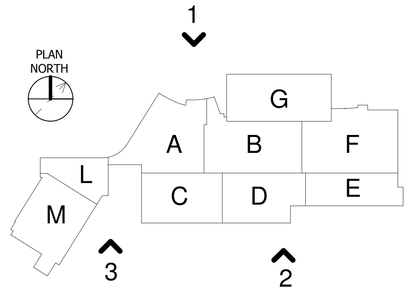

KEYPLAN

4/23/2015 12:00:06 PM

G S & P

Design Services For The Built Environment

GRESHAM SMITH AND PARTNERS

ARRAY architects

HARRIS ARCHITECTS

EMH&T
Engineers, Surveyors, Planners, Scientists

GPD GROUP
Glaus, Pyle, Schomer, Burns & DeHaven, Inc.

Heapy Engineering
MEP Design Technology Planning Commissioning Energy
Nationally Recognized Leader in Sustainability

QUANDEL CONSTRUCTION

HUNT CONSTRUCTION GROUP

MOUNT CARMEL

Grove City Phase II

Schematic Design

DEVELOPMENT PACKAGE

Revision		
No.	Date	Description

EXTERIOR ELEVATIONS

A3.01

PROJECT:29731.00
DATE: March 16, 2015

Drawn By: Author
Checked By: Checker
Approved By: Approver

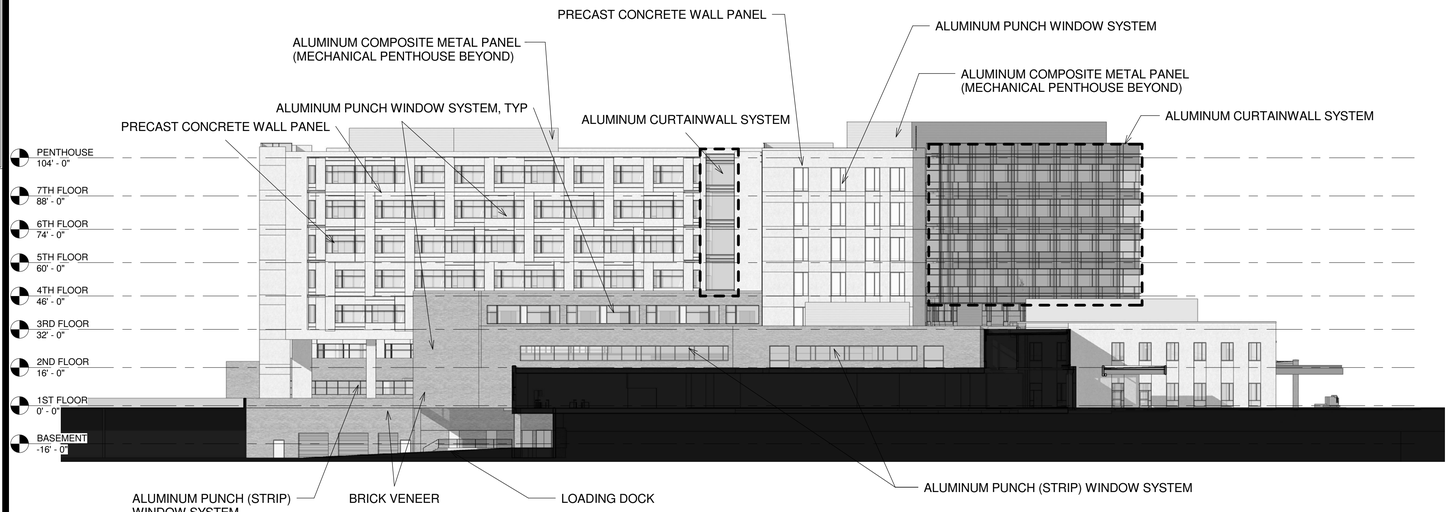

3 EAST ELEVATION
1" = 30'-0"

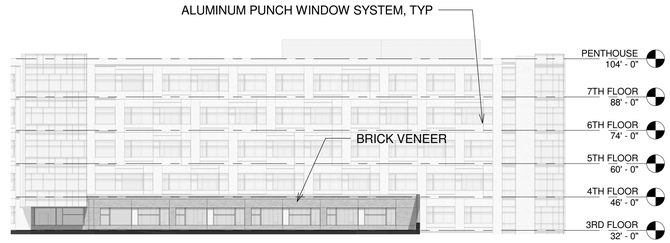

2 WEST ELEVATION-LDR COURTYARD
1" = 30'-0"

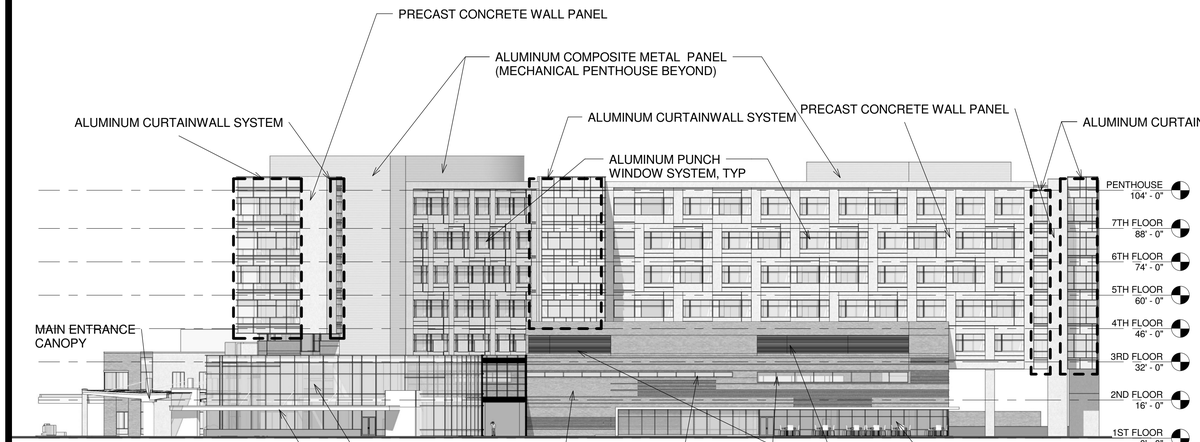

1 WEST ELEVATION
1" = 30'-0"

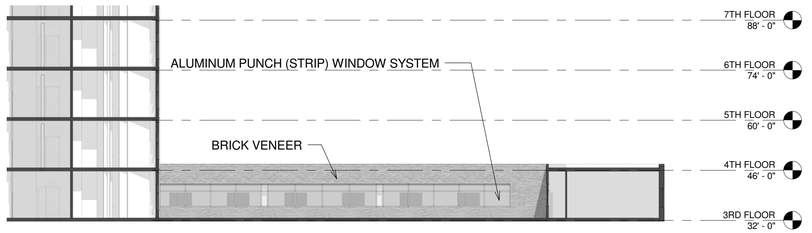

6 LDR/PP COURTYARD-WEST ELEVATION
1" = 20'-0"

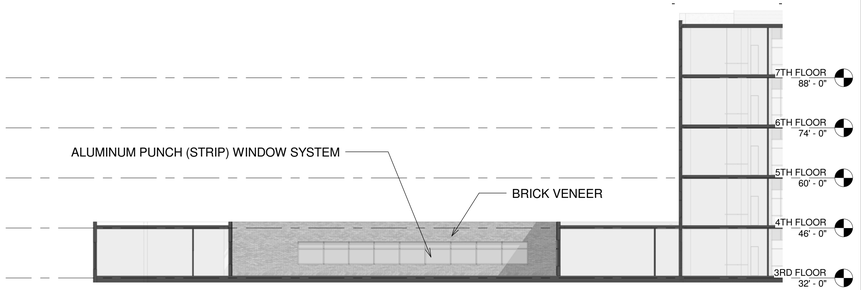

4 LDR/PP COURTYARD-SOUTH ELEVATION
1" = 20'-0"

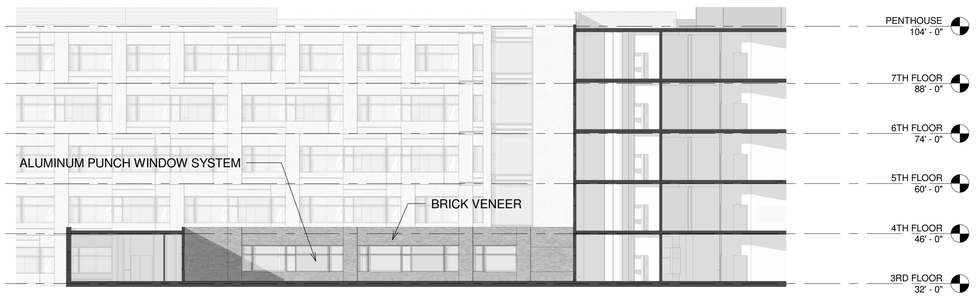

5 LDR/PP COURTYARD-EAST ELEVATION
1" = 20'-0"

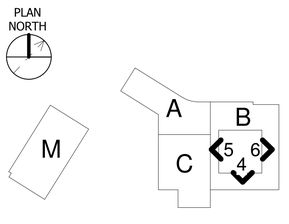

KEYPLAN

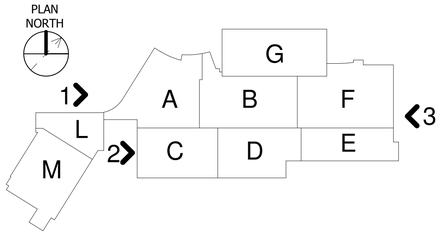

KEYPLAN

4/23/2015 12:00:08 PM

G S & P

Design Services For The Built Environment

GRESHAM SMITH AND PARTNERS

ARRAY architects

HARRIS ARCHITECTS

EMH&T Engineers, Surveyors, Planners, Scientists

GPD GROUP® Glaus, Pyle, Schomer, Burns & DeHaven, Inc.

Heapy Engineering MEP Design Technology Planning Commissioning Energy Nationally Recognized Leader in Sustainability

QUANDEL CONSTRUCTION

HUNT CONSTRUCTION GROUP

MOUNT CARMEL

Grove City Phase II

Schematic Design

DEVELOPMENT PACKAGE

Revision		
No.	Date	Description

EXTERIOR ELEVATIONS

A3.02

PROJECT:29731.00
DATE: March 16, 2015

Drawn By: Author
Checked By: Checker
Approved By: Approver

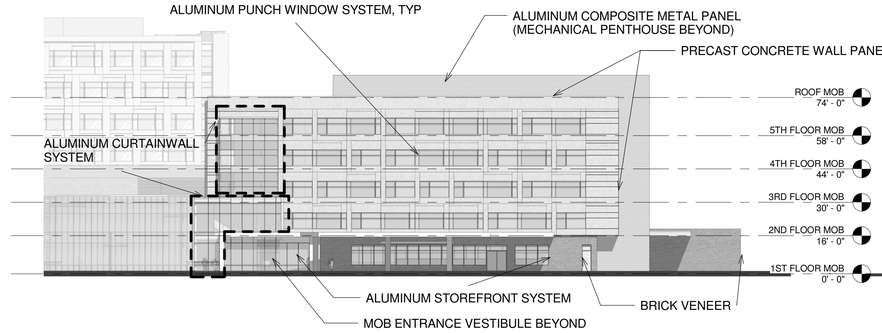

1 MOB-WEST ELEVATION
1" = 30'-0"

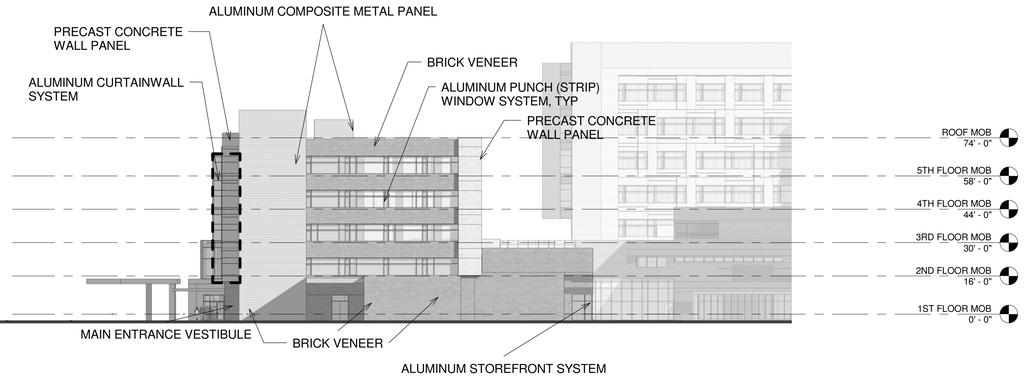

2 MOB-SOUTH ELEVATION
1" = 30'-0"

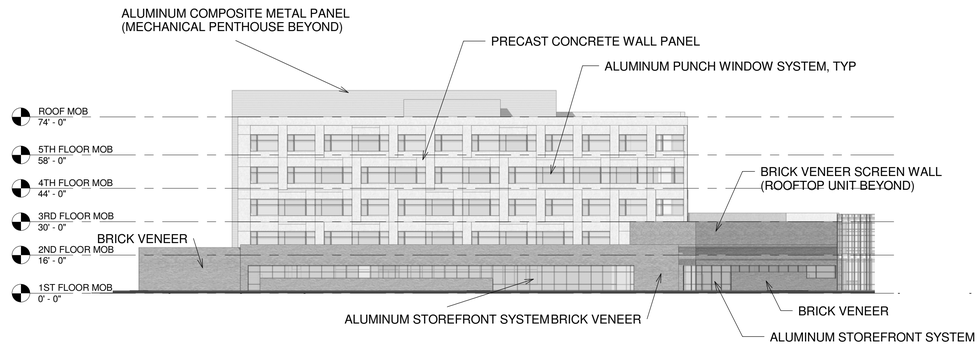

3 MOB-EAST ELEVATION
1" = 30'-0"

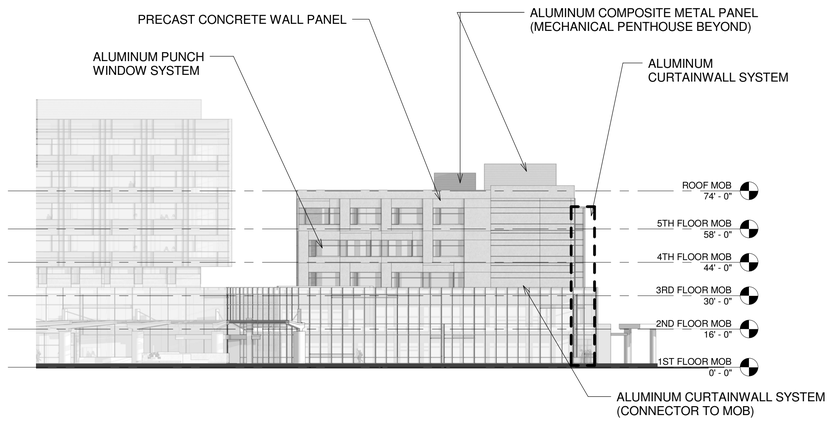

4 MOB-NORTH ELEVATION
1" = 30'-0"

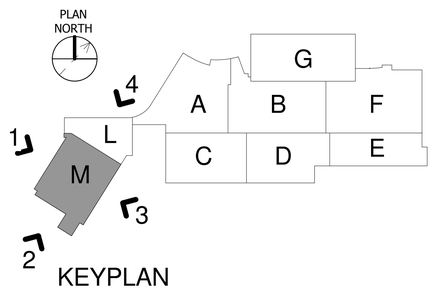

4/23/2015 12:00:11 PM

G S & P
Design Services For The Built Environment
GRESHAM SMITH AND PARTNERS
ARRAY architects
HARRIS ARCHITECTS
EMH&T
Engineers, Surveyors, Planners, Scientists
GPD GROUP
Glaus, Pyle, Schomer, Burns & DeHaven, Inc.
Heapy Engineering
MEP Design Technology Planning Commissioning Energy
Nationally Recognized Leader in Sustainability
QUANDEL CONSTRUCTION
HUNT CONSTRUCTION GROUP
MOUNT CARMEL

Grove City Phase II
Schematic Design

DEVELOPMENT PACKAGE

Revision		
No.	Date	Description

EXTERIOR ELEVATIONS (MOB)

A3.03

PROJECT: 29731.00
DATE: March 16, 2015

Drawn By: Author
Checked By: Checker
Approved By: Approver

METAL PANEL SCREEN WALL

ARCHITECTURAL PRECAST PANEL TO MATCH PRECAST AT PHASE 1

CURTAIN WALL SYSTEM

ARCHITECTURAL PRECAST PANEL TO MATCH PRECAST AT PHASE 1

EXISTING BRICK PHASE 1 MOB

SIMILAR GLASS AND ARCHITECTURALLY EXPOSED STEEL CANOPY

CURTAIN WALL AND STOREFRONT SYSTEM TO MATCH EXISTING PHASE 1

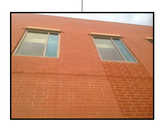

BRICK AND GLASS TO MATCH EXISTING MOB

EXISTING E.D. NOT SHOWN TO LEFT

EXISTING MOB PHASE 1

4/23/2015 12:00:12 PM

G S & P

Design Services For The Built Environment

GRESHAM SMITH AND PARTNERS

ARRAY architects

HARRIS ARCHITECTS

EMH&T
Engineers, Surveyors, Planners, Scientists

GPD GROUP®
Glaus, Pyle, Schomer, Burns & DeHaven, Inc.

Heapy Engineering
MEP Design Technology Planning Commissioning Energy
Nationally Recognized Leader in Sustainability

QUANDEL CONSTRUCTION

HUNT CONSTRUCTION GROUP

MOUNT CARMEL

Grove City Phase II

Schematic Design

DEVELOPMENT PACKAGE

Revision		
No.	Date	Description

DEVELOPMENT PACKAGE

AD1.00

PROJECT:29731.00
DATE: March 16, 2015

Drawn By: Author
Checked By: Checker
Approved By: Approver

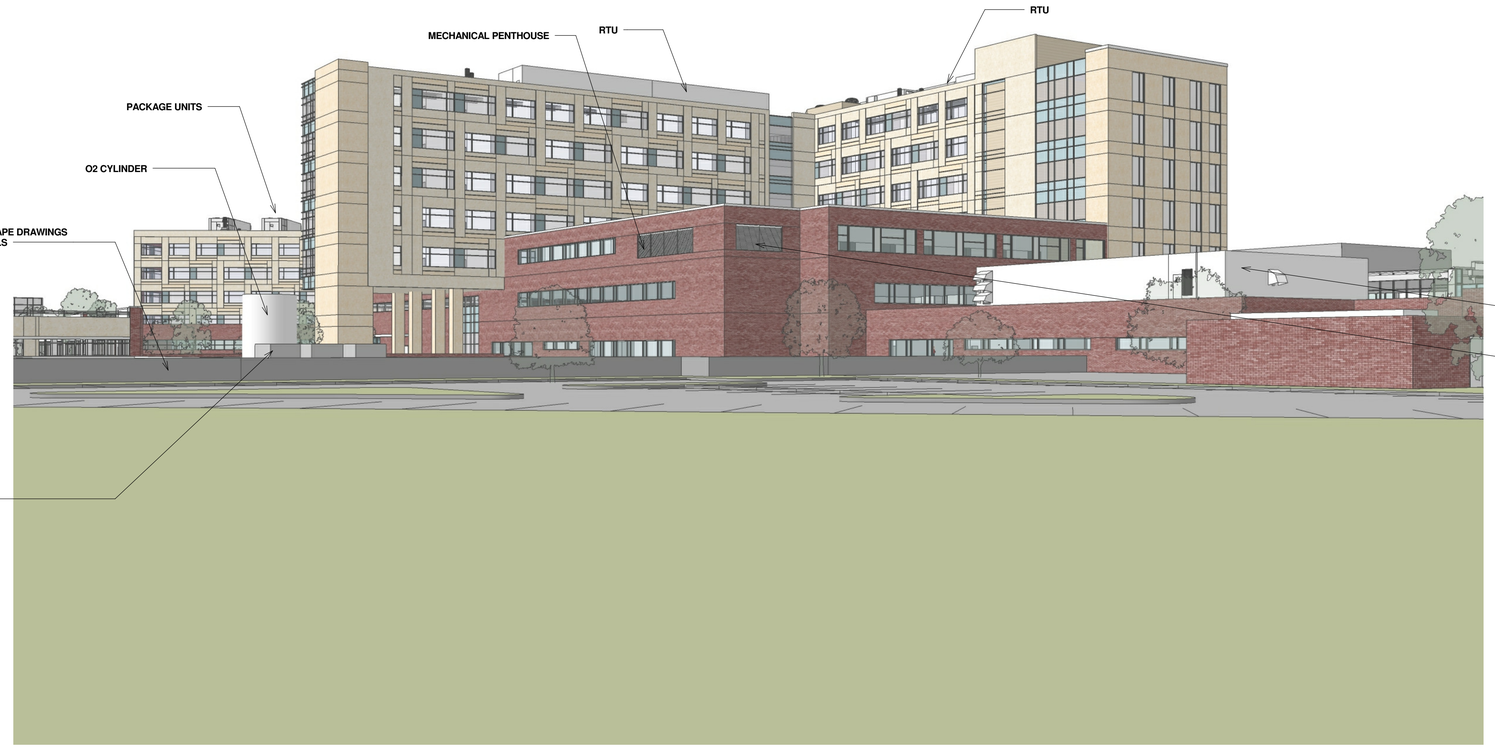

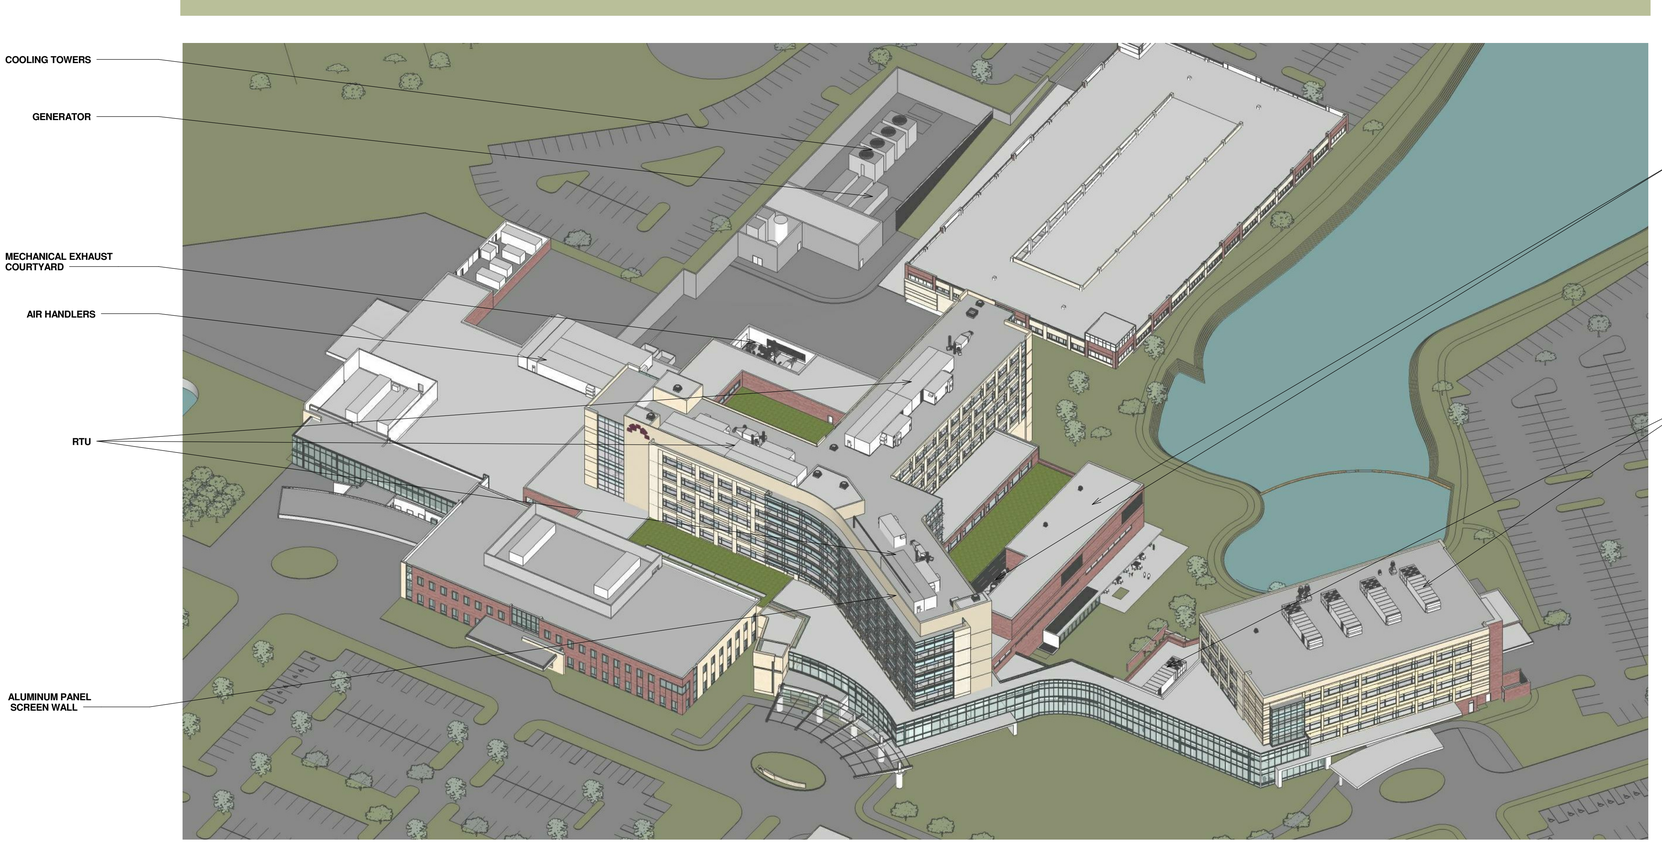

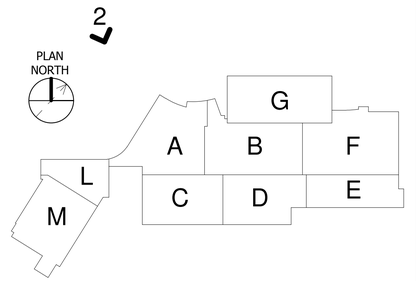

KEYPLAN

4/23/2015 12:00:13 PM

G S & P

Design Services For The Built Environment

GRESHAM SMITH AND PARTNERS

ARRAY architects

HARRIS ARCHITECTS

EMH&T
Engineers, Surveyors, Planners, Scientists

GPD GROUP
Glaus, Pyle, Schomer, Burns & DeHaven, Inc.

Heapy Engineering
MEP Design Technology Planning Commissioning Energy
Nationally Recognized Leader in Sustainability

QUANDEL CONSTRUCTION

HUNT CONSTRUCTION GROUP

MOUNT CARMEL

Grove City Phase II

Schematic Design

DEVELOPMENT PACKAGE

Revision		
No.	Date	Description

DEVELOPMENT PACKAGE

AD1.01

PROJECT: 29731.00
DATE: March 16, 2015

Drawn By: Author
Checked By: Checker
Approved By: Approver

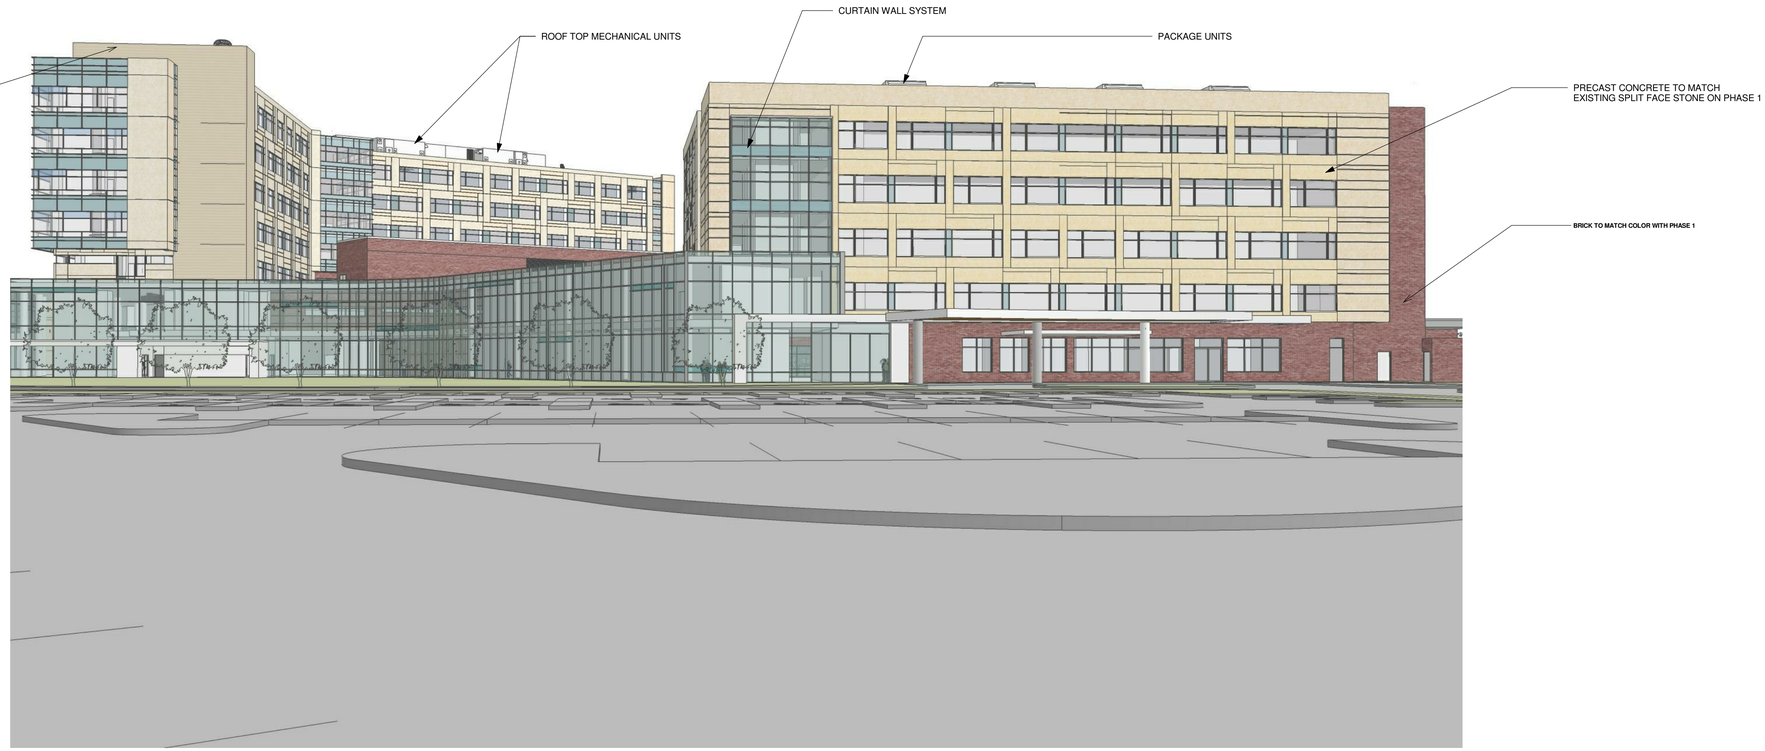

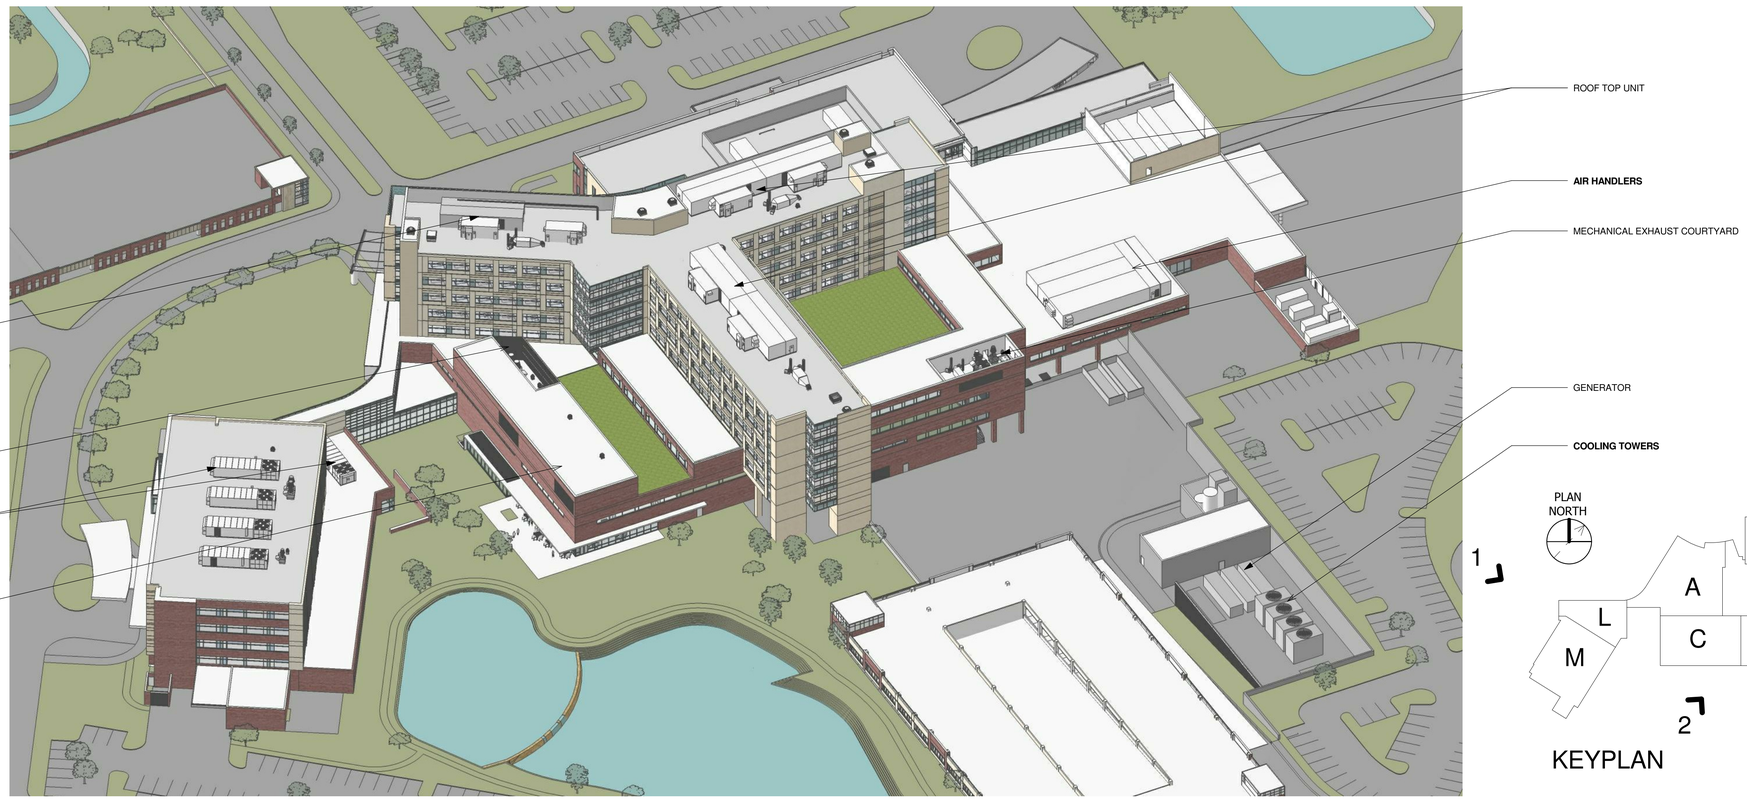

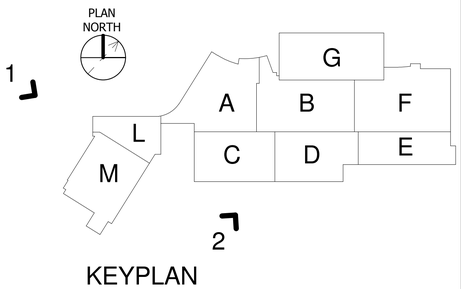

KEYPLAN

4/23/2015 12:00:13 PM

G S & P

Design Services For The Built Environment

GRESHAM SMITH AND PARTNERS

ARRAY architects

HARRIS ARCHITECTS

EMH&T
Engineers, Surveyors, Planners, Scientists

GPD GROUP
Glaus, Pyle, Schomer, Burns & DeHaven, Inc.

Heapy Engineering
MEP Design Technology Planning Commissioning Energy
Nationally Recognized Leader in Sustainability

QUANDEL CONSTRUCTION

HUNT CONSTRUCTION GROUP

MOUNT CARMEL

Grove City Phase II

Schematic Design

DEVELOPMENT PACKAGE

Revision		
No.	Date	Description

DEVELOPMENT PACKAGE

AD1.02

PROJECT:29731.00
DATE: March 16, 2015

Drawn By: Author
Checked By: Checker
Approved By: Approver

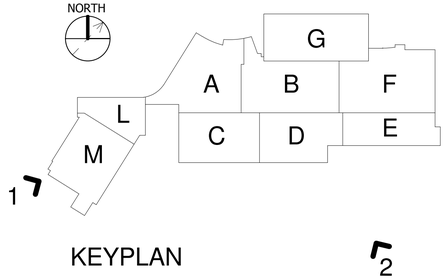

KEYPLAN

4/23/2015 12:00:13 PM

G S & P

Design Services For The Built Environment

GRESHAM SMITH AND PARTNERS

ARRAY architects

HARRIS ARCHITECTS

EMH&T
Engineers, Surveyors, Planners, Scientists

GPD GROUP
Glaus, Pyle, Schomer, Burns & DeHaven, Inc.

Heapy Engineering
MEP Design Technology Planning Commissioning Energy
Nationally Recognized Leader in Sustainability

QUANDEL CONSTRUCTION

HUNT CONSTRUCTION GROUP

MOUNT CARMEL

Grove City Phase II

Schematic Design

DEVELOPMENT PACKAGE

Revision		
No.	Date	Description

DEVELOPMENT PACKAGE

AD1.03

PROJECT:29731.00
DATE: March 16, 2015

Drawn By: Author
Checked By: Checker
Approved By: Approver

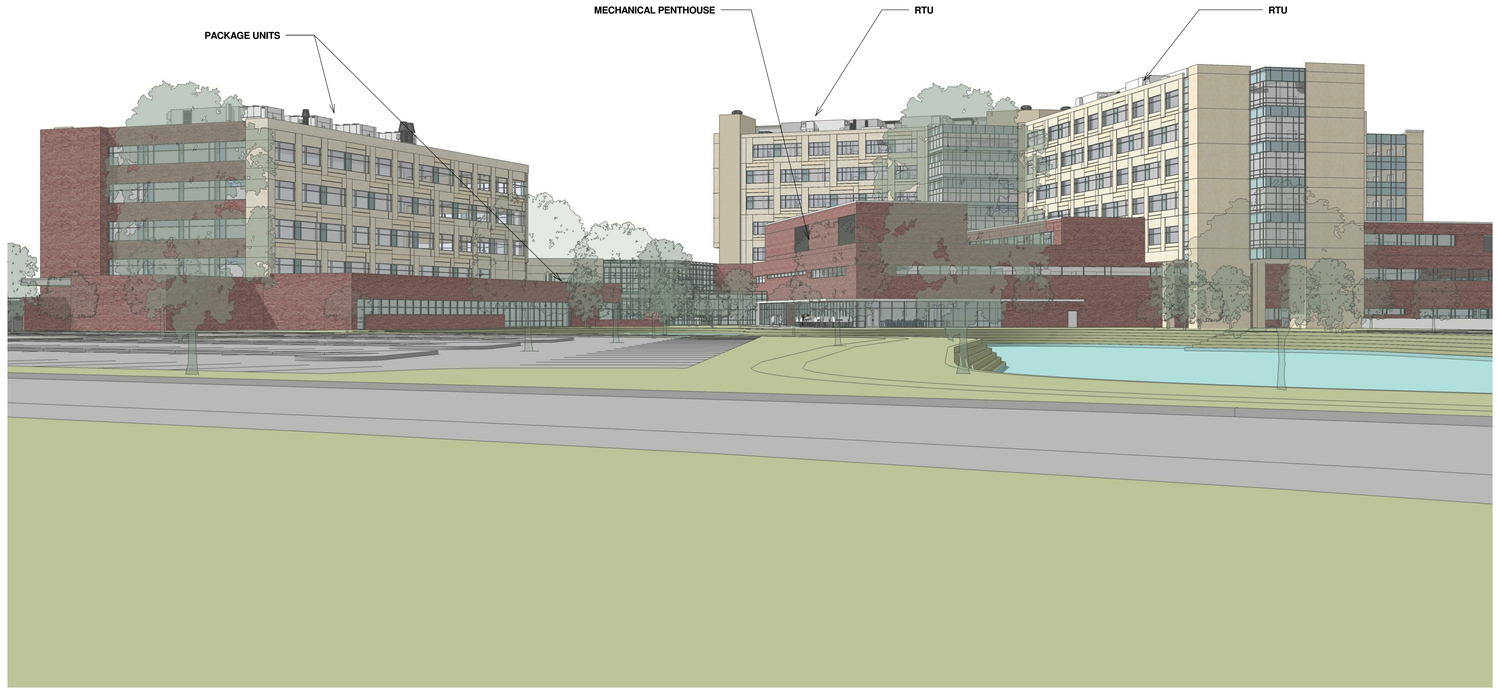

PLAN NORTH

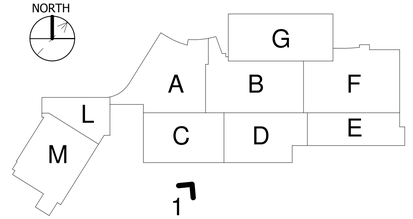

KEYPLAN

4/23/2015 12:00:14 PM

G S & P

Design Services For The Built Environment

GRESHAM SMITH AND PARTNERS

ARRAY architects

HARRIS ARCHITECTS

EMH&T
Engineers, Surveyors, Planners, Scientists

GPD GROUP
Glaus, Pyle, Schomer, Burns & DeHaven, Inc.

Heapy Engineering
MEP Design Technology Planning Commissioning Energy
Nationally Recognized Leader in Sustainability

QUANDEL CONSTRUCTION

HUNT CONSTRUCTION GROUP

MOUNT CARMEL

Grove City Phase II

Schematic Design

DEVELOPMENT PACKAGE

Revision		
No.	Date	Description

DEVELOPMENT PACKAGE

AD1.04

PROJECT: 29731.00
DATE: March 16, 2015

Drawn By: Author
Checked By: Checker
Approved By: Approver

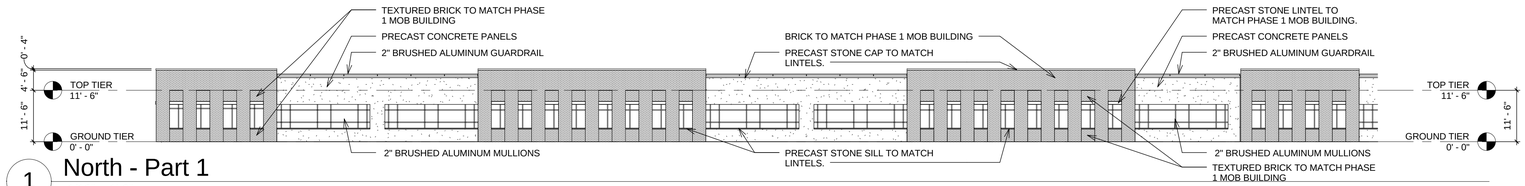

1 North - Part 1
1/16" = 1'-0"

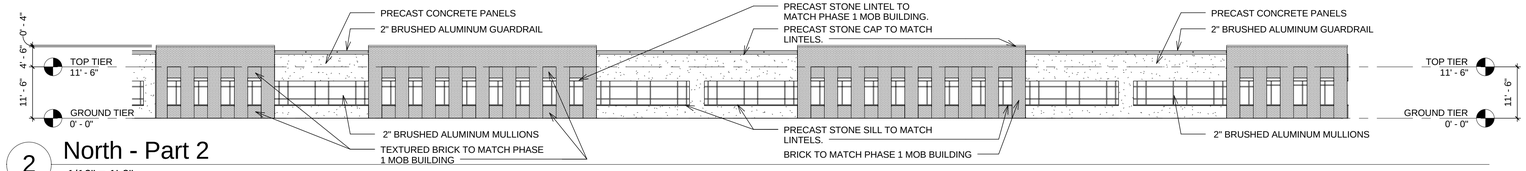

2 North - Part 2
1/16" = 1'-0"

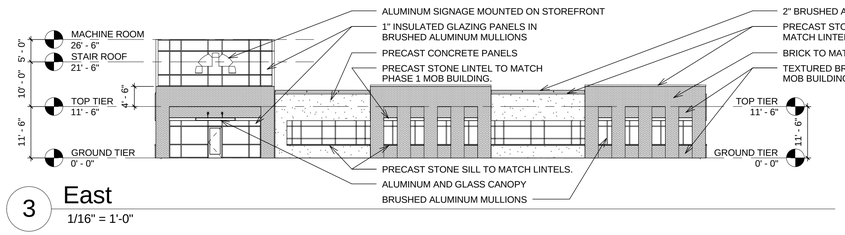

3 East
1/16" = 1'-0"

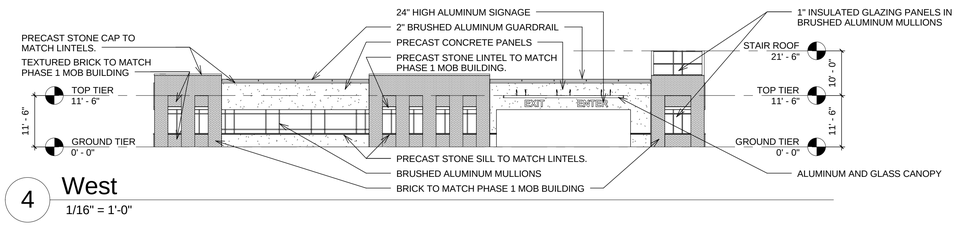

4 West
1/16" = 1'-0"

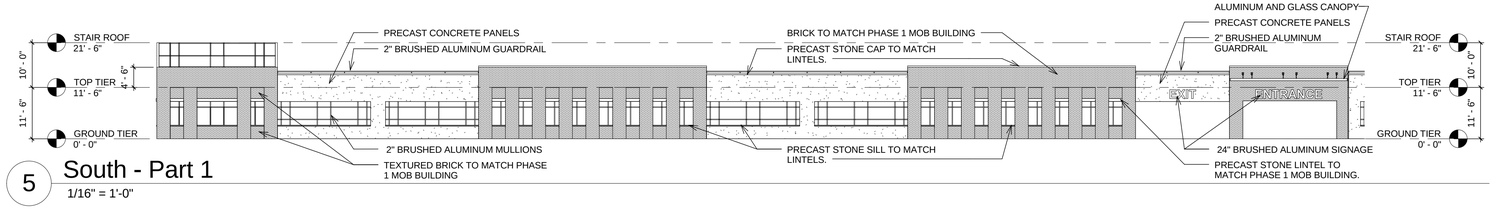

5 South - Part 1
1/16" = 1'-0"

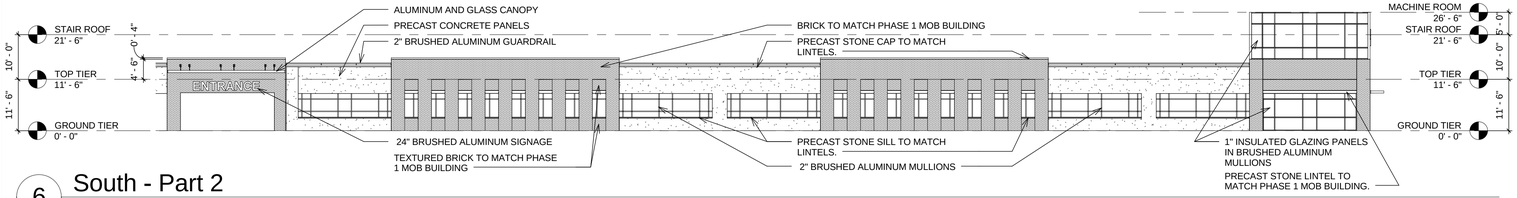

6 South - Part 2
1/16" = 1'-0"

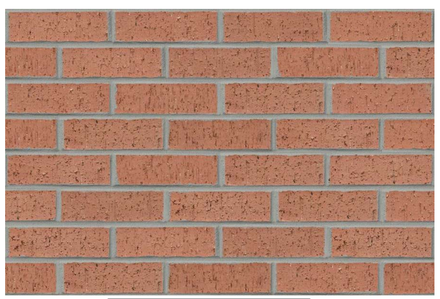

MASONRY VENEER
MANUFACTURER: ACME
STYLE NAME: ENCORE RED
SIZE: UTILITY (3-5/8" - 3-5/8" - 11-5/8")
NOTES;
MATCH PHASE 1 MOB
TEXTURED BRICK SAME COLOR

STOREFRONT SYSTEM
MANUFACTURER: KAWNEER
FINISH COLOR: INSULATED GLAZING TO MATCH MAIN TOWER GLAZING. MULLIONS TO BE BRUSHED ALUMINUM.
SIZE: 1" THICK GLAZED PANELS IN 2"X6" ALUMINUM MULLIONS. PANEL AND MULLION LAYOUT VARIES; SEE ELEVATIONS.
NOTES:
N/A

STRUCTURAL PRECAST PANELS
MANUFACTURER: ___
FINISH COLOR: BUFF (TO MATCH LINTEL, CAP AND SILL COLOR)
SIZE: PANEL SIZE VARIES; SEE ELEVATIONS.
NOTES:
N/A

PRECAST BANDING, LINTELS, SILLS AND CAPS
MANUFACTURER: ___
FINISH COLOR: BUFF
SIZES:
SILLS = 4" TALL, DEPTHS VARY
LINTELS/BANDING = 8" TALL
CAP = 4" TALL, DEPTHS VARY
NOTES:
MATCH PHASE 1 MOB

4/22/2015 6:56:49 PM

G S & P

Design Services For The Built Environment

GRESHAM SMITH AND PARTNERS

ARRAY architects

HARRIS ARCHITECTS

EMH&T
Engineers, Surveyors, Planners, Scientists

GPD GROUP
Glaus, Pyle, Schomer, Burns & DeHaven, Inc.

Heapy Engineering
MEP Design Technology Planning Commissioning Energy
Nationally Recognized Leader in Sustainability

QUANDEL CONSTRUCTION

HUNT CONSTRUCTION GROUP

MOUNT CARMEL

Project Name

Schematic Design

DEVELOPMENT PACKAGE

Revision		
No.	Date	Description

FRONT GARAGE ELEVATIONS

AG201

PROJECT: Project Number
DATE: Issue Date

Drawn By: Author
Checked By: Checker
Approved By: Approver

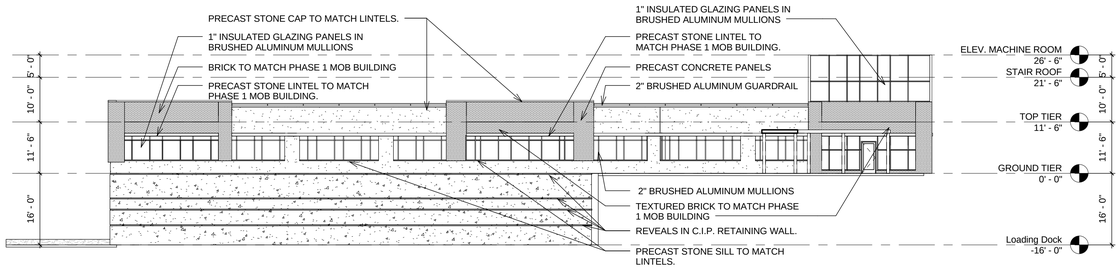

1 North
1/16" = 1'-0"

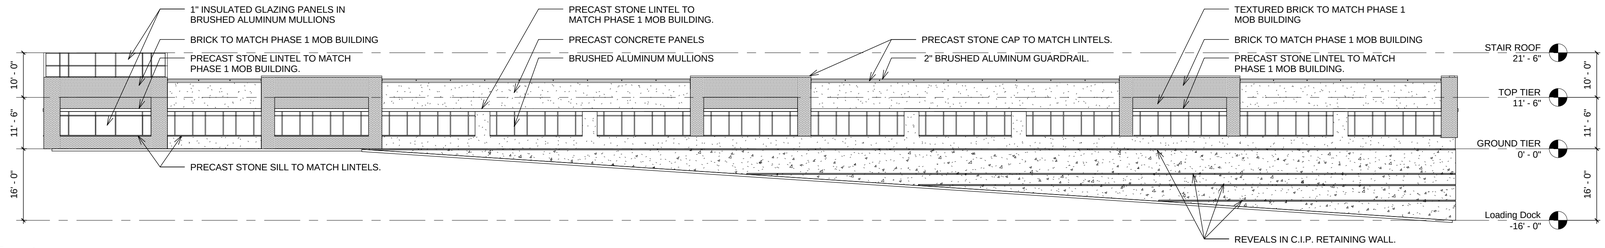

2 East
1/16" = 1'-0"

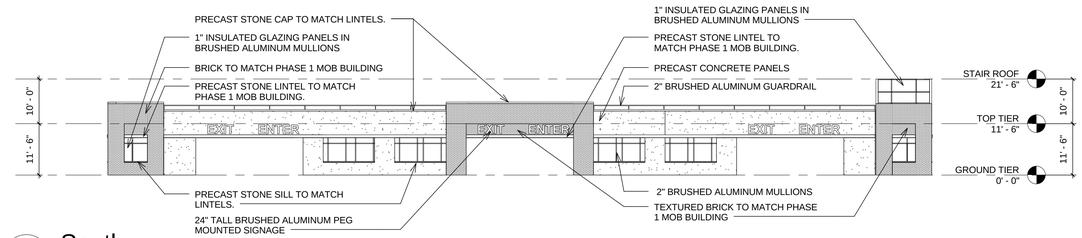

3 South
1/16" = 1'-0"

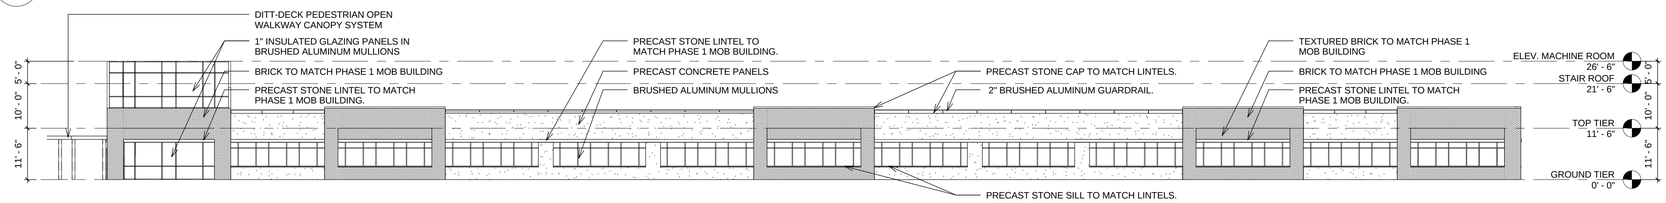

4 West
1/16" = 1'-0"

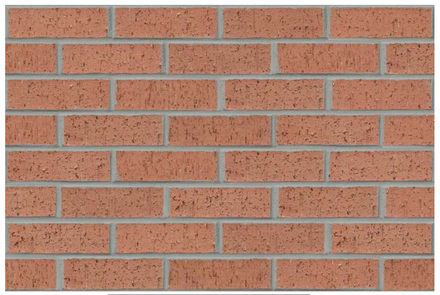

MASONRY VENEER
MANUFACTURER: ACME
STYLE NAME: ENCORE RED
SIZE: UTILITY (3-5/8" - 3-5/8" - 11-5/8")
NOTES;
MATCH PHASE 1 MOB
TEXTURED BRICK SAME COLOR

STOREFRONT SYSTEM
MANUFACTURER: KAWNEER
FINISH COLOR: INSULATED GLAZING TO MATCH MAIN TOWER GLAZING. MULLIONS TO BE BRUSHED ALUMINUM.
SIZE: 1" THICK GLAZED PANELS IN 2"X6" ALUMINUM MULLIONS. PANEL AND MULLION LAYOUT VARIES; SEE ELEVATIONS.
NOTES:
N/A

STRUCTURAL PRECAST PANELS
MANUFACTURER: ____
FINISH COLOR: BUFF (TO MATCH LINTEL, CAP AND SILL COLOR)
SIZE: PANEL SIZE VARIES; SEE ELEVATIONS.
NOTES:
N/A

PRECAST BANDING, LINTELS, SILLS AND CAPS
MANUFACTURER: ____
FINISH COLOR: BUFF
SIZES:
SILLS = 4" TALL, DEPTHS VARY
LINTELS/BANDING = 8" TALL
CAP = 4" TALL, DEPTHS VARY
NOTES:
MATCH PHASE 1 MOB

PEDESTRIAN WALKWAY CANOPY
MANUFACTURER: DITT-DECK
FINISH COLOR: BRUSHED ALUMINUM
SIZE: 8' WIDE BY 9' HIGH
NOTES:
GREEN ROOF
OPEN SIDES

4/23/2015 9:18:07 AM

GS&P
Design Services For The Built Environment
GRESHAM SMITH AND PARTNERS
ARRAY architects
HARRIS ARCHITECTS
EMH&T
Engineers, Surveyors, Planners, Scientists
GPD GROUP
Glaus, Pyle, Schomer, Burns & DeHaven, Inc.
Heapy Engineering
MEP Design Technology Planning Commissioning Energy
Nationally Recognized Leader in Sustainability
QUANDEL CONSTRUCTION
HUNT CONSTRUCTION GROUP
MOUNT CARMEL

Project Name
Schematic Design

DEVELOPMENT PACKAGE

Revision		
No.	Date	Description

REAR GARAGE ELEVATIONS

AG202

PROJECT: Project Number
DATE: Issue Date

STOREFRONT AND OPEN MULLION SYSTEMS TO MATCH EXISTING MOB BUILDING

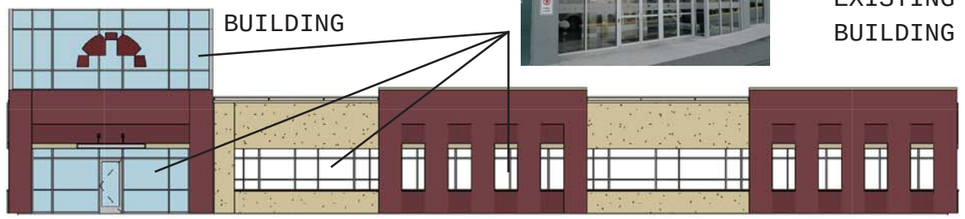

East Presentation

PRECAST CONCRETE PANELS TO MATCH EXISTING MOB BUILDING

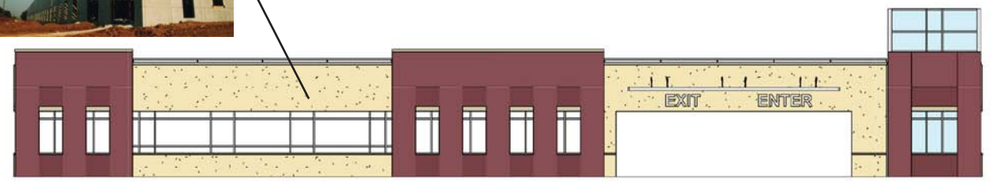

West Presentation

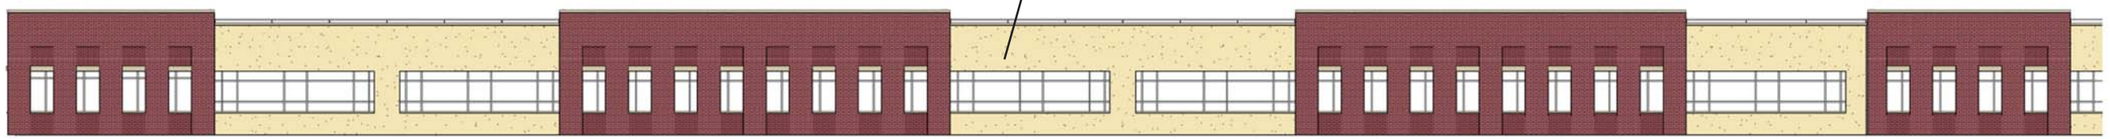

North - Part 1 Presentation

PRECAST CAPS, LINTELS AND SILLS TO MATCH EXISTING MOB BUILDING

North - Part 2 Presentation

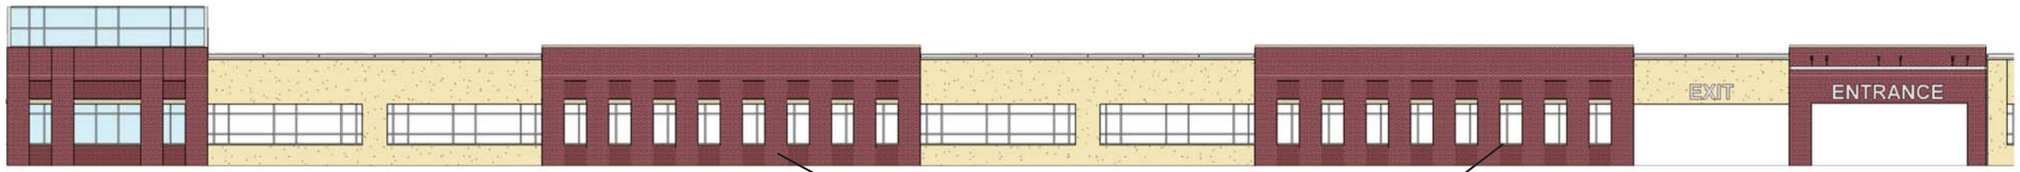

South - Part 1 Presentation

BRICK TO MATCH EXISTING MOB BUILDING

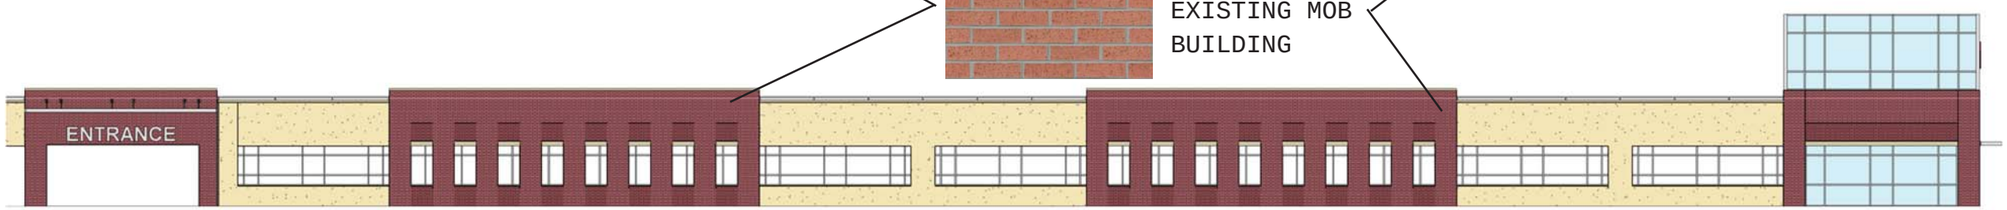

South - Part 2 Presentation

MOUNT CARMEL

QUANDEL CONSTRUCTION · HUNT CONSTRUCTION GROUP · Dynamix Engineering Ltd. · GPD GROUP · Heapy Engineering · EMH&T · HARRIS ARCHITECTS · ARRAY architects · GRESHAM SMITH AND PARTNERS

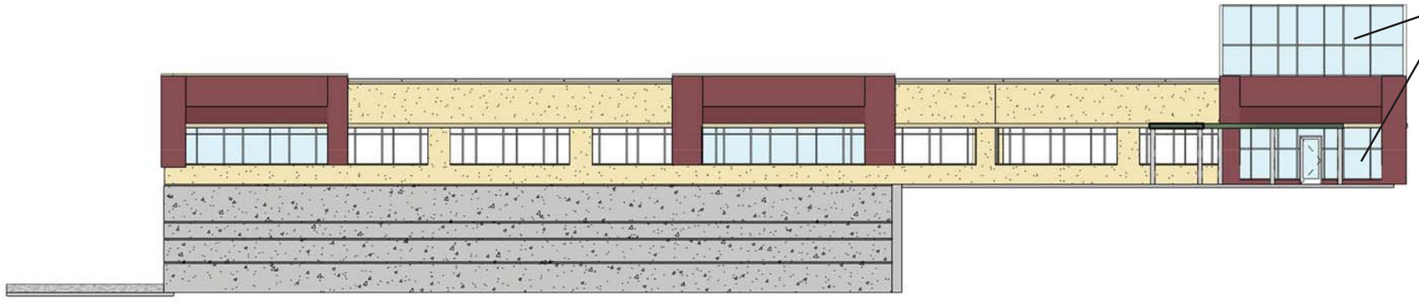

North Presentation

STOREFRONT AND OPEN MULLION SYSTEMS TO MATCH EXISTING MOB BUILDING

PRECAST CAPS, LINTELS AND SILLS TO MATCH EXISTING MOB BUILDING

East Presentation

DITT-DECK OPEN PEDESTRIAN WALKWAY CANOPY WITH GREEN ROOF

South Presentation

PRECAST CONCRETE PANELS TO MATCH EXISTING MOB BUILDING

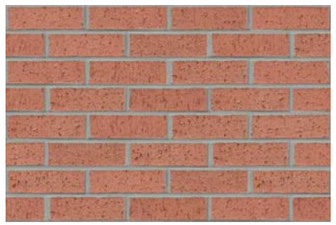

BRICK TO MATCH EXISTING MOB BUILDING

West Presentation

MOUNT CARMEL