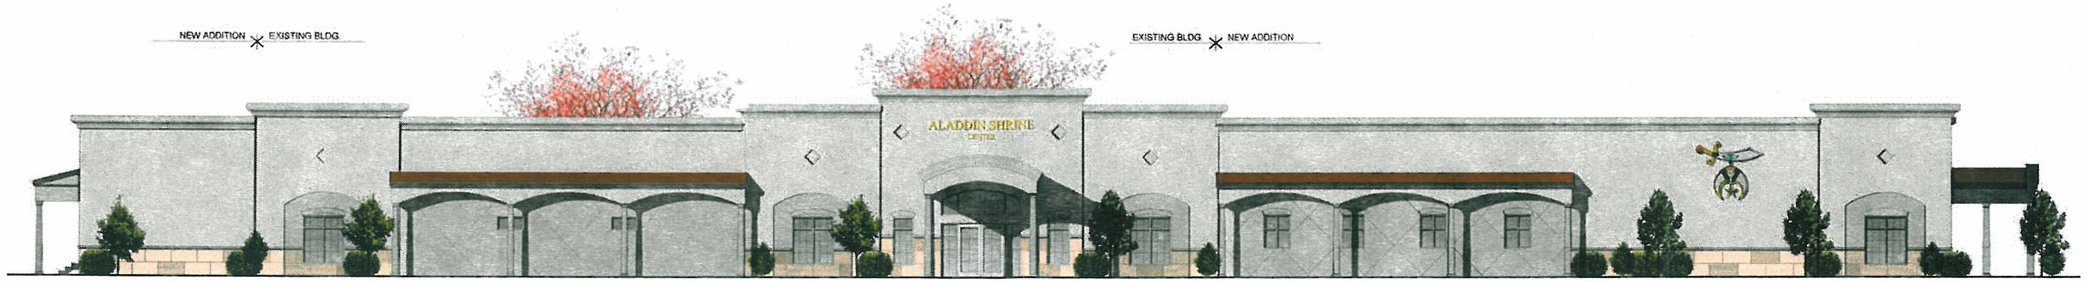

A SOUTH ELEVATION - NEW WORK

B ENTRY SIGNAGE

C EAST ELEVATION - NEW WORK

D NORTH ELEVATION - NEW WORK

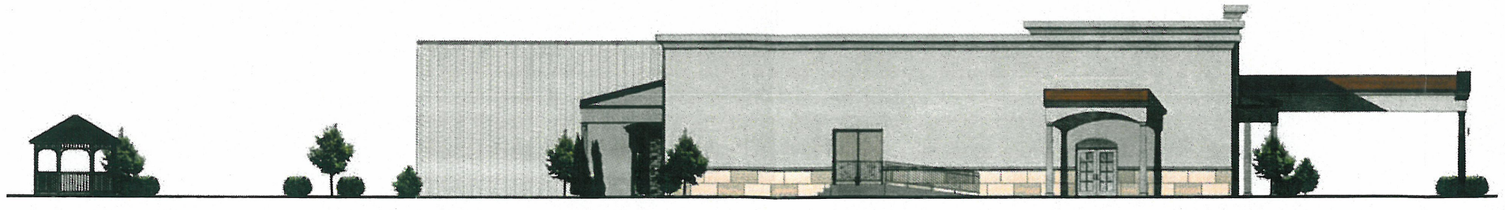

E WEST ELEVATION - NEW WORK

RECEIVED
JAN 28 2015
GC PLANNING COMMISSION

REVISIONS

NO.	DATE	DESCRIPTION

NOT FOR CONSTRUCTION

PREPARED FOR:
NEW ALADDIN SHRINE CENTER
ALADDIN SHRINERS
1601 GATEWAY CIRCLE
GROVE CITY, OHIO 43123

PREPARED BY:
tel 614.785.0505
fax 614.785.0202
DAVIS WINCE ltd.
ARCHITECTURE
1466 Manning Parkway · Powell, OH 43065
www.daviswince.com

COMM. NO. 2014.056C
PHASE: FINAL DEVELOPMENT PLAN SUBMITTAL
DATE: 01-28-2015

SHEET TITLE: BUILDING ELEVATIONS
SHEET NO. 1.1

A SOUTH ELEVATION - GARAGE

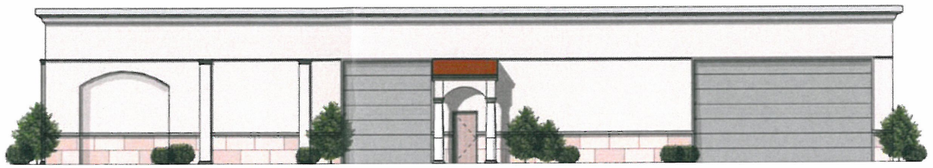

B EAST ELEVATION - GARAGE

C NORTH ELEVATION - GARAGE

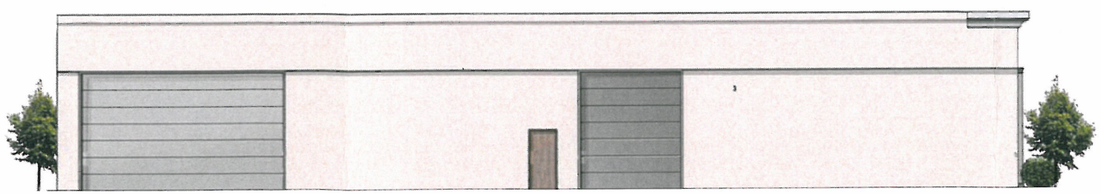

D WEST ELEVATION - GARAGE

REVISIONS

NO.	DATE	DESCRIPTION

NOT FOR CONSTRUCTION

PREPARED FOR:

NEW ALADDIN SHRINE CENTER

ALADDIN SHRINERS

1801 GATEWAY CIRCLE
GROVE CITY, OHIO 43123

COMM. NO.
2014.056C

PHASE:
FINAL DEVELOPMENT PLAN SUBMITTAL

DATE:
01-28-2015

PREPARED BY:

tel 614.785.0505
fax 614.785.0202

DAVIS WINCE ltd
ARCHITECTURE

1466 Manning Parkway • Powell, OH 43065
www.daviswince.com

SHEET TITLE:
GARAGE ELEVATIONS

SHEET NO.
1.2

A EAST ADDITION PERSPECTIVE

B GARAGE ADDITION PERSPECTIVE

REVISIONS

NOT FOR CONSTRUCTION

PREPARED FOR:

NEW ALADDIN SHRINE CENTER

ALADDIN SHRINERS

1801 GATEWAY CIRCLE
GROVE CITY, OHIO 43123

COMM. NO.
2014.056C

PHASE:
FINAL DEVELOPMENT PLAN SUBMITTAL

DATE:
01-28-2015

PREPARED BY:

tel 614.785.0505
fax 614.785.0202

DAVIS WINCE ltd
ARCHITECTURE

1466 Manning Parkway • Powell, OH 43065
www.daviswince.com

SHEET TITLE:

PERSPECTIVES

SHEET NO:

1.3

EXISTING BUILDING

PRE-FINISHED FIBERGLASS COLUMN

E.I.F.S. TRIM AND PATTERN TO MATCH MAIN BUILDING

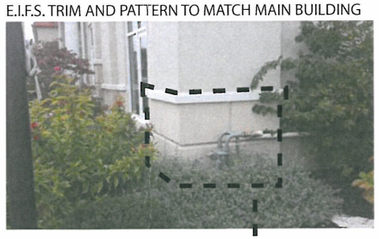

STANDING SEAM METAL ROOF TO MATCH EXISTING

E.I.F.S. TRIM AND PATTERN TO MATCH EXISTING

WHITE ALUMINUM STOREFRONT WINDOW AND GLAZING TO MATCH EXISTING

CORNICE DETAILING TO MATCH EXISTING

EXISTING BUILDING — NEW CONSTRUCTION

REVISIONS		
NO.	DATE	DESCRIPTION

NOT FOR CONSTRUCTION

PREPARED FOR:
NEW ALADDIN SHRINE CENTER
ALADDIN SHRINERS
1801 GATEWAY CIRCLE
GROVE CITY, OHIO 43123

COMM. NO.
2014.056C

PHASE:
FINAL DEVELOPMENT PLAN SUBMITTAL

DATE:
01-28-2015

PREPARED BY:
tel 614.785.0605
fax 614.785.0202
DAVIS WINCE ltd
ARCHITECTURE
1466 Manning Parkway • Powell, OH 43065
www.daviswince.com

SHEET TITLE:
FINISH BOARD

SHEET NO.
1.4