TIGERPOLY MFG., INC.

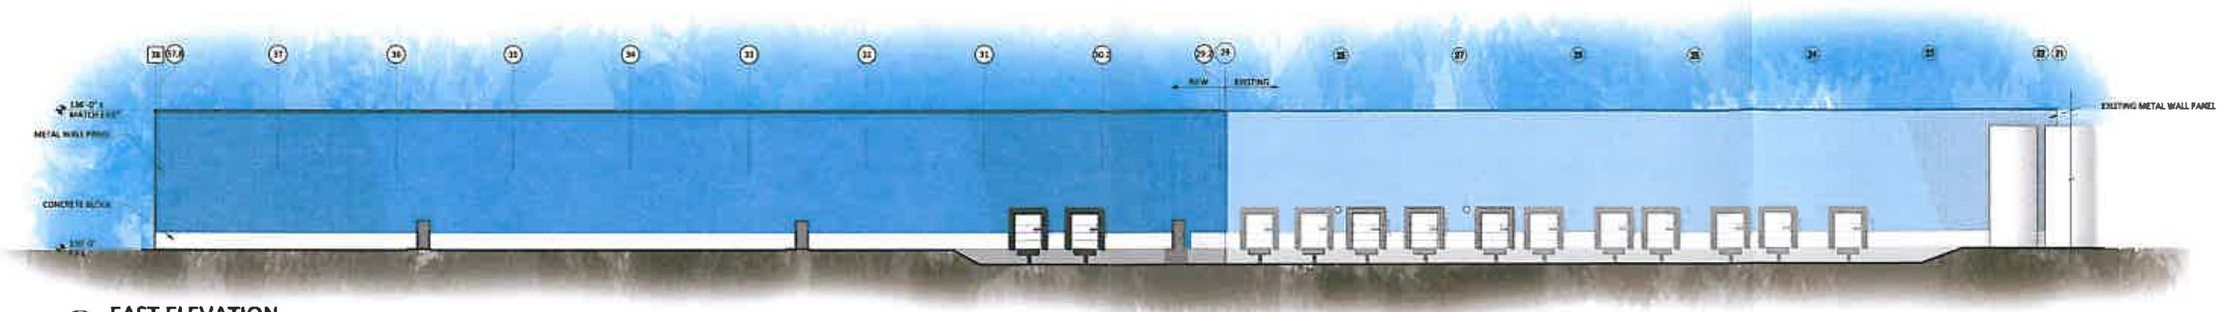

1 A2.1 EAST ELEVATION

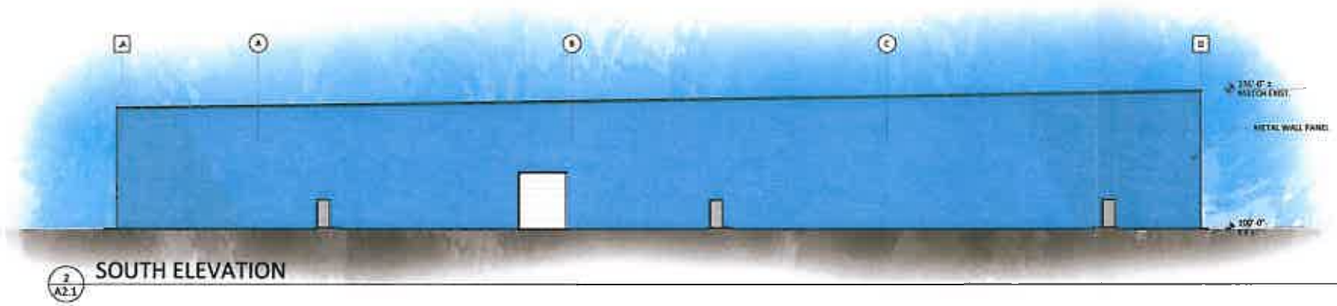

2 A2.1 SOUTH ELEVATION

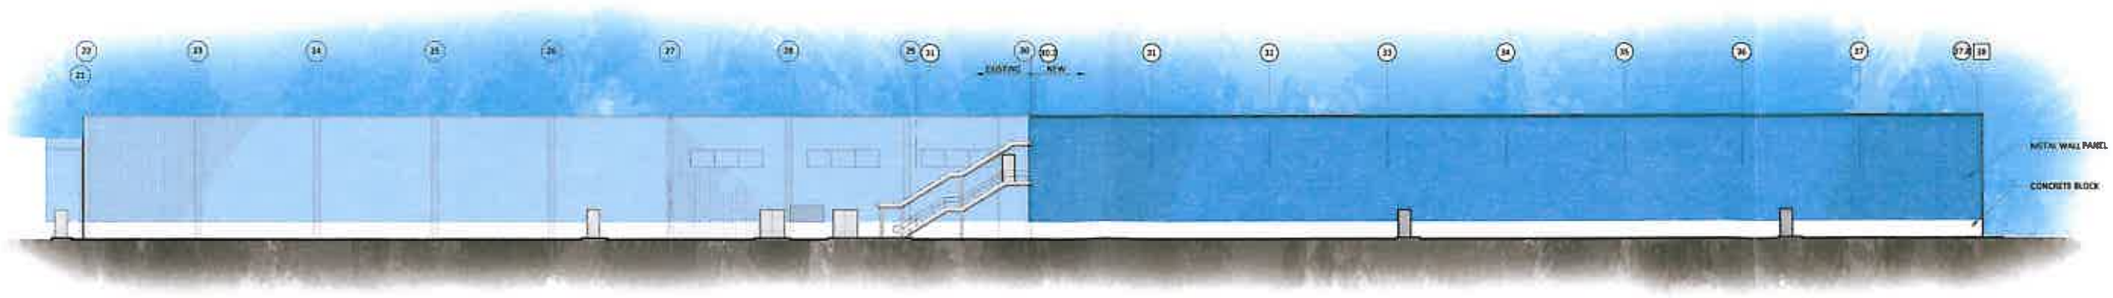

3 A2.1 WEST ELEVATION

PROPOSED ADDITION TO MATCH EXISTING BUILDING IN HEIGHT, SLOPE, MATERIALS AND COLOR.

RECEIVED
MAY 28 2015
GC PLANNING COMMISSION