RECEIVED

JUN 03 2015

GC PLANNING COMMISSION

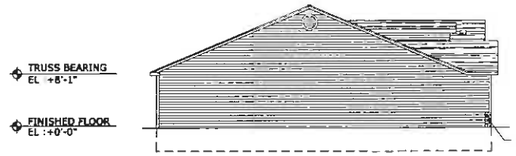

STD. SIDE ELEVATION

SCALE 3/32" = 1'-0"

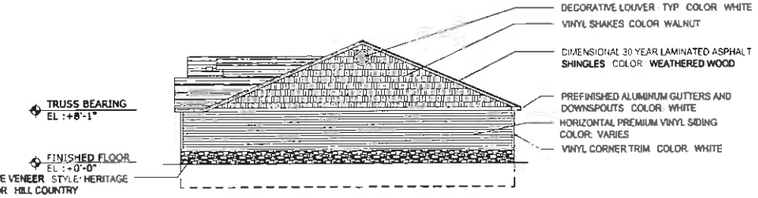

HIGH PROFILE SIDE ELEVATION

SCALE 3/32" = 1'-0"

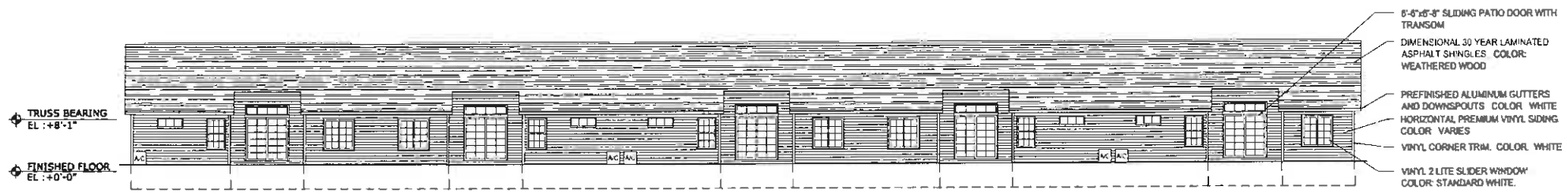

REAR ELEVATION

SCALE 3/32" = 1'-0"

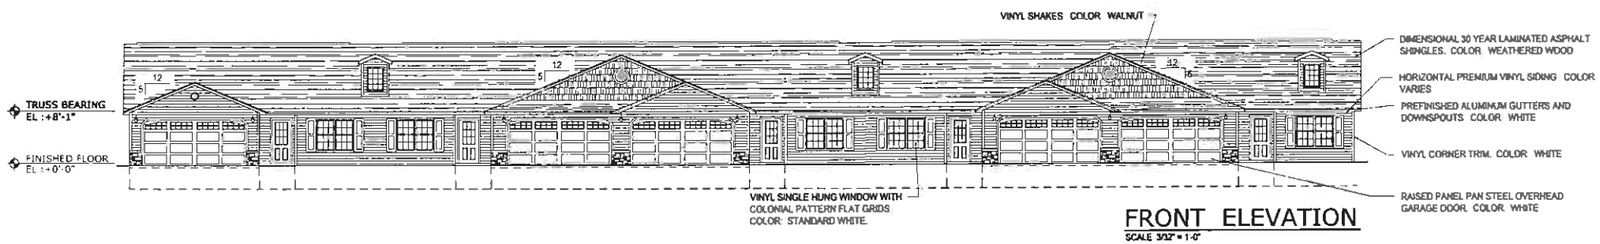

FRONT ELEVATION

SCALE 3/32" = 1'-0"

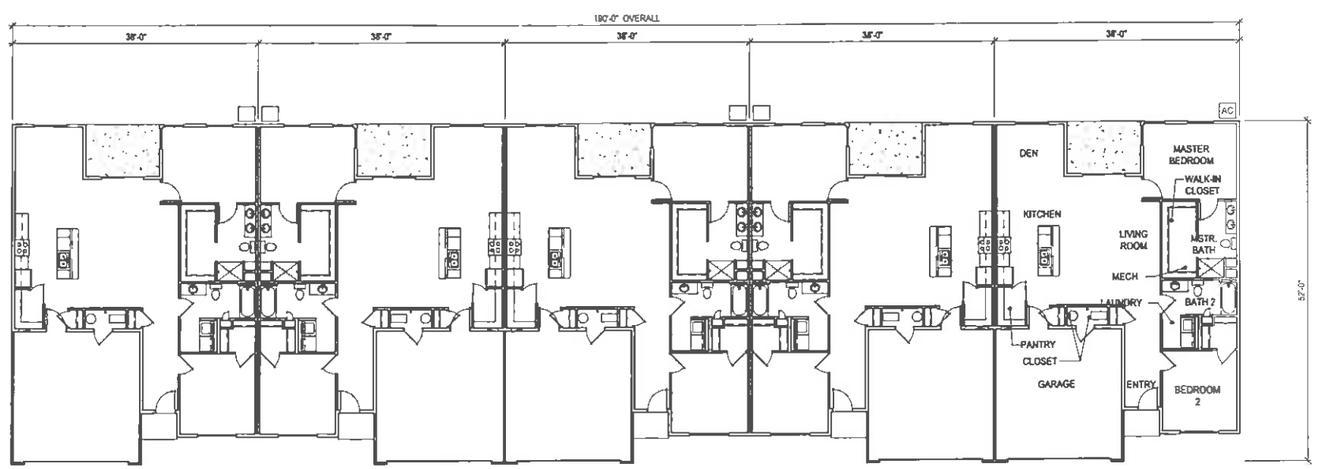

OVERALL FLOOR PLAN

SCALE 3/32" = 1'-0"

PRELIMINARY

NOTE!!!
THIS DRAWING IS NOT FOR CONSTRUCTION

revisions

23775 commerce park road, suite 7
beachwood, ohio 44122
tel. 216 . 360 . 9441
www.byredwood.com

Redwood

mann architects
3660 embassy parkway
fairlawn, ohio 44333
tel. 330 . 666 . 5770
fax. 330 . 666 . 8812
www . mann-architects . com

drawing: 5 UNIT BUILDING - 38' WIDE - TYPE 7

project no. 10815

date JUNE 1, 2015

scale AS NOTED

project: SCIOTO MEADOWS

FRANKLIN COUNTY
GROVE CITY, OH

A1.1

sheet no.