1 FRONT ELEVATION

A3 SCALE: 1/8" = 1'-0"

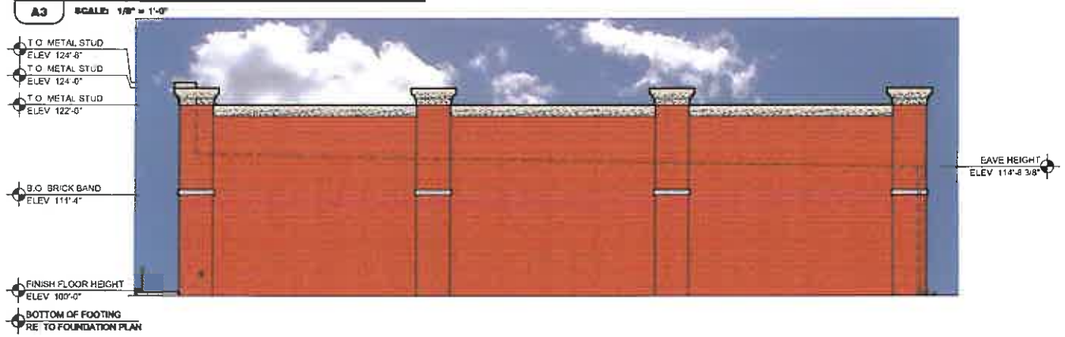

2 SIDE ELEVATION

A3 SCALE: 1/8" = 1'-0"

3 REAR ELEVATION

A3 SCALE: 1/8" = 1'-0"

4 SIDE ELEVATION

A3 SCALE: 1/8" = 1'-0"

RECEIVED
JUN 29 2015
GC PLANNING COMMISSION

EXTERIOR FINISH SCHEDULE

TYPE:	COMPANY TYPE:	COLOR:
BRICK	ACME BRICK (OR APPROVED EQUAL)	BRICK COLOR: TBD MORTAR COLOR: NATURAL SIZE: MODULAR COURSING: RUNNING
EXTERIOR INSULATION AND FINISH SYSTEM (E.I.F.S.)	DRYVIT - OUTSULATION PLUS MD SANDBLAST FINISH	ORAP011030S WITH DRYVIT STRATOTONE HIGH PERFORMANCE COLORANT (FACTORY MIXED ONLY) FIELD COLOR: SW 6104 'SOFTER TAN' ACCENT COLOR: SW 6102 'PORTABELLO'
ARCHITECTURAL PRE-CAST WATER TABLE, WINDOW HEADER & SILL	PER LOCAL SUPPLIER	NATURAL CONCRETE
STOREFRONT (NO SUBSTITUTES)	EFCO	IVY
	KAWNEER	DARK IVY
	VISTA WALL	INTERSTATE GREEN
BOLLARDS	IN FIELD	SHERWIN WILLIAMS SW 6488 HUNT CLUB EXTERIOR SEMI -GLOSS LATEX
EXTERIOR DOORS, OVERHEAD DOOR	OWNER	FACTORY PRIME, FIELD PAINT SW 6104 'SOFTER TAN'
SHEET METAL CAP FLASHING	BY METAL BUILDING MF'GTR FACTORY PRIMED, FIELD BROKEN, FIELD PAINTED	SW 6104 'SOFTER TAN' CLEAR COAT--DIAMOND CLAD CLEAR COAT URETHANE B65T105/B65V105/B65C105-- 3 COMPONENT

PRELIMINARY
NOT FOR CONSTRUCTION OR PERMIT

O'Reilly AUTO PARTS
CORPORATE OFFICES
233 SOUTH PATTERSON
SPRINGFIELD, MISSOURI 65802
(417) 862-2674 TELEPHONE

PROJECT:
NEW O'REILLY AUTO PARTS STORE
BROADWAY
GROVE CITY, OHIO

EXTERIOR ELEVATIONS

Buddy D. Webb
Architect - Consultant
3087 EAST CAIRO
SPRINGFIELD, MISSOURI 65802
(417) 877-1398 TELEPHONE
(417) 877-9736 FAX

DRAWN BY: BMW
CHECKED BY: BDW
DATE: 03/11/15
REVISION:
PROJECT NUMBER: GV1
SHEET NUMBER: A3

COPYRIGHT 2015 — DESIGNS, DRAWINGS AND SPECIFICATIONS ARE INSTRUMENTS OF SERVICE AND ARE THE PROPERTY OF THE DESIGN PROFESSIONAL. REPRODUCTION PROHIBITED WITHOUT THE EXPRESSED WRITTEN CONSENT OF THE DESIGN PROFESSIONAL.