1 A3 FRONT ELEVATION

SCALE: 1/8" = 1'-0"

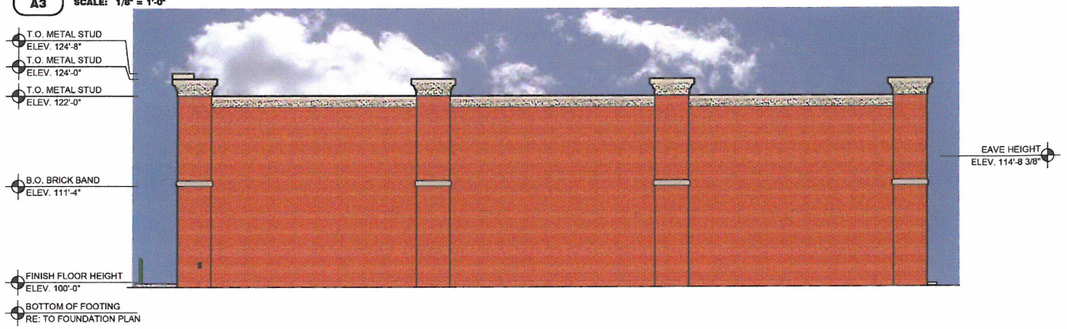

2 A3 SIDE ELEVATION

SCALE: 1/8" = 1'-0"

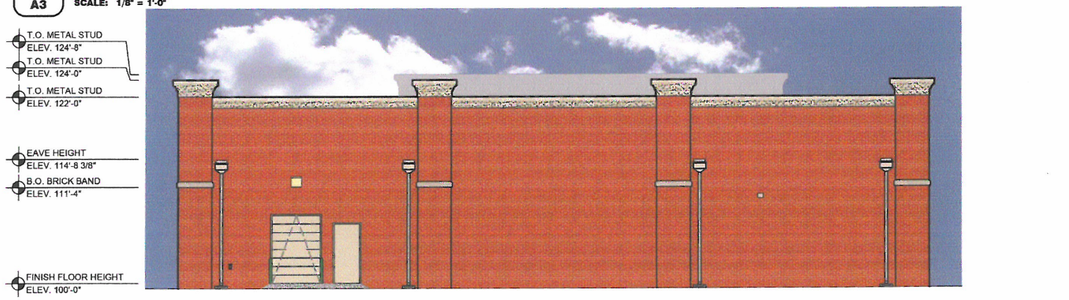

3 A3 REAR ELEVATION

SCALE: 1/8" = 1'-0"

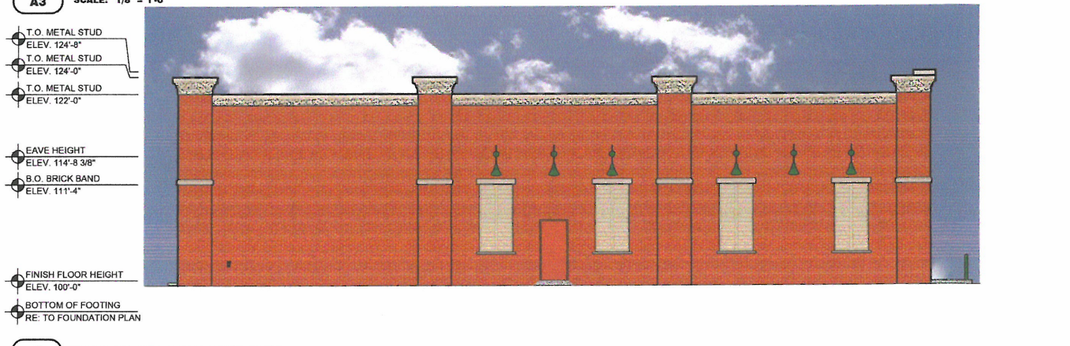

4 A3 SIDE ELEVATION

SCALE: 1/8" = 1'-0"

EXTERIOR FINISH SCHEDULE

TYPE:	COMPANY TYPE:	COLOR:	CITY APPROVED HPA COLOR:
BRICK	ACME BRICK (OR APPROVED EQUAL)	BRICK COLOR: HARVARD 0 MORTAR COLOR: NATURAL SIZE: MODULAR COURSING: RUNNING	BRYCE CANYON 1903
EXTERIOR INSULATION AND FINISH SYSTEM (E.I.F.S.)	DRYVIT - OUTSULATION PLUS MD SANDBLAST FINISH	SW 6104 'SOFTER TAN' ORAP0110305 WITH DRYVIT STRATOTONE HIGH PERFORMANCE COLORANT (FACTORY MIXED ONLY) FIELD COLOR: SW 6104 'SOFTER TAN' ACCENT COLOR (BEHIND SIGN): SW 6102 ' PORTABELLO'	FIELD COLOR: CRUMPET 2068 ACCENT COLOR: TBD
ARCHITECTURAL PRE-CAST WATER TABLE, WINDOW HEADER & SILL	PER LOCAL SUPPLIER	NATURAL CONCRETE	TIMIDITY 2289
STOREFRONT (NO SUBSTITUTES)	EFCO	IVY	DEEP JUNGLE 1450
	KAWNEER	DARK IVY	
	VISTA WALL	INTERSTATE GREEN	
PRE-FABRICATED SHUTTERS	EQUAL TO LARSON SHUTTER COMPANY ATLANTIC ARCHITECTURAL COLLECTION LOUVERED COLONIAL EXTERIOR SHUTTERS	FACTORY PRIME FIELD PAINTED SW 6104 'SOFTER TAN'	CRUMPET 2068
BOLLARDS	IN FIELD	SHERWIN WILLIAMS SW 6468 HUNT CLUB EXTERIOR SEMI -GLOSS LATEX	DEEP JUNGLE 1450
EXTERIOR DOOR & OVERHEAD DOOR AT PARTS AREA 'C'	OWNER	FACTORY PRIME, FIELD PAINT SW 6104 'SOFTER TAN'	CRUMPET 2068
EXTERIOR DOOR AT PARTS AREA 'A'	OWNER	FACTORY PRIME, FIELD PAINT TO MATCH BRICK COLOR	BRYCE CANYON 1903
SHEET METAL CAP FLASHING	BY METAL BUILDING MFG'R FACTORY PRIMED, FIELD BROKEN, FIELD PAINTED	SW 6104 'SOFTER TAN' CLEAR COAT--DIAMOND CLAD CLEAR COAT URETHANE B65T105/B65V105/B65C105-- 3 COMPONENT	CRUMPET 2068

PRELIMINARY
NOT FOR CONSTRUCTION OR PERMIT

SHEETS BEARING THIS SEAL ARE AUTHENTICATED. RESPONSIBILITY FOR ALL OTHER PLANS, SPECIFICATIONS OR INSTRUMENTS ARE DISCLAIMED.

O'Reilly AUTO PARTS
CORPORATE OFFICES
233 SOUTH PATTERSON
SPRINGFIELD, MISSOURI 65802
(417) 862-2674 TELEPHONE

Buddy D. Webb
Architect - Consultant
3057 EAST CAIRO
SPRINGFIELD, MISSOURI 65802
(417) 877-1985 TELEPHONE
(417) 877-9736 FAX

PROJECT:
NEW O'REILLY AUTO PARTS STORE
BROADWAY
GROVE CITY, OHIO

EXTERIOR ELEVATIONS

DRAWN BY: BMW
CHECKED BY: BDW
DATE: 04/10/15
REVISION:
PROJECT NUMBER: GV1
SHEET NUMBER: A3

THE DESIGN PROFESSIONAL. REPRODUCTION PROHIBITED WITHOUT THE EXPRESSED WRITTEN CONSENT OF THE DESIGN PROFESSIONAL.

© COPYRIGHT 2015 — DESIGNS, DRAWINGS AND SPECIFICATIONS ARE INSTRUMENTS OF SERVICE AND ARE THE PROPERTY OF THE DESIGN