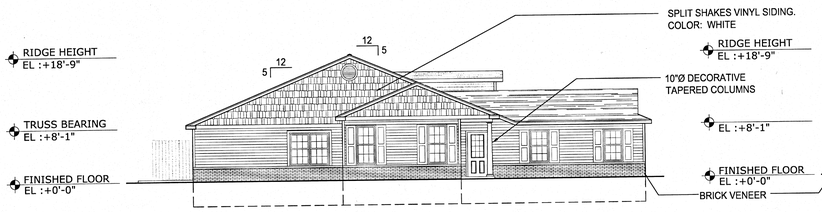

HIGH PROFILE SIDE ELEVATION

SCALE: 3/32" = 1'-0" BUILDING 'A'

NOTE:
HIGH PROFILE ELEVATION
OCCURS AT STREET VIEW ONLY

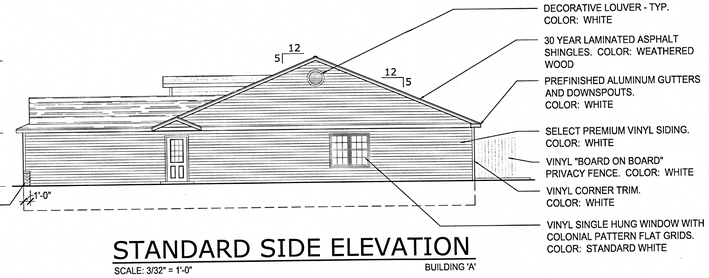

STANDARD SIDE ELEVATION

SCALE: 3/32" = 1'-0" BUILDING 'A'

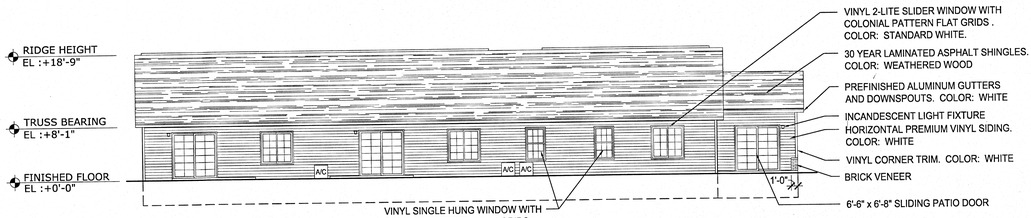

REAR ELEVATION

SCALE: 3/32" = 1'-0" BUILDING 'A'

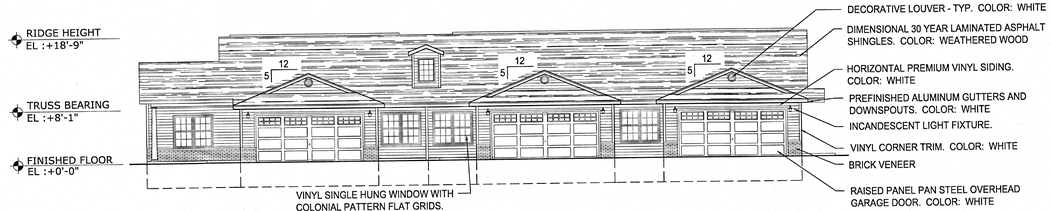

FRONT ELEVATION

SCALE: 3/32" = 1'-0" BUILDING 'A'

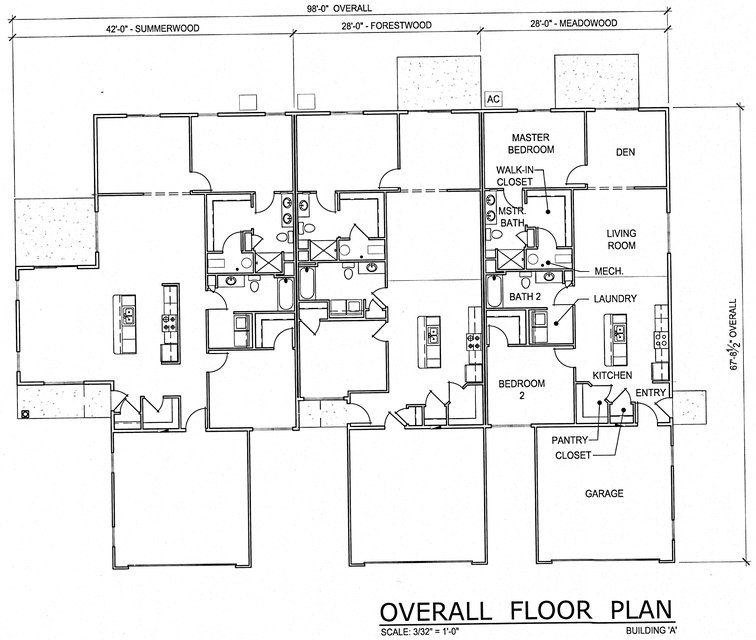

OVERALL FLOOR PLAN

SCALE: 3/32" = 1'-0" BUILDING 'A'

UNIT INFORMATION

UNIT TYPE: 'FORESTWOOD'

FLOOR AREA:
1,713 S.F. (GROSS)
1,294 S.F. (LIVING)

BEDROOMS:
TWO (2)

BATHROOMS:
TWO (2)

GARAGE TYPE:
TWO (2) CARS

UNIT INFORMATION

UNIT TYPE: 'MEADOWOOD'

FLOOR AREA:
1,746 S.F. (GROSS)
1,326 S.F. (LIVING)

BEDROOMS:
TWO (2)

BATHROOMS:
TWO (2)

GARAGE TYPE:
TWO (2) CARS

UNIT INFORMATION

UNIT TYPE: 'SUMMERWOOD'

FLOOR AREA:
2,040 S.F. (GROSS)
1,620 S.F. (LIVING)

BEDROOMS:
TWO (2)

BATHROOMS:
TWO (2)

GARAGE TYPE:
TWO (2) CARS

PRELIMINARY

NOTE!!!
THIS DRAWING IS NOT FOR CONSTRUCTION

revisions

23775 commerce park road, suite 7
beachwood, ohio 44122
tel. 216 . 360 . 9441
www.byredwood.com

Redwood distinctive living

mann architects
3660 embassy parkway
fairlawn, ohio 44333
tel. 330 . 666 . 5770
fax. 330 . 666 . 8812
www . mann-architects . com

drawing: 3 UNIT BUILDING - 28' WIDE - TYPE 2
project no. 10815
date AUGUST 31, 2015
scale AS NOTED

project: ASHWOOD GLEN
FRANKLIN COUNTY
GROVE CITY, OH

A1.1
sheet no.

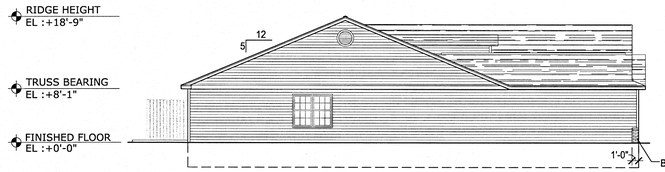

STANDARD SIDE ELEVATION

SCALE: 3/32" = 1'-0" BUILDING 'B'

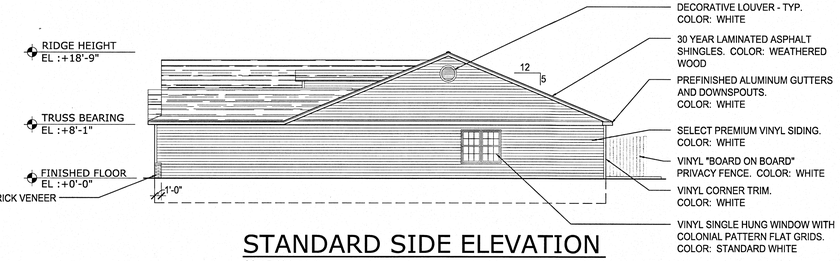

STANDARD SIDE ELEVATION

SCALE: 3/32" = 1'-0" BUILDING 'B'

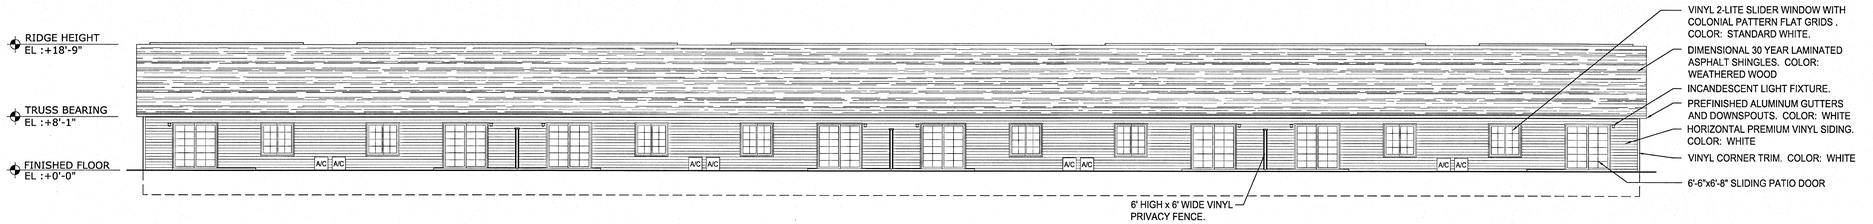

REAR ELEVATION

SCALE: 3/32" = 1'-0" BUILDING 'B'

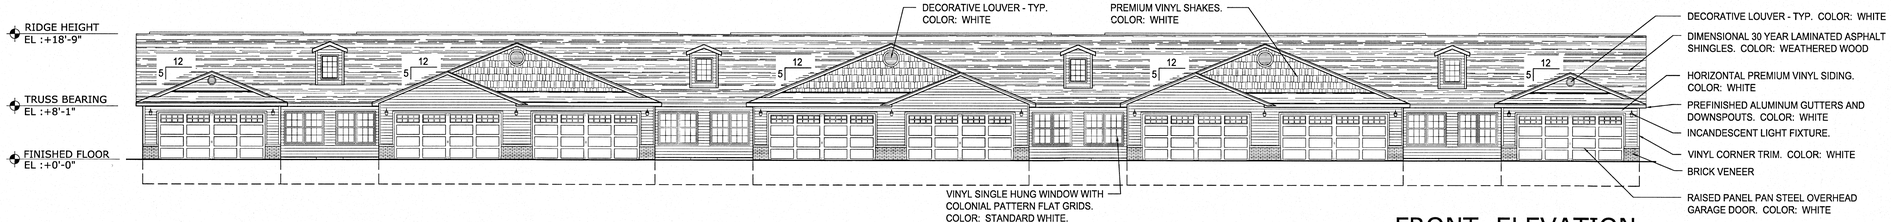

FRONT ELEVATION

SCALE: 3/32" = 1'-0" BUILDING 'B'

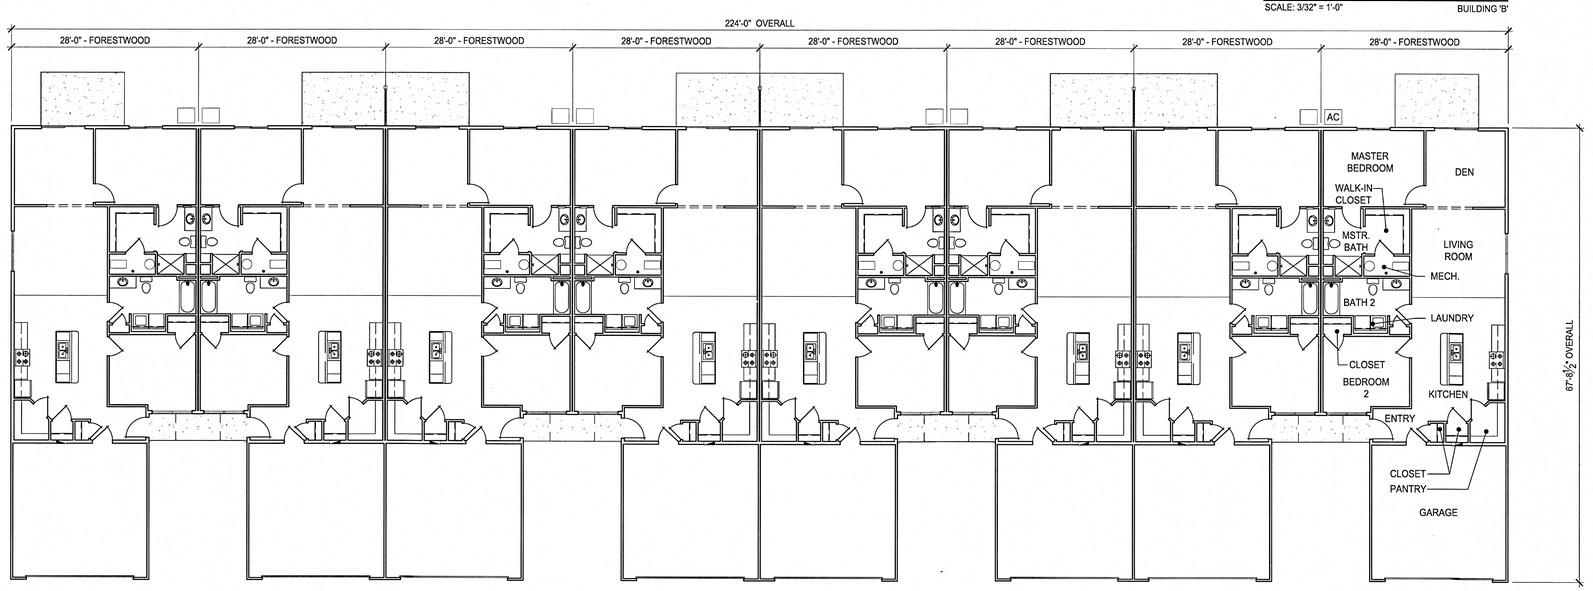

OVERALL FLOOR PLAN

SCALE: 3/32" = 1'-0" BUILDING 'B'

UNIT INFORMATION

UNIT TYPE: 'FORESTWOOD'

FLOOR AREA:
1,713 S.F. (GROSS)
1,294 S.F. (LIVING)

BEDROOMS:
TWO (2)

BATHROOMS:
TWO (2)

GARAGE TYPE:
TWO (2) CARS

PRELIMINARY

NOTE!!!
THIS DRAWING IS NOT FOR CONSTRUCTION

revisions

23775 commerce park road, suite 7
beachwood, ohio 44122
tel. 216 . 360 . 9441
www.byredwood.com

Redwood
distinctive living

mann architects
3660 embassy parkway
fairlawn, ohio 44333
tel. 330 . 666 . 5770
fax. 330 . 666 . 8812
www . mann-architects . com

drawing: 8 UNIT BUILDING - 28' WIDE - TYPE 2
project no.: 10815
date: AUGUST 31, 2015
scale: AS NOTED

project: ASHWOOD GLEN
FRANKLIN COUNTY
GROVE CITY, OH

A1.2
sheet no.

UNIT INFORMATION

UNIT TYPE: 'FORESTWOOD'

FLOOR AREA:
1,713 S.F. (GROSS)
1,294 S.F. (LIVING)

BEDROOMS:
TWO (2)

BATHROOMS:
TWO (2)

GARAGE TYPE:
TWO (2) CARS

UNIT INFORMATION

UNIT TYPE: 'MEADOWOOD'

FLOOR AREA:
1,746 S.F. (GROSS)
1,326 S.F. (LIVING)

BEDROOMS:
TWO (2)

BATHROOMS:
TWO (2)

GARAGE TYPE:
TWO (2) CARS

UNIT INFORMATION

UNIT TYPE: 'SUMMERWOOD'

FLOOR AREA:
2,040 S.F. (GROSS)
1,620 S.F. (LIVING)

BEDROOMS:
TWO (2)

BATHROOMS:
TWO (2)

GARAGE TYPE:
TWO (2) CARS

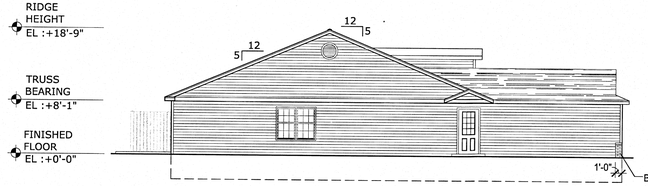

STANDARD SIDE ELEVATION

SCALE: 3/32" = 1'-0" BUILDING 'C'

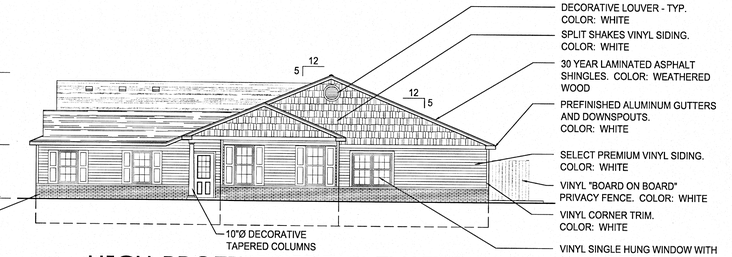

HIGH PROFILE SIDE ELEVATION

SCALE: 3/32" = 1'-0" BUILDING 'C'

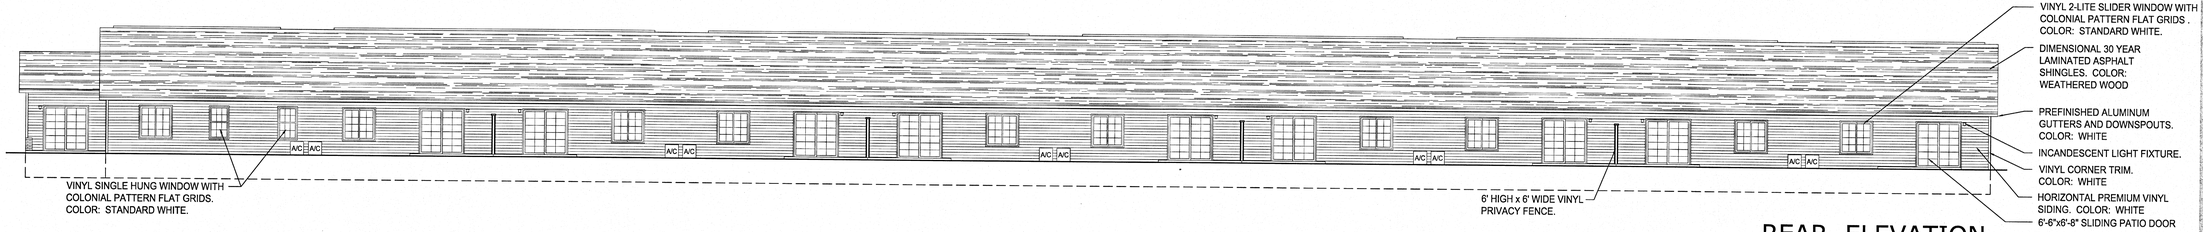

REAR ELEVATION

SCALE: 3/32" = 1'-0" BUILDING 'C'

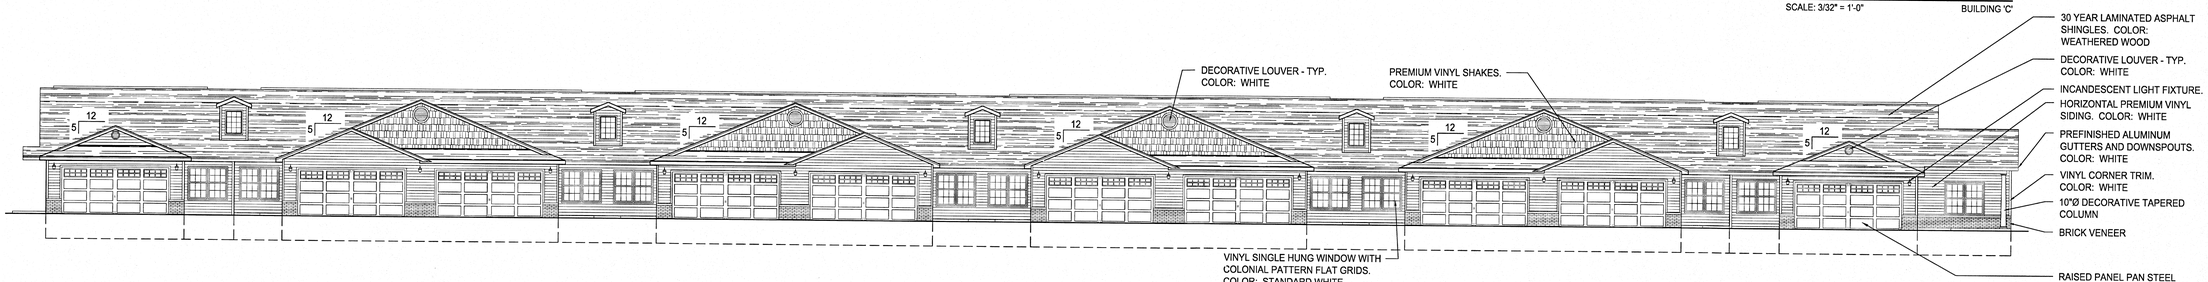

FRONT ELEVATION

SCALE: 3/32" = 1'-0" BUILDING 'C'

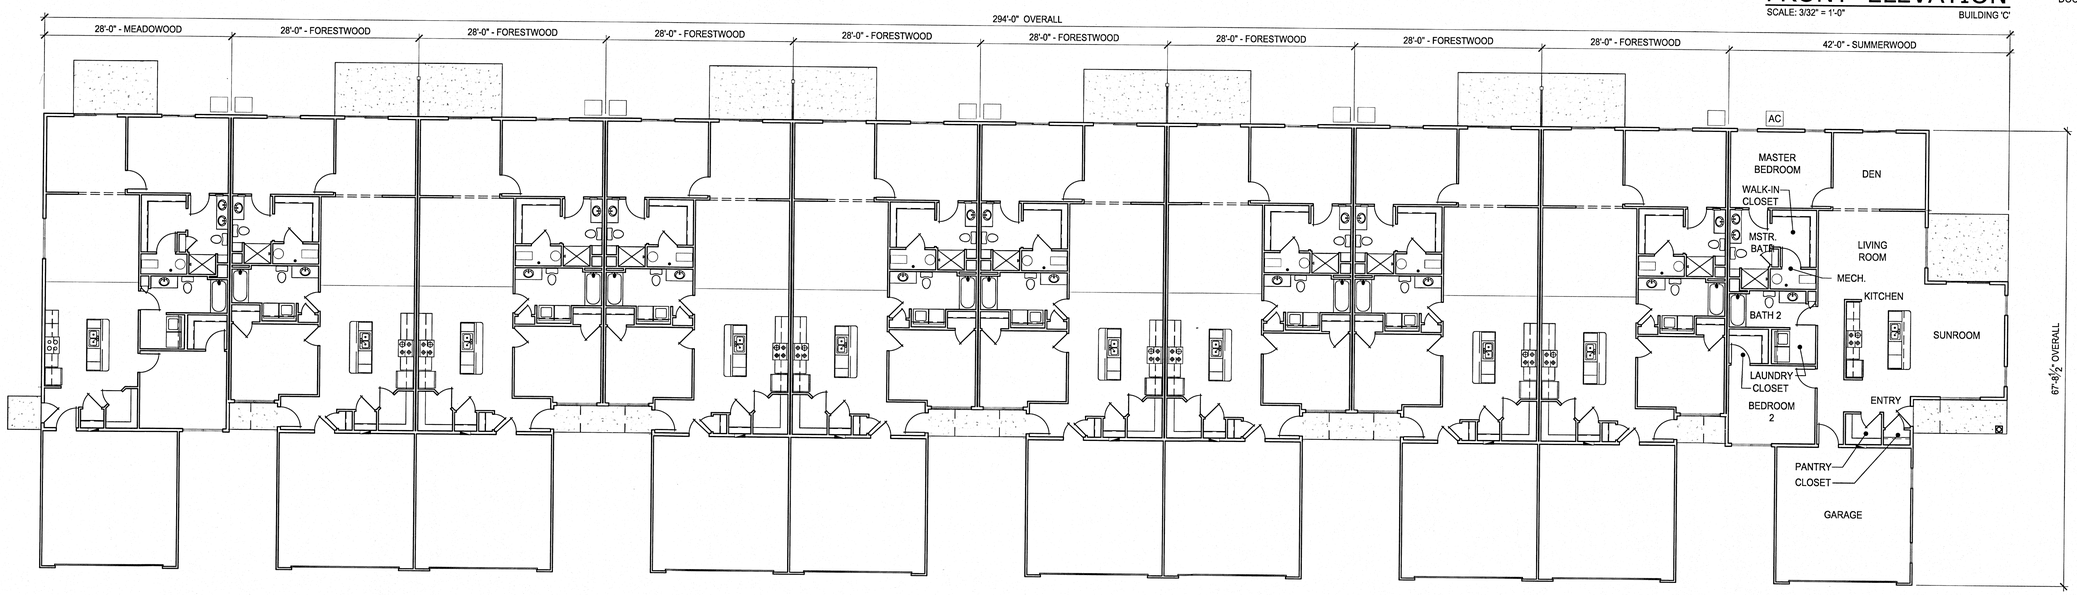

OVERALL FLOOR PLAN

SCALE: 3/32" = 1'-0" BUILDING 'C'

PRELIMINARY

NOTE!!!
THIS DRAWING IS NOT FOR CONSTRUCTION

revisions

23775 commerce park road, suite 7
beachwood, ohio 44122
tel. 216 . 360 . 9441
www.byredwood.com

Redwood distinctive living

mann architectural consultants
3660 embassy parkway
fairlawn, ohio 44333
tel. 330 . 666 . 5770
fax. 330 . 666 . 8812
www . mann-architects . com

drawing: 10 UNIT BUILDING - 28' WIDE - TYPE 2
project no.: 10815
date: AUGUST 31, 2015
scale: AS NOTED

project: ASHWOOD GLEN
FRANKLIN COUNTY
GROVE CITY, OH

A1.3
sheet no.

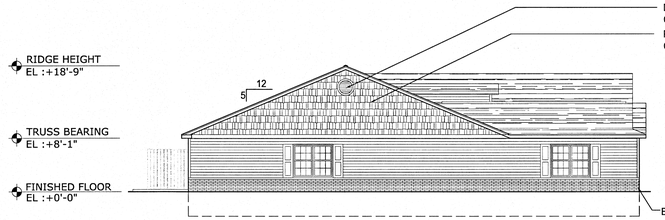

HIGH PROFILE SIDE ELEVATION

SCALE: 3/32" = 1'-0" BUILDING 'D'

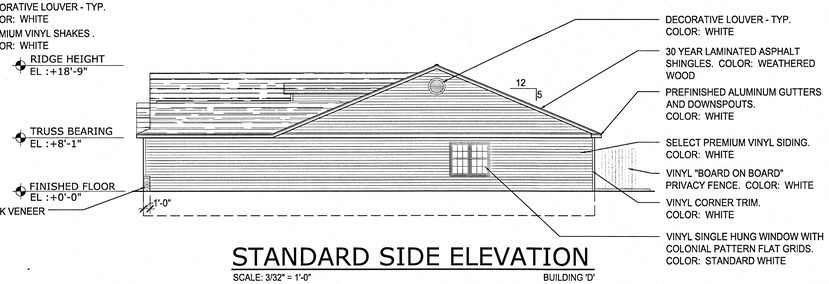

STANDARD SIDE ELEVATION

SCALE: 3/32" = 1'-0" BUILDING 'D'

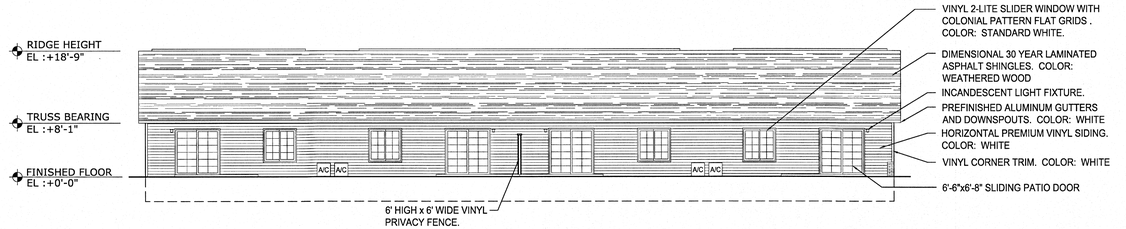

REAR ELEVATION

SCALE: 3/32" = 1'-0" BUILDING 'D'

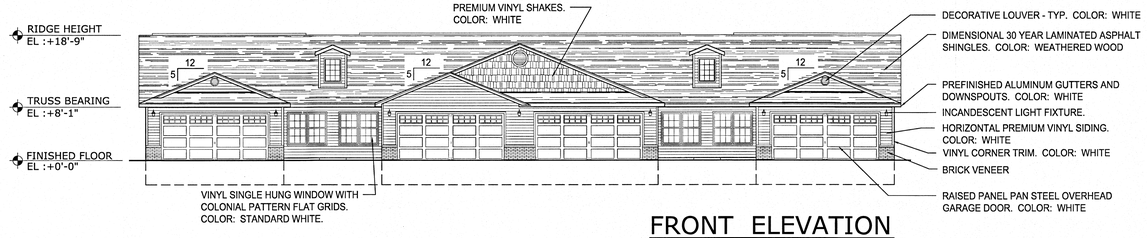

FRONT ELEVATION

SCALE: 3/32" = 1'-0" BUILDING 'D'

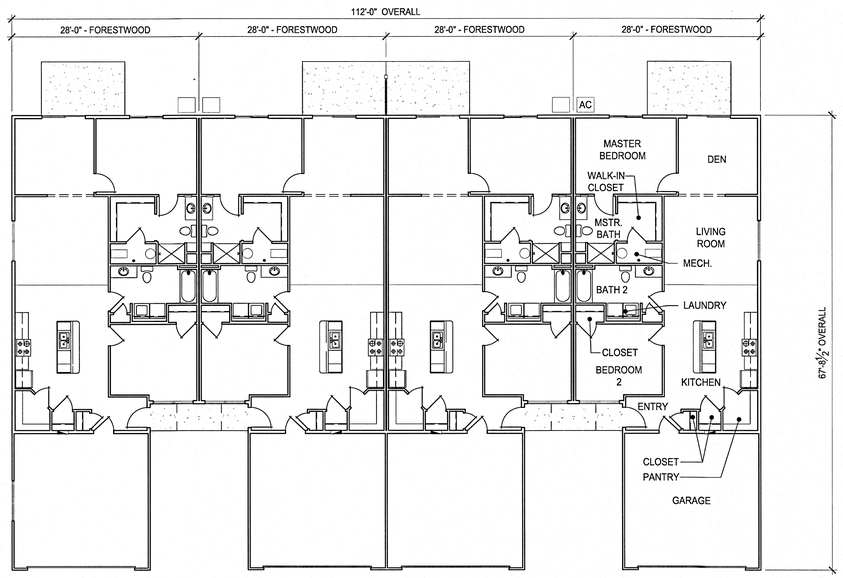

OVERALL FLOOR PLAN

SCALE: 3/32" = 1'-0" BUILDING 'D'

UNIT INFORMATION

UNIT TYPE: 'FORESTWOOD'

FLOOR AREA:
1,713 S.F. (GROSS)
1,294 S.F. (LIVING)

BEDROOMS:
TWO (2)

BATHROOMS:
TWO (2)

GARAGE TYPE:
TWO (2) CARS

PRELIMINARY

NOTE!!!
THIS DRAWING IS NOT FOR CONSTRUCTION

revisions

23775 commerce park road, suite 7
beachwood, ohio 44122
tel. 216 . 360 . 9441
www.byredwood.com

Redwood distinctive living

mann architects
3660 embassy parkway
fairlawn, ohio 44333
tel. 330 . 666 . 5770
fax. 330 . 666 . 8812
www . mann-architects . com

drawing: 4 UNIT BUILDING - 28' WIDE - TYPE 2
project no.: 10815
date: AUGUST 31, 2015
scale: AS NOTED
project: ASHWOOD GLEN
FRANKLIN COUNTY
GROVE CITY, OH

A1.4
sheet no.

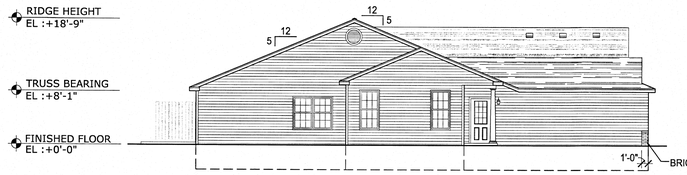

STANDARD SIDE ELEVATION

SCALE: 3/32" = 1'-0" BUILDING 'E'

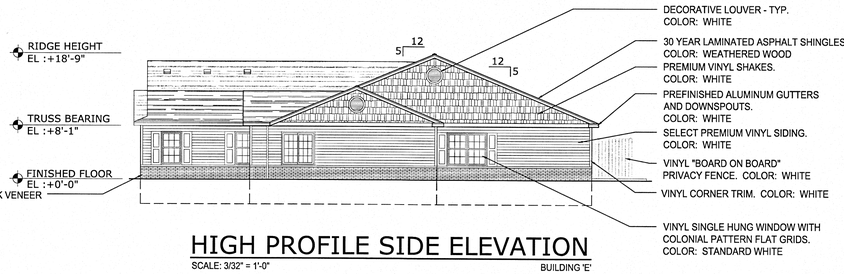

HIGH PROFILE SIDE ELEVATION

SCALE: 3/32" = 1'-0" BUILDING 'E'

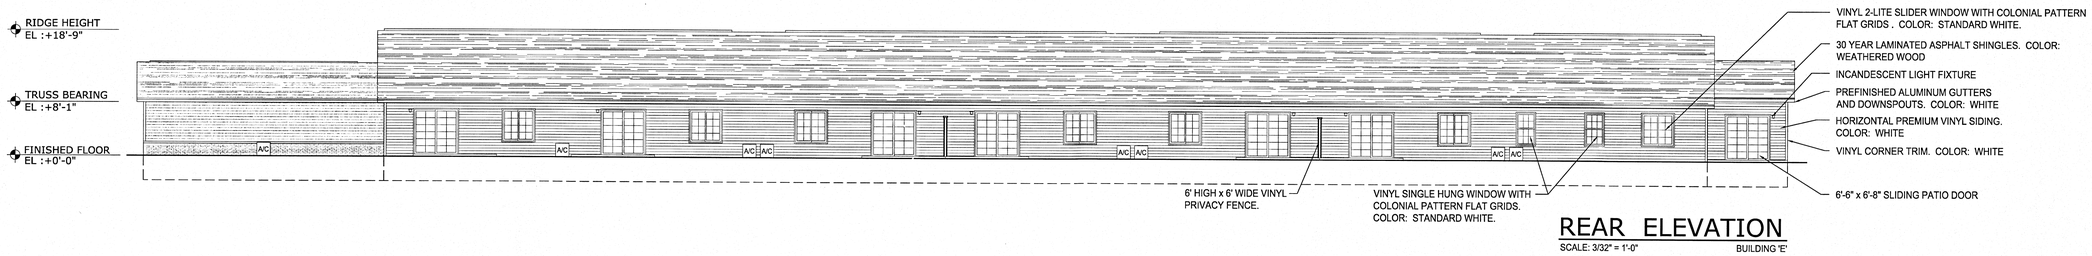

REAR ELEVATION

SCALE: 3/32" = 1'-0" BUILDING 'E'

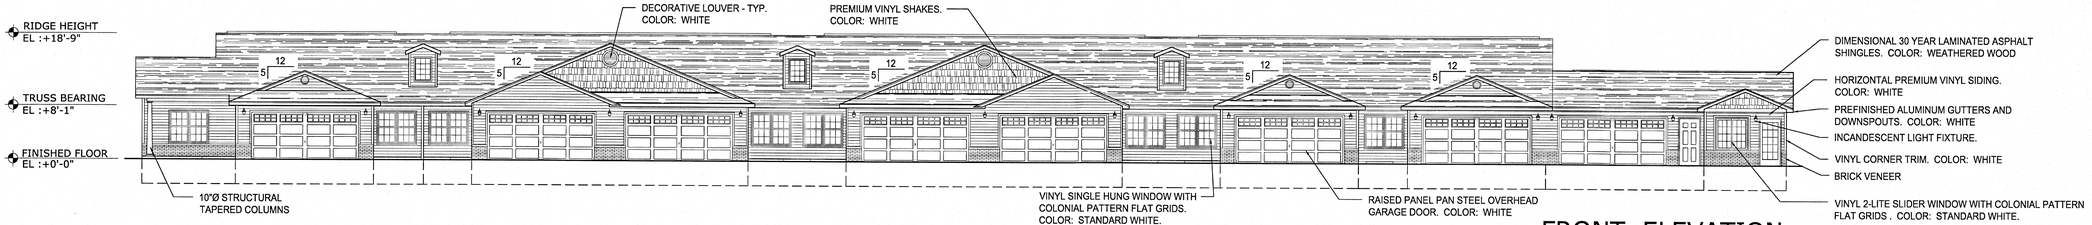

FRONT ELEVATION

SCALE: 3/32" = 1'-0" BUILDING 'E'

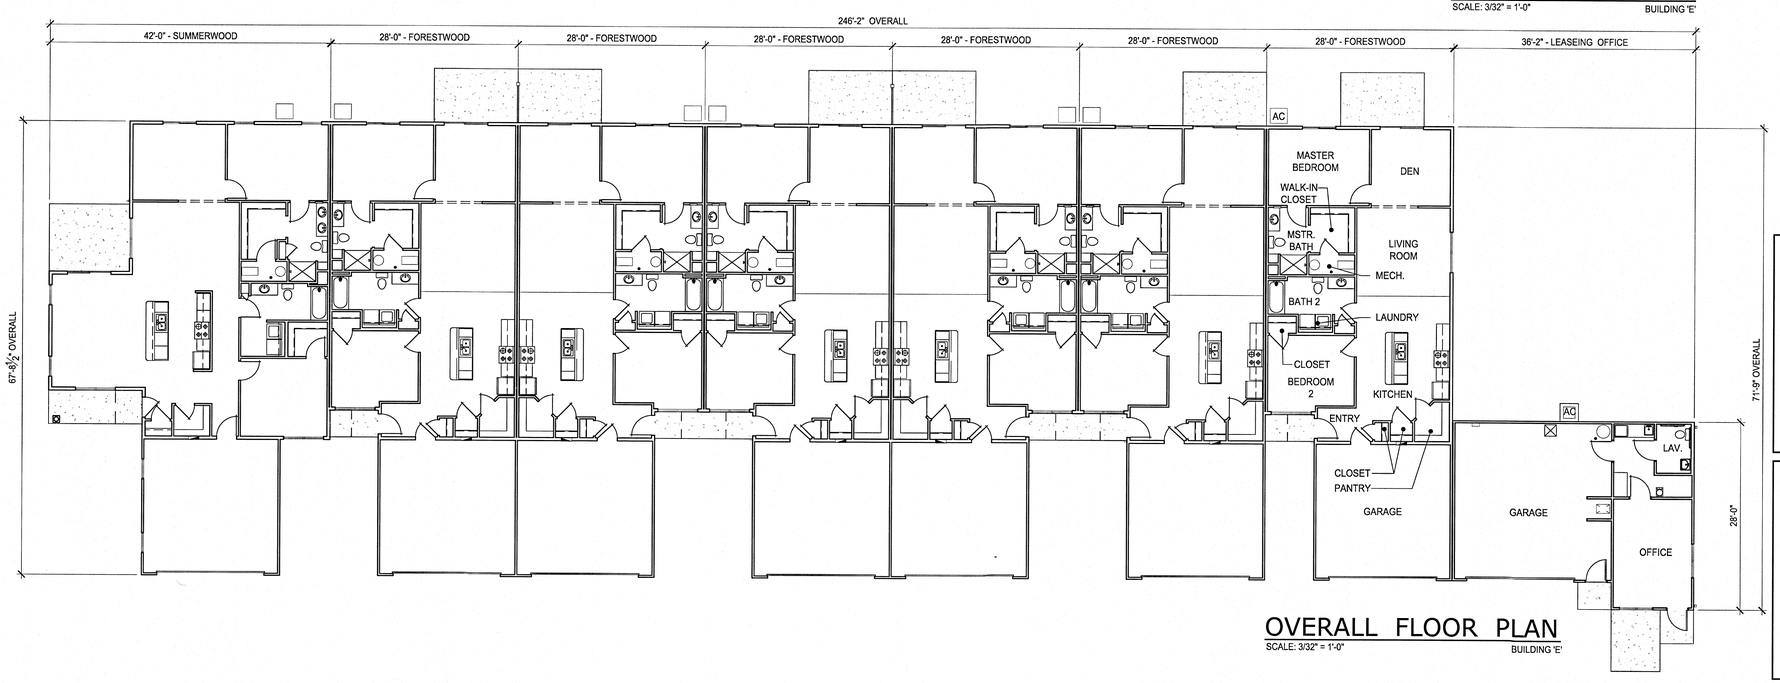

OVERALL FLOOR PLAN

SCALE: 3/32" = 1'-0" BUILDING 'E'

UNIT INFORMATION

UNIT TYPE: 'FORESTWOOD'

FLOOR AREA:
1,713 S.F. (GROSS)
1,294 S.F. (LIVING)

BEDROOMS:
TWO (2)

BATHROOMS:
TWO (2)

GARAGE TYPE:
TWO (2) CARS

UNIT INFORMATION

UNIT TYPE: 'SUMMERWOOD'

FLOOR AREA:
2,040 S.F. (GROSS)
1,620 S.F. (LIVING)

BEDROOMS:
TWO (2)

BATHROOMS:
TWO (2)

GARAGE TYPE:
TWO (2) CARS

PRELIMINARY

NOTE!!!
THIS DRAWING IS NOT FOR CONSTRUCTION

revisions

23775 commerce park road, suite 7
beachwood, ohio 44122
tel. 216 . 360 . 9441
www.byredwood.com

Redwood distinctive living

mann architects
3660 embassy parkway
fairlawn, ohio 44333
tel. 330 . 666 . 5770
fax. 330 . 666 . 8812
www . mann-architects . com

drawing: 7 UNIT BUILDING - 28' WIDE - TYPE 2
project no.: 10815
date: AUGUST 31, 2015
scale: AS NOTED
project: ASHWOOD GLEN
FRANKLIN COUNTY
GROVE CITY, OH

A1.5
sheet no.

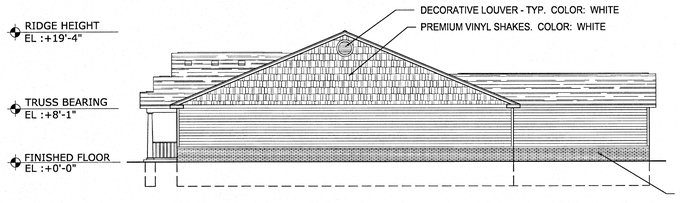

HIGH PROFILE SIDE ELEVATION

SCALE: 3/32" = 1'-0" BUILDING 'F'

NOTE:
HIGH PROFILE ELEVATION
OCCURS AT STREET VIEW ONLY

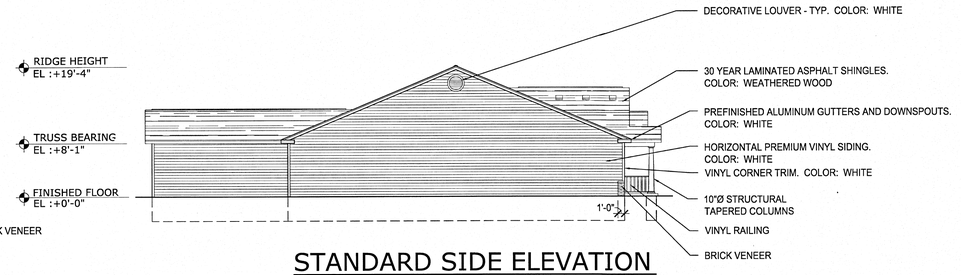

STANDARD SIDE ELEVATION

SCALE: 3/32" = 1'-0" BUILDING 'F'

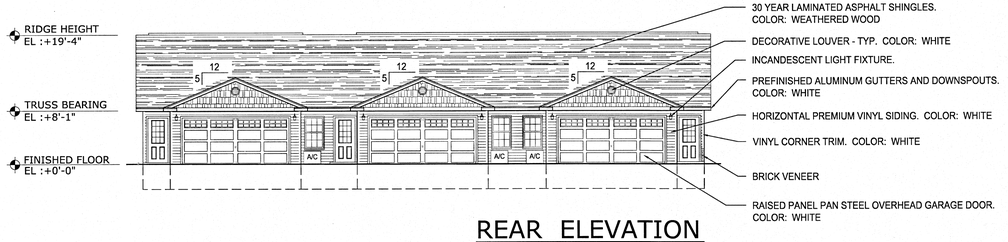

REAR ELEVATION

SCALE: 3/32" = 1'-0" BUILDING 'F'

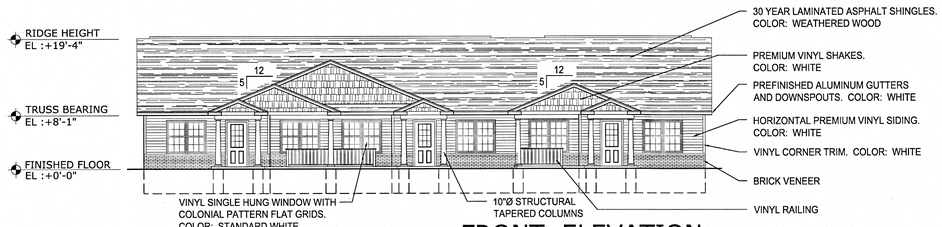

FRONT ELEVATION

SCALE: 3/32" = 1'-0" BUILDING 'F'

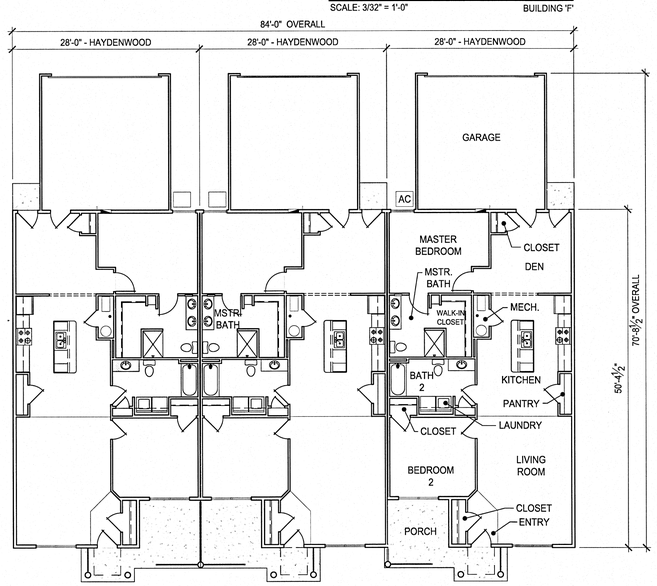

OVERALL FLOOR PLAN

SCALE: 3/32" = 1'-0" BUILDING 'F'

UNIT INFORMATION

UNIT TYPE: 'HAYDENWOOD'

FLOOR AREA:
1,744 S.F. (GROSS)
1,346 S.F. (LIVING)

BEDROOMS:
TWO (2)

BATHROOMS:
TWO (2)

GARAGE TYPE:
TWO (2) CARS

PRELIMINARY

NOTE!!!
THIS DRAWING IS NOT FOR CONSTRUCTION

revisions

23775 commerce park road, suite 7
beachwood, ohio 44122
tel. 216 . 360 . 9441
www.byredwood.com

Redwood distinctive living

mann architects
3660 embassy parkway
fairlawn, ohio 44333
tel. 330 . 666 . 5770
fax. 330 . 666 . 8812
www . mann-architects . com

drawing: 3 UNIT BUILDING - 28' WIDE - TYPE HAYDENWOOD
project no.: 10815
date: AUGUST 31, 2015
scale: AS NOTED
project: ASHWOOD GLEN
FRANKLIN COUNTY
GROVE CITY, OH

A1.6
sheet no.

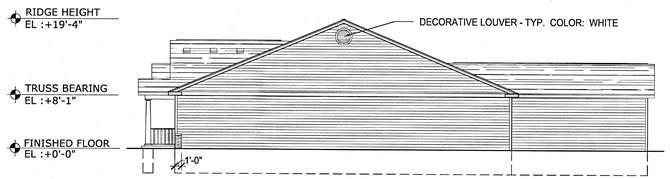

STANDARD SIDE ELEVATION

SCALE: 3/32" = 1'-0" BUILDING 'G'

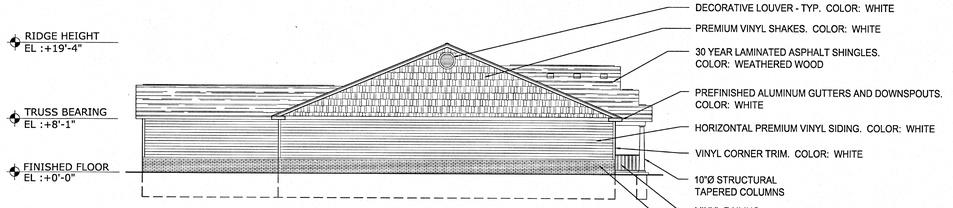

HIGH PROFILE SIDE ELEVATION

SCALE: 3/32" = 1'-0" BUILDING 'G'

NOTE:

HIGH PROFILE ELEVATION OCCURS AT STREET VIEW ONLY

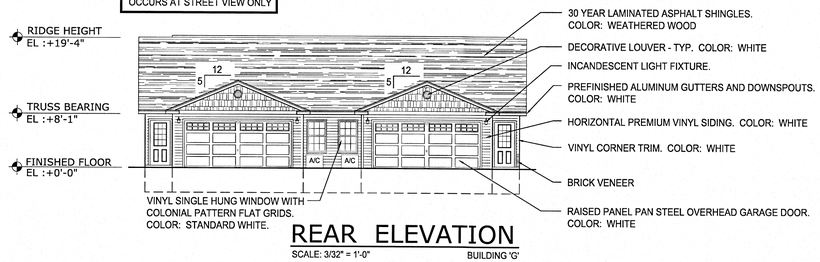

REAR ELEVATION

SCALE: 3/32" = 1'-0" BUILDING 'G'

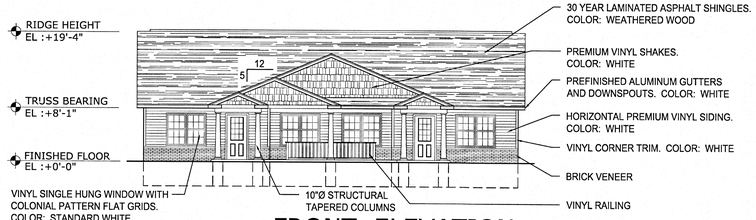

FRONT ELEVATION

SCALE: 3/32" = 1'-0" BUILDING 'G'

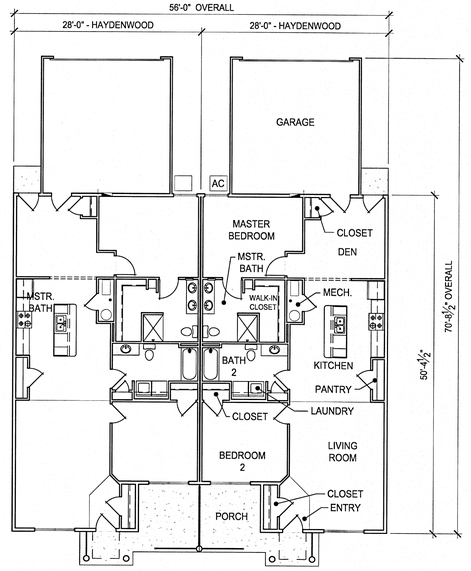

OVERALL FLOOR PLAN

SCALE: 3/32" = 1'-0" BUILDING 'G'

UNIT INFORMATION

UNIT TYPE: 'HAYDENWOOD'

FLOOR AREA:
1,744 S.F. (GROSS)
1,346 S.F. (LIVING)

BEDROOMS:
TWO (2)

BATHROOMS:
TWO (2)

GARAGE TYPE:
TWO (2) CARS

PRELIMINARY

NOTE!!!
THIS DRAWING IS NOT FOR CONSTRUCTION

revisions

23775 commerce park road, suite 7
beachwood, ohio 44122
tel. 216 . 360 . 9441
www.byredwood.com

Redwood distinctive living

mann architects
3660 embassy parkway
fairlawn, ohio 44333
tel. 330 . 666 . 5770
fax. 330 . 666 . 8812
www . mann-architects . com

drawing: 2 UNIT BUILDING - 28' WIDE - TYPE HAYDENWOOD

project no. 10815

date AUGUST 31, 2015

scale AS NOTED

project: ASHWOOD GLEN
FRANKLIN COUNTY
GROVE CITY, OH

A1.7

sheet no.

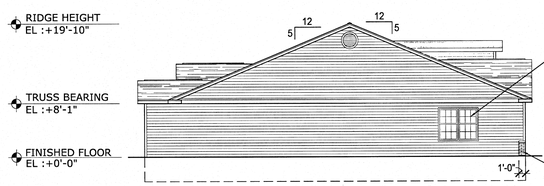

STD. SIDE ELEVATION

SCALE: 3/32" = 1'-0" BUILDING 'H'

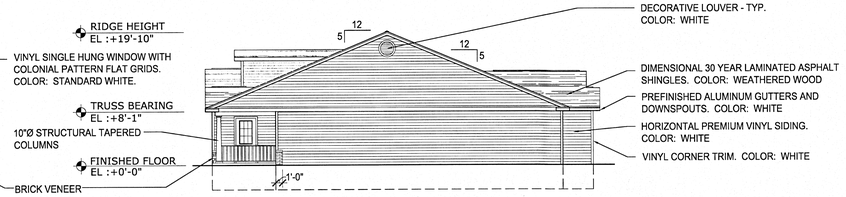

STD. SIDE ELEVATION

SCALE: 3/32" = 1'-0" BUILDING 'H'

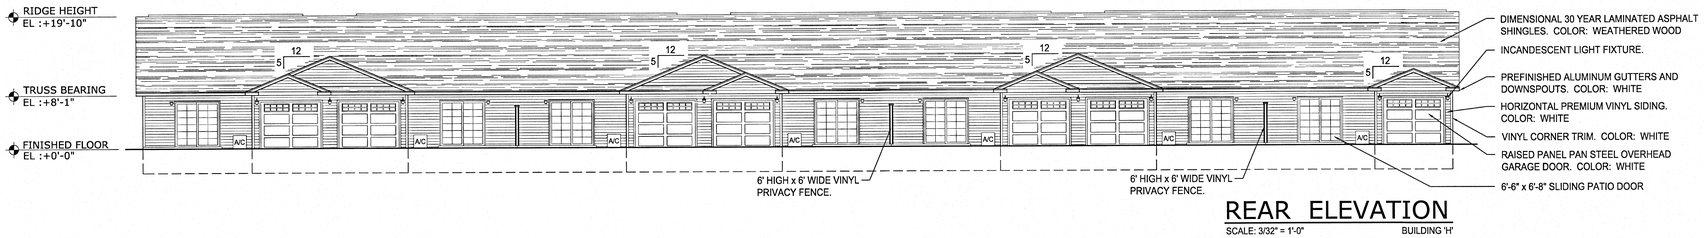

REAR ELEVATION

SCALE: 3/32" = 1'-0" BUILDING 'H'

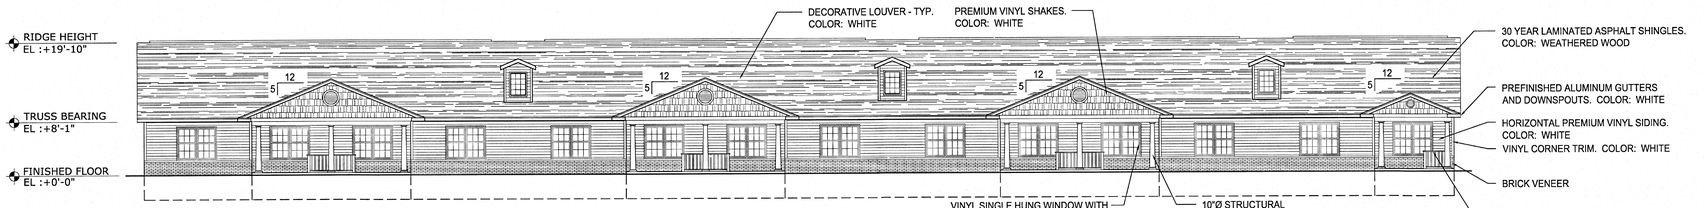

FRONT ELEVATION

SCALE: 3/32" = 1'-0" BUILDING 'H'

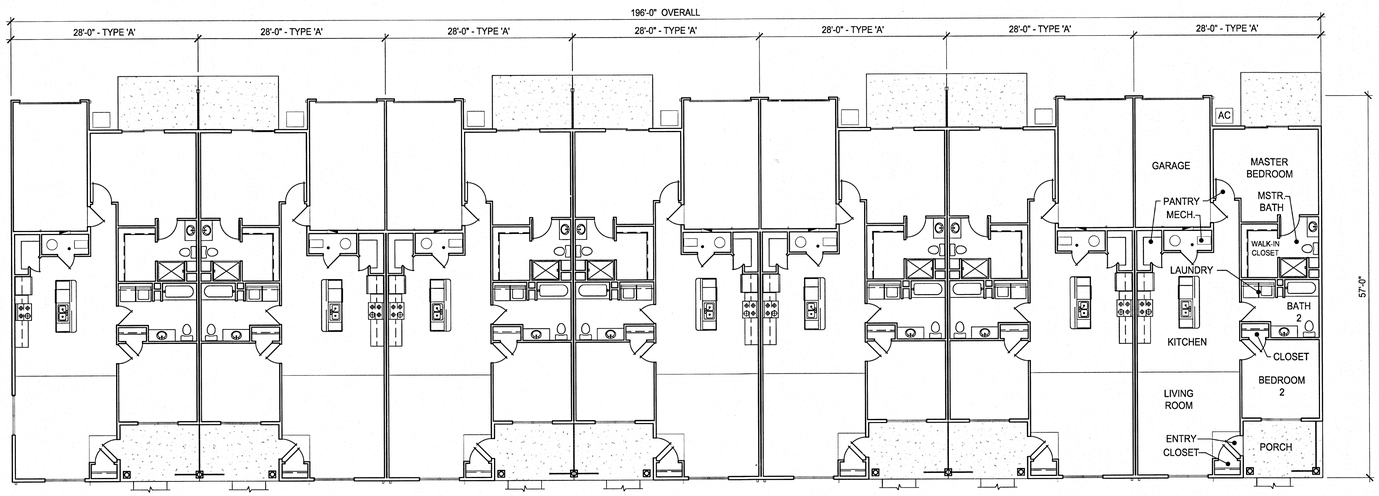

OVERALL FLOOR PLAN

SCALE: 3/32" = 1'-0" BUILDING 'H'

UNIT INFORMATION

UNIT TYPE: 'A'

FLOOR AREA:
1,421 S.F. (GROSS)
1,197 S.F. (LIVING)

BEDROOMS:
TWO (2)

BATHROOMS:
TWO (2)

GARAGE TYPE:
ONE (1) CAR

PRELIMINARY

NOTE!!!
THIS DRAWING IS NOT FOR CONSTRUCTION

revisions

23775 commerce park road, suite 7
beachwood, ohio 44122
tel. 216 . 360 . 9441
www.byredwood.com

Redwood distinctive living

mann architects
3660 embassy parkway
fairlawn, ohio 44333
tel. 330 . 666 . 5770
fax. 330 . 666 . 8812
www . mann-architects . com

drawing: 7 UNIT BUILDING - 28' WIDE - TYPE 'A'
project no.: 10815
date: AUGUST 31, 2015
scale: AS NOTED
project: ASHWOOD GLEN
FRANKLIN COUNTY
GROVE CITY, OH

A1.8
sheet no.

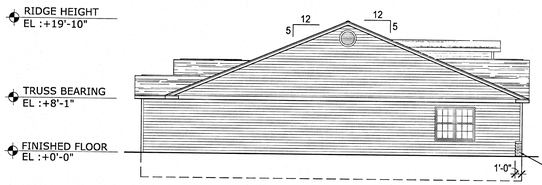

STD. SIDE ELEVATION

SCALE: 3/32" = 1'-0" BUILDING 'J'

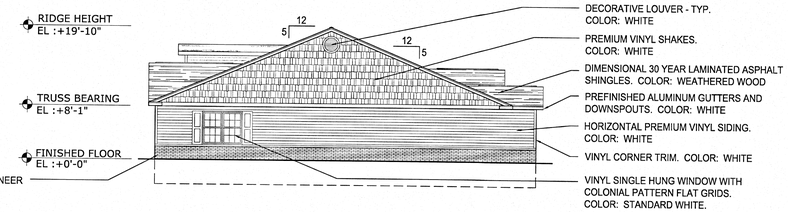

HIGH PROFILE SIDE ELEVATION

SCALE: 3/32" = 1'-0" BUILDING 'J'

NOTE:
HIGH PROFILE ELEVATION OCCURS AT STREET VIEW ONLY

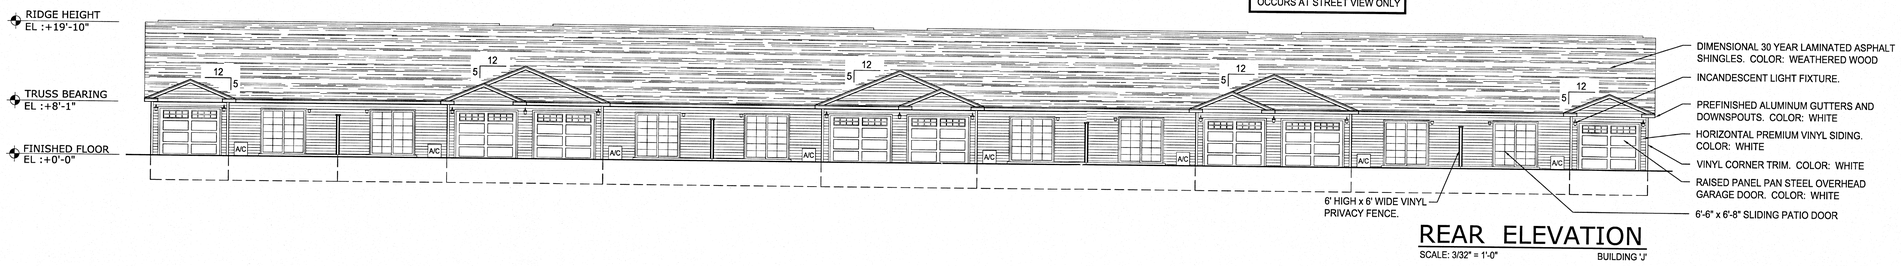

REAR ELEVATION

SCALE: 3/32" = 1'-0" BUILDING 'J'

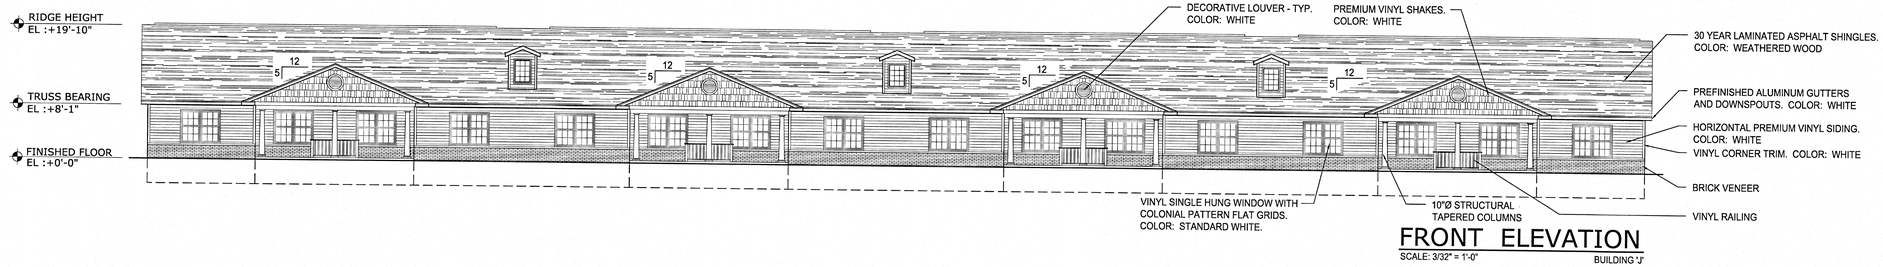

FRONT ELEVATION

SCALE: 3/32" = 1'-0" BUILDING 'J'

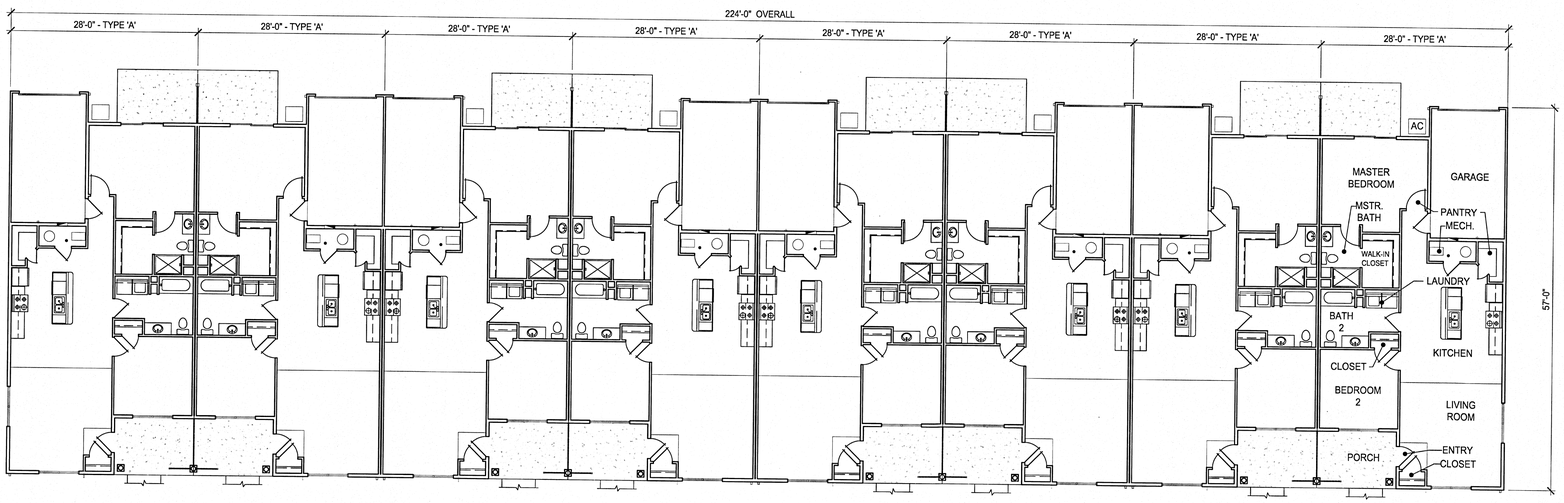

OVERALL FLOOR PLAN

SCALE: 3/32" = 1'-0" BUILDING 'J'

UNIT INFORMATION

UNIT TYPE: 'A'

FLOOR AREA:
1,421 S.F. (GROSS)
1,197 S.F. (LIVING)

BEDROOMS:
TWO (2)

BATHROOMS:
TWO (2)

GARAGE TYPE:
ONE (1) CAR

PRELIMINARY

NOTE!!!
THIS DRAWING IS NOT FOR CONSTRUCTION

revisions

23775 commerce park road, suite 7
beachwood, ohio 44122
tel. 216 . 360 . 9441
www.byredwood.com

Redwood distinctive living

mann architects
3660 embassy parkway
fairlawn, ohio 44333
tel. 330 . 666 . 5770
fax. 330 . 666 . 8812
www . mann-architects . com

drawing: 8 UNIT BUILDING - 28' WIDE - TYPE 'A'
project no. 10815
date AUGUST 31, 2015
scale AS NOTED

project: ASHWOOD GLEN
FRANKLIN COUNTY
GROVE CITY, OH

A1.9
sheet no.

RECEIVED
SEP 02 2015
GC PLANNING COMMISSION