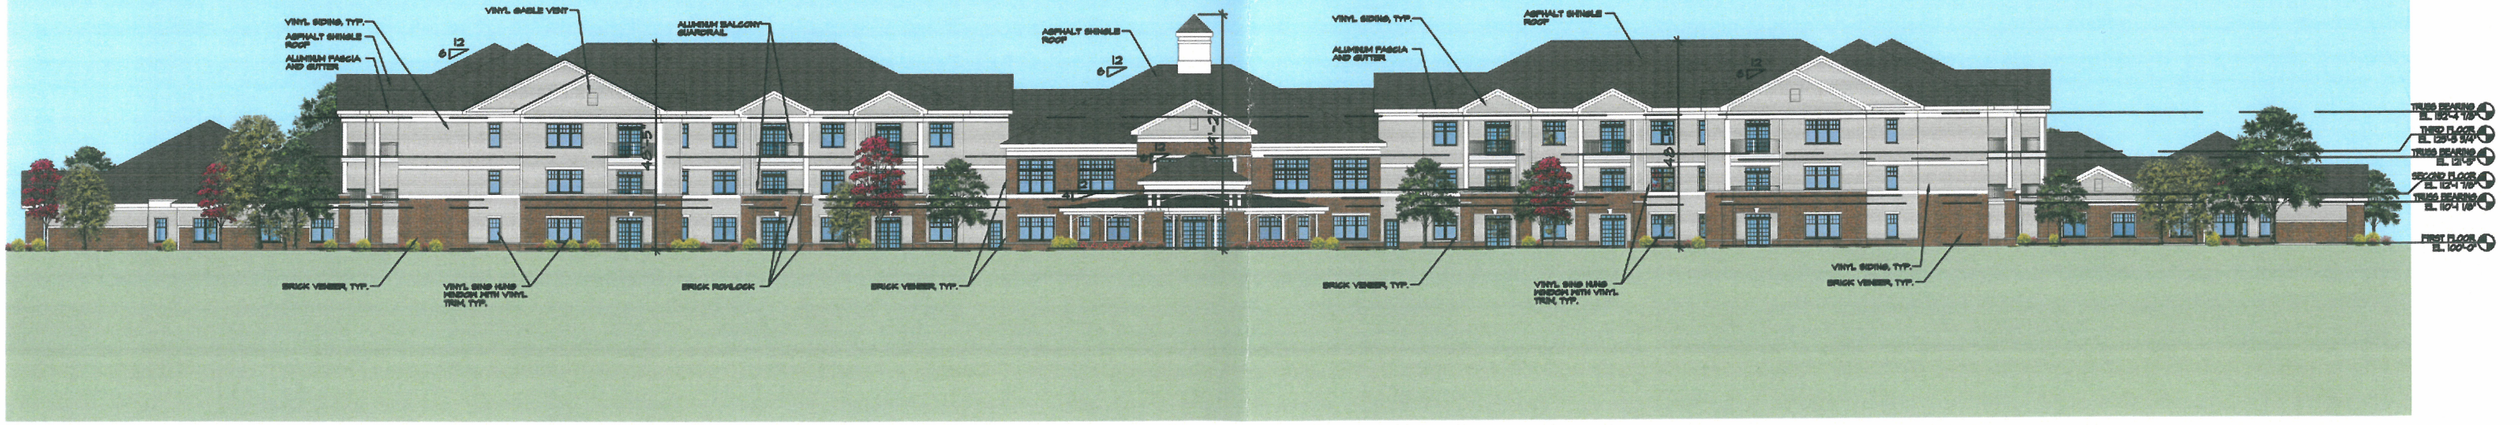

StoryPoint - Alternate Brick Elevation

HT ARCHITECTS