AREA CALCULATION

OVERALL BUILDING ELEVATION AREA:		7,019
EXCEPTIONS:	CSX (WEST):	1,550
	SCREENED (SOUTH):	721
AREA CALCULATED FOR ARCHITECTURAL FINISH:		4,748
AREA OF PRIMARY MATERIALS -		
	CULTURED STONE:	1,529
	GLASS:	910
		2,380 > 50% OF 4,748 (50.1%)

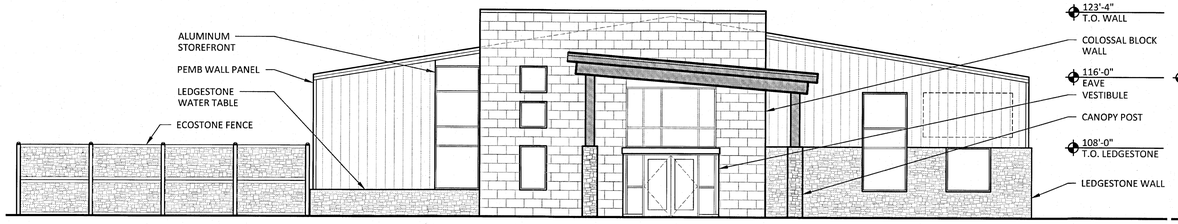

1 EE-1 EAST ELEVATION
1/8" = 1'-0"

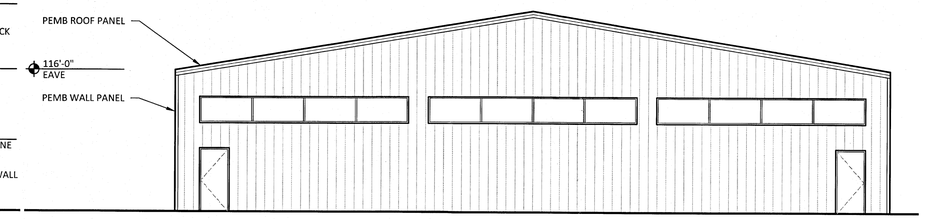

2 EE-1 WEST ELEVATION
1/8" = 1'-0"

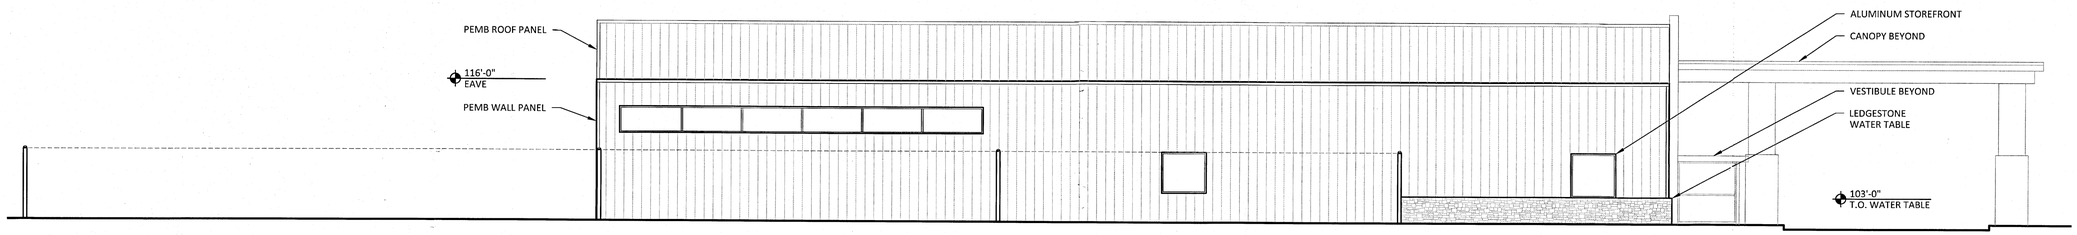

3 EE-1 SOUTH ELEVATION
1/8" = 1'-0"

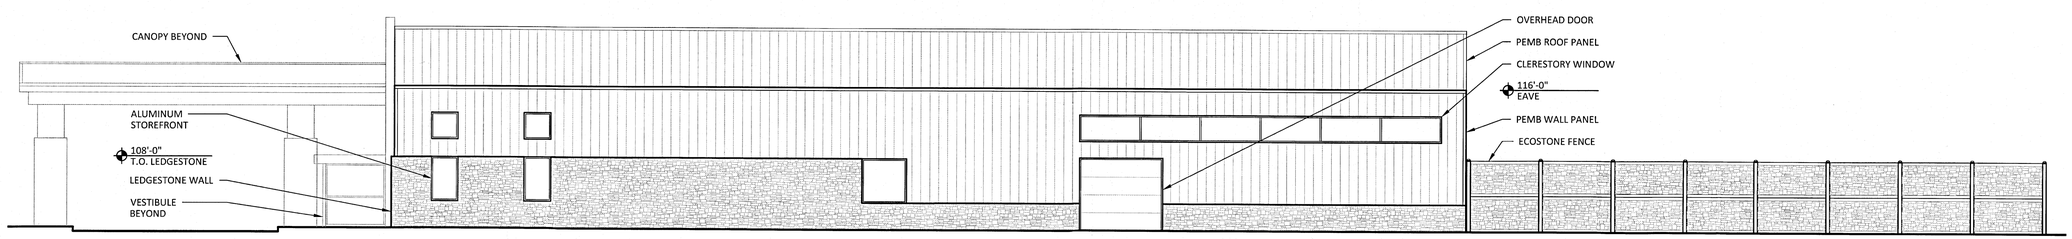

4 EE-1 NORTH ELEVATION
1/8" = 1'-0"

r e d
architecture + planning
855 grandview ave.
suite 295
columbus, ohio 43215
tel: 614.487.8770
fax: 614.487.8777

DUBLIN BUILDING SYSTEMS
EXTERIOR ELEVATIONS FOR PINNACLE PETS - PLAY & STAY
FARM BANKS WAY, GROVE CITY, OHIO

EE-1
SEPTEMBER 28, 2015

r e d
architecture + planning
855 grandview ave.
suite 295
columbus, ohio 43215
tel 614 487 8770
fax 614 487 9773

DUBLIN BUILDING SYSTEMS

EXTERIOR RENDERINGS FOR PINNACLE PETS - PLAY & STAY
FARM BANKS WAY, GROVE CITY, OHIO

EE-2

SEPTEMBER 28, 2015