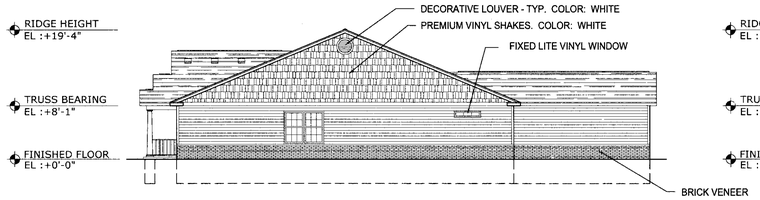

5 A1.1 HIGH PROFILE SIDE ELEVATION

SCALE : 3/32" = 1'-0" BLDG: A

NOTE:
HIGH PROFILE ELEVATION OCCURS AT STREET VIEW ONLY

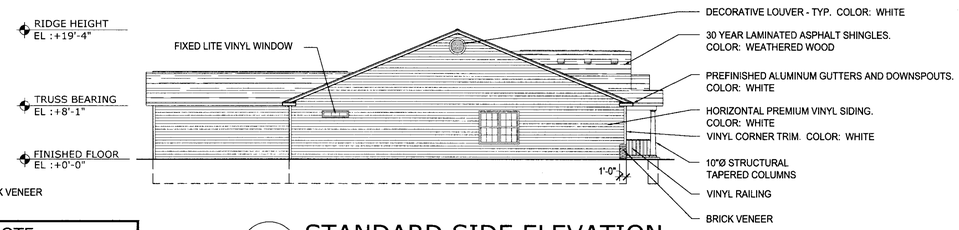

4 A1.1 STANDARD SIDE ELEVATION

SCALE : 3/32" = 1'-0" BLDG: A

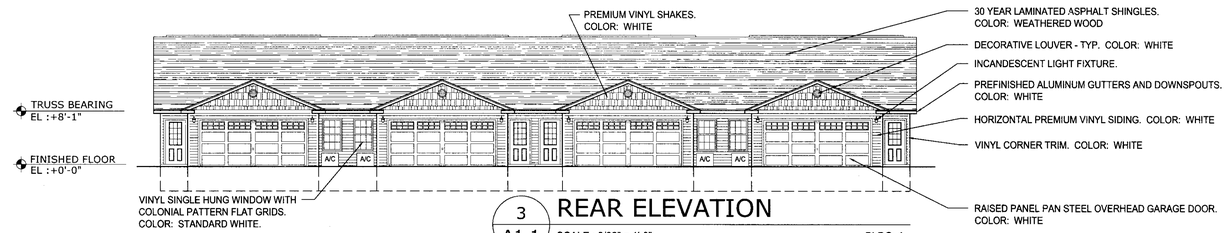

3 A1.1 REAR ELEVATION

SCALE : 3/32" = 1'-0" BLDG: A

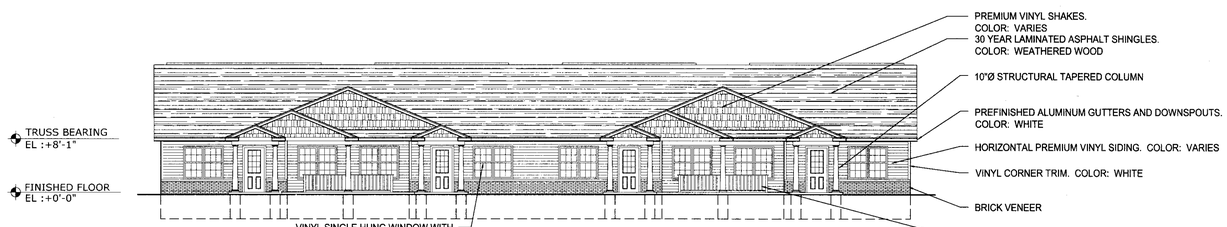

2 A1.1 FRONT ELEVATION

SCALE : 3/32" = 1'-0" BLDG: A

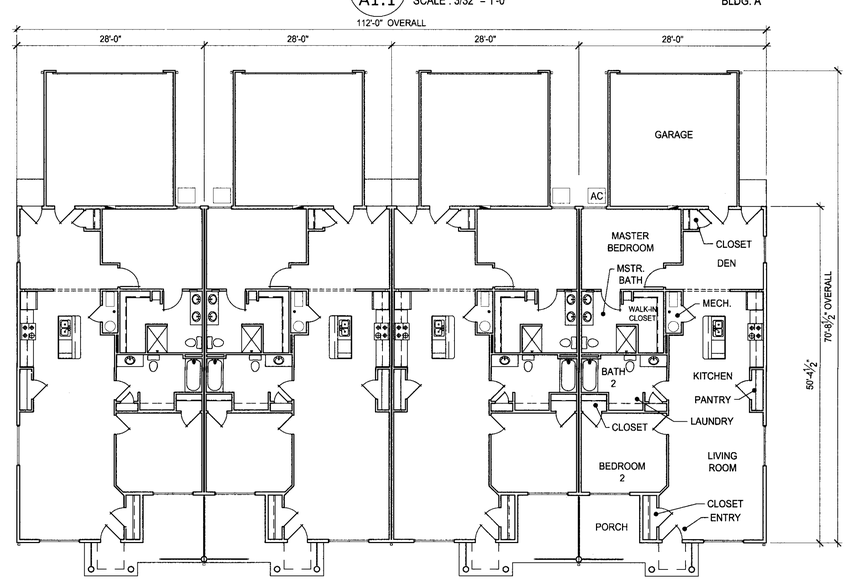

1 A1.1 OVERALL FLOOR PLAN

SCALE : 3/32" = 1'-0" BLDG: A

UNIT INFORMATION

UNIT TYPE: 'HAYDENWOOD'

FLOOR AREA:
1,744 S.F. (GROSS)
1,346 S.F. (LIVING)

BEDROOMS:
TWO (2)

BATHROOMS:
TWO (2)

GARAGE TYPE:
TWO (2) CARS

PRELIMINARY

NOTE!!!
THIS DRAWING IS NOT FOR CONSTRUCTION

revisions

23775 commerce park road, suite 7
beachwood, ohio 44122
tel. 216 . 360 . 9441
www.byredwood.com

Redwood distinctive living

mann architects
3660 embassy parkway
fairlawn, ohio 44333
tel. 330 . 666 . 5770
fax. 330 . 666 . 8812
www . mann-architects . com

scale AS NOTED

date DECEMBER 28, 2015

drawing BUILDING A

project no. 10815

project ASHWOOD GLEN
FRANKLIN COUNTY
GROVE CITY, OH

A1.1

sheet no.

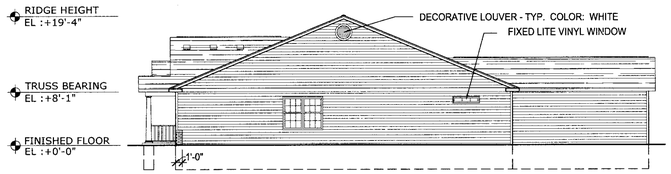

5 A1.2 STANDARD SIDE ELEVATION
SCALE : 3/32" = 1'-0" BLDG: B, C, D

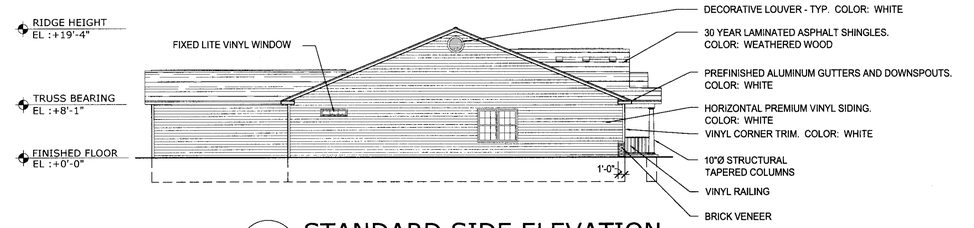

4 A1.2 STANDARD SIDE ELEVATION
SCALE : 3/32" = 1'-0" BLDG: B, C, D

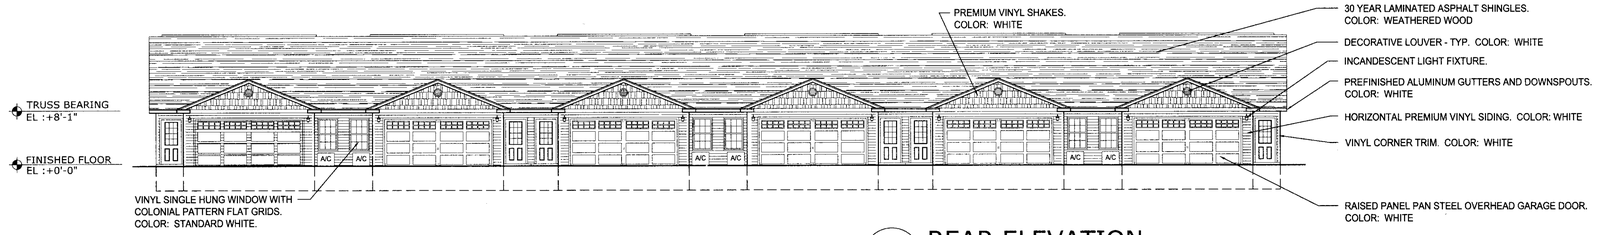

3 A1.2 REAR ELEVATION
SCALE : 3/32" = 1'-0" BLDG: B, C, D

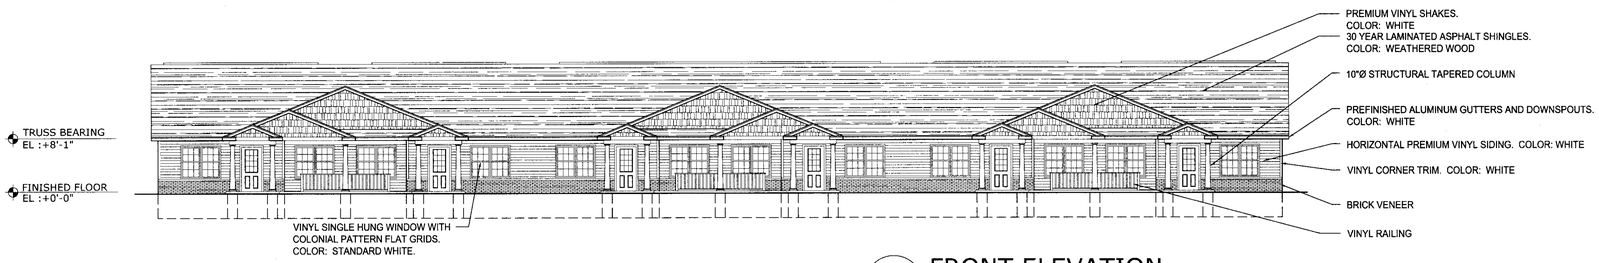

2 A1.2 FRONT ELEVATION
SCALE : 3/32" = 1'-0" BLDG: B, C, D

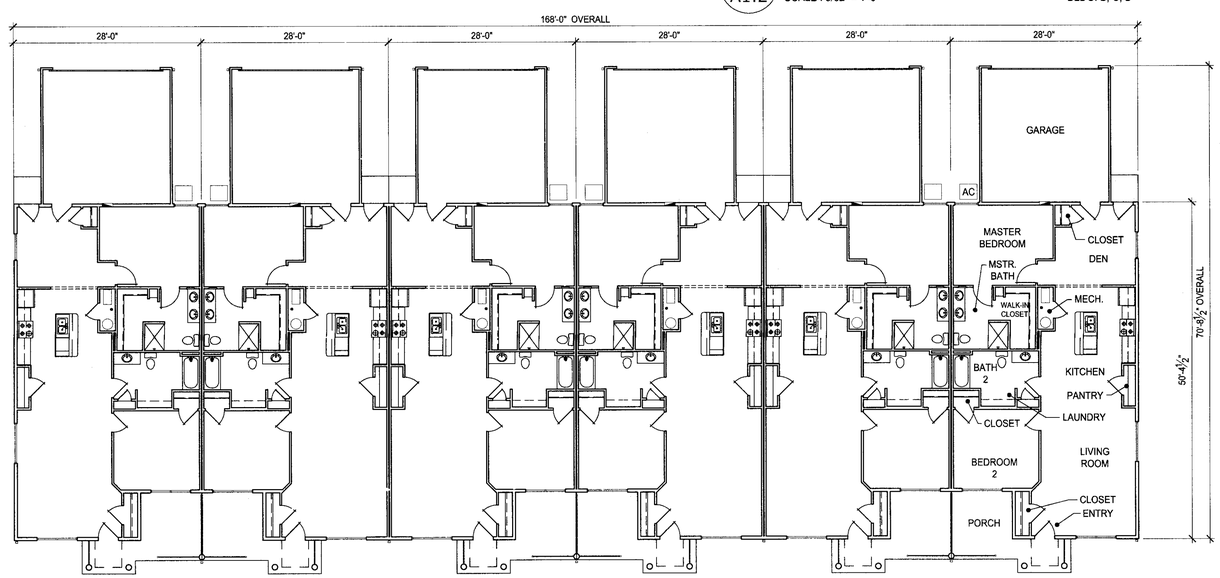

1 A1.2 OVERALL FLOOR PLAN
SCALE : 3/32" = 1'-0" BLDG: B, C, D

UNIT INFORMATION

UNIT TYPE: 'HAYDENWOOD'

FLOOR AREA:
1,744 S.F. (GROSS)
1,346 S.F. (LIVING)

BEDROOMS:
TWO (2)

BATHROOMS:
TWO (2)

GARAGE TYPE:
TWO (2) CARS

PRELIMINARY

NOTE!!!
THIS DRAWING IS NOT FOR CONSTRUCTION

revisions

23775 commerce park road, suite 7
beachwood, ohio 44122
tel. 216 . 360 . 9441
www.byredwood.com

Redwood distinctive living

mann architects
3660 embassy parkway
fairlawn, ohio 44333
tel. 330 . 666 . 5770
fax. 330 . 666 . 8812
www . mann-architects . com

drawing
BUILDINGS B, C, D

project no.
10815

date
DECEMBER 28, 2015

scale
AS NOTED

project
ASHWOOD GLEN
FRANKLIN COUNTY
GROVE CITY, OH

A1.2
sheet no.

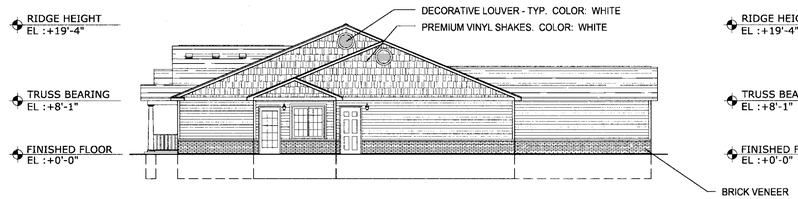

5 A1.3 HIGH PROFILE SIDE ELEVATION
SCALE : 3/32" = 1'-0" BLDG: E

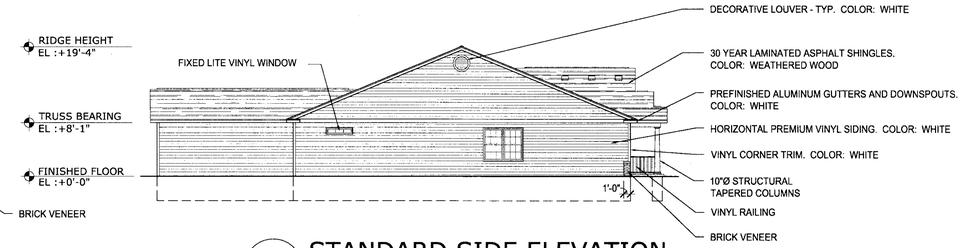

4 A1.3 STANDARD SIDE ELEVATION
SCALE : 3/32" = 1'-0" BLDG: E

3 A1.3 REAR ELEVATION
SCALE : 3/32" = 1'-0" BLDG: E

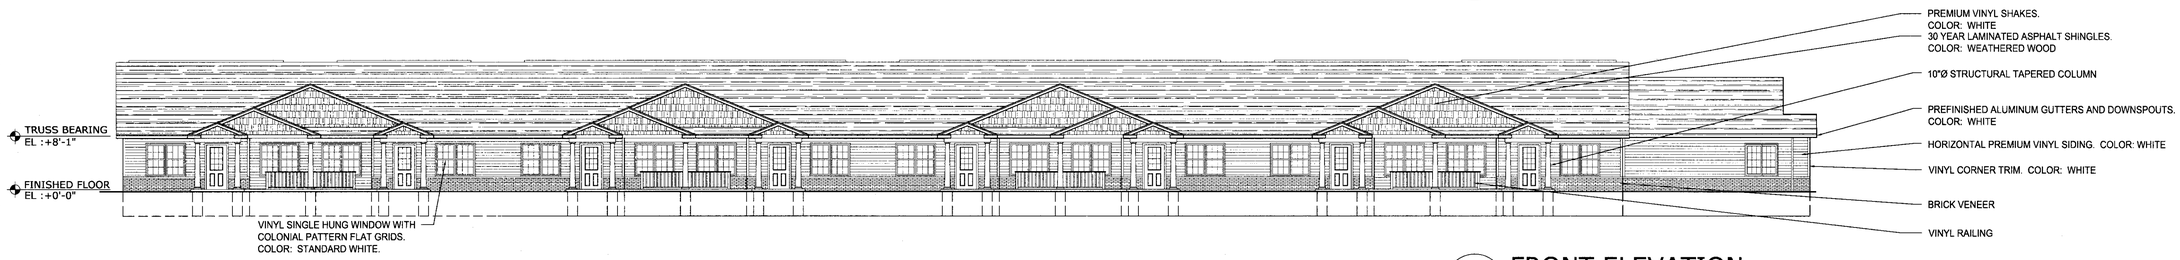

2 A1.3 FRONT ELEVATION
SCALE : 3/32" = 1'-0" BLDG: E

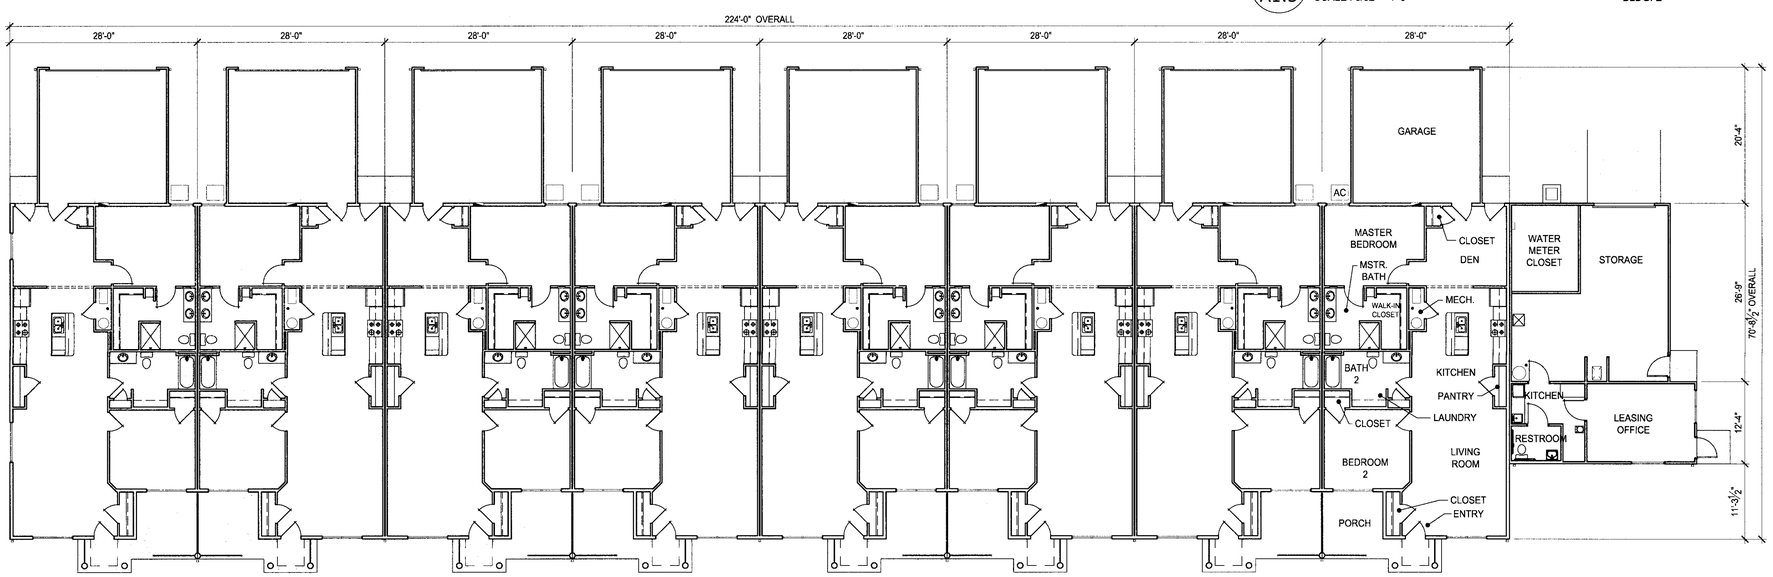

1 A1.3 OVERALL FLOOR PLAN
SCALE : 3/32" = 1'-0" BLDG: E

UNIT INFORMATION

UNIT TYPE: 'HAYDENWOOD'

FLOOR AREA:
1,744 S.F. (GROSS)
1,346 S.F. (LIVING)

BEDROOMS:
TWO (2)

BATHROOMS:
TWO (2)

GARAGE TYPE:
TWO (2) CARS

PRELIMINARY

NOTE!!!
THIS DRAWING IS NOT FOR CONSTRUCTION

revisions

23775 commerce park road, suite 7
beachwood, ohio 44122
tel. 216 . 360 . 9441
www.byredwood.com

Redwood distinctive living

mann architects
3660 embassy parkway
fairlawn, ohio 44333
tel. 330 . 666 . 5770
fax. 330 . 666 . 8812
www . mann-architects . com

scale AS NOTED

date DECEMBER 28, 2015

drawing BUILDING E
project no. 10815

project ASHWOOD GLEN
FRANKLIN COUNTY
GROVE CITY, OH

A1.3
sheet no.

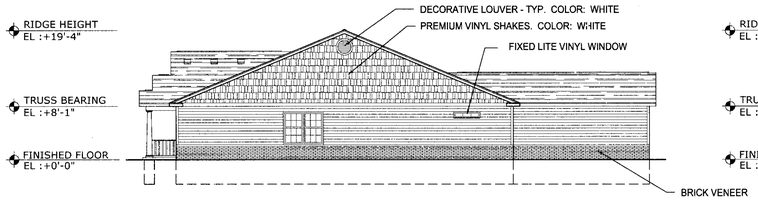

5 A1.4 HIGH PROFILE SIDE ELEVATION

SCALE : 3/32" = 1'-0" BLDG: F

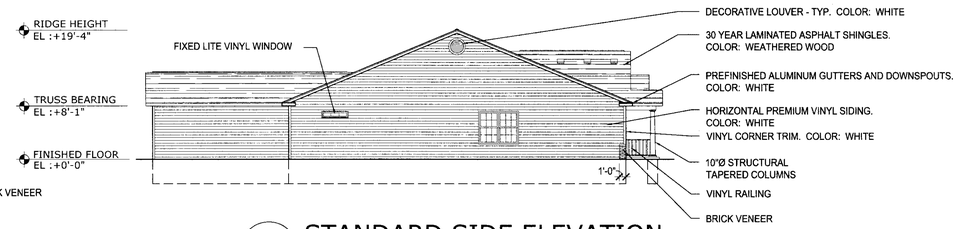

4 A1.4 STANDARD SIDE ELEVATION

SCALE : 3/32" = 1'-0" BLDG: F

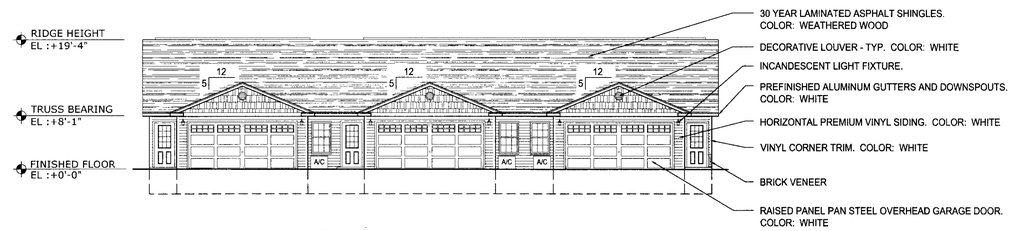

3 A1.4 REAR ELEVATION

SCALE : 3/32" = 1'-0" BLDG: F

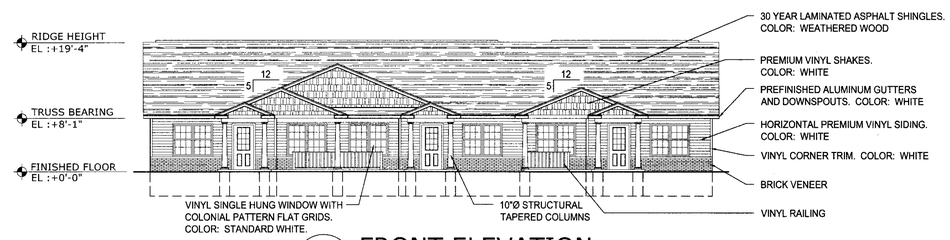

2 A1.4 FRONT ELEVATION

SCALE : 3/32" = 1'-0" BLDG: F

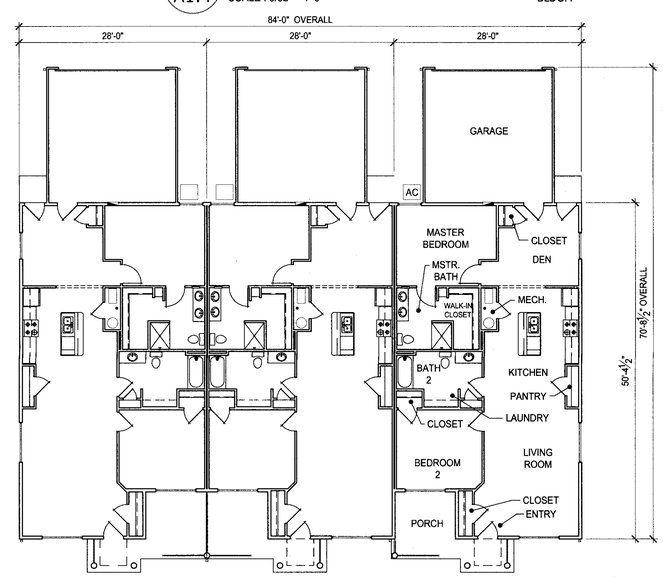

1 A1.4 OVERALL FLOOR PLAN

SCALE : 3/32" = 1'-0" BLDG: F

UNIT INFORMATION

UNIT TYPE: 'HAYDENWOOD'

FLOOR AREA:
1,744 S.F. (GROSS)
1,346 S.F. (LIVING)

BEDROOMS:
TWO (2)

BATHROOMS:
TWO (2)

GARAGE TYPE:
TWO (2) CARS

PRELIMINARY

NOTE!!!
THIS DRAWING IS NOT FOR CONSTRUCTION

revisions

Redwood
distinctive living.
23775 commerce park road, suite 7
beachwood, ohio 44122
tel. 216 . 360 . 9441
www.byredwood.com

mann architects
3660 embassy parkway
fairlawn, ohio 44333
tel. 330 . 666 . 5770
fax. 330 . 666 . 8812
www . mann-architects . com

scale AS NOTED

date DECEMBER 28, 2015

drawing BUILDING F

project no. 10815

project ASHWOOD GLEN
FRANKLIN COUNTY
GROVE CITY, OH

A1.4

sheet no.

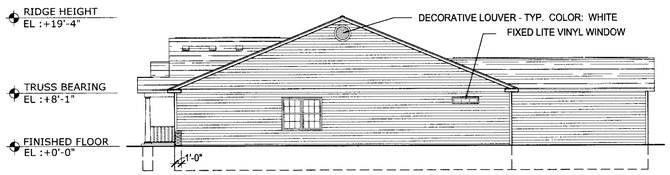

5 / A1.5 STANDARD SIDE ELEVATION

SCALE : 3/32" = 1'-0" BLDG: G

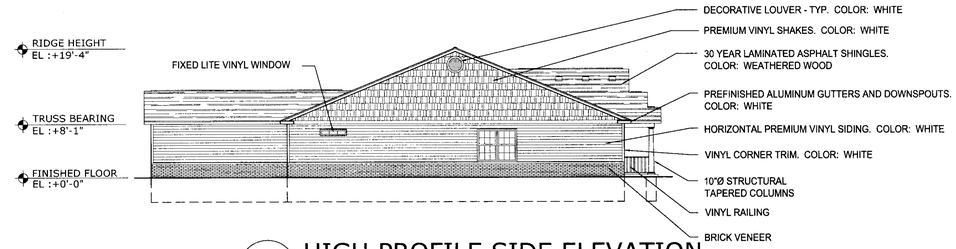

4 / A1.5 HIGH PROFILE SIDE ELEVATION

SCALE : 3/32" = 1'-0" BLDG: G

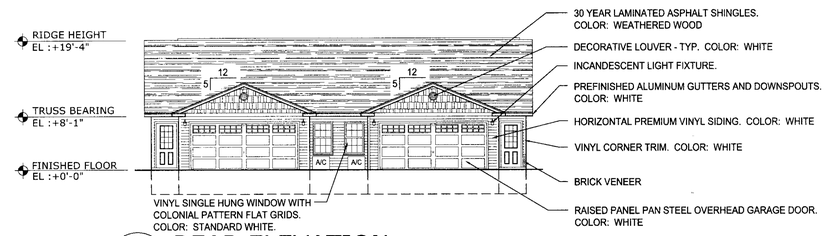

3 / A1.5 REAR ELEVATION

SCALE : 3/32" = 1'-0" BLDG: G

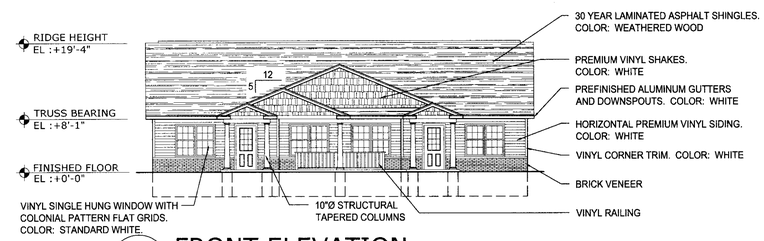

2 / A1.5 FRONT ELEVATION

SCALE : 3/32" = 1'-0" BLDG: G

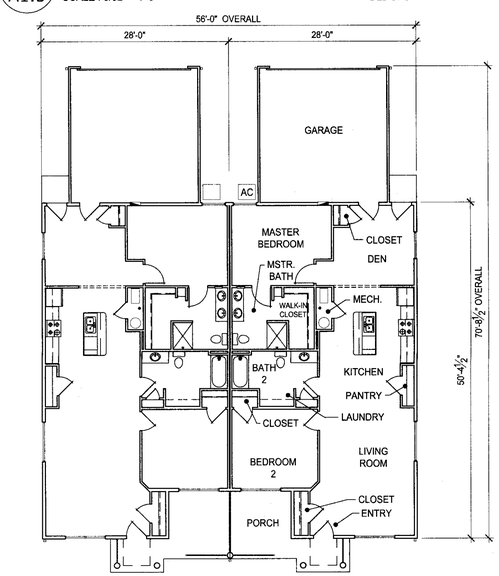

1 / A1.5 OVERALL FLOOR PLAN

SCALE : 3/32" = 1'-0" BLDG: G

UNIT INFORMATION

UNIT TYPE: 'HAYDENWOOD'

FLOOR AREA:
1,744 S.F. (GROSS)
1,346 S.F. (LIVING)

BEDROOMS:
TWO (2)

BATHROOMS:
TWO (2)

GARAGE TYPE:
TWO (2) CARS

PRELIMINARY

NOTE!!!
THIS DRAWING IS NOT FOR CONSTRUCTION

revisions

23775 commerce park road, suite 7
beachwood, ohio 44122
tel. 216 . 360 . 9441
www.byredwood.com

Redwood distinctive living

mann architects
3660 embassy parkway
fairlawn, ohio 44333
tel. 330 . 666 . 5770
fax. 330 . 666 . 8812
www . mann-architects . com

scale AS NOTED

date DECEMBER 28, 2015

drawing BUILDING G

project no. 10815

project ASHWOOD GLEN
FRANKLIN COUNTY
GROVE CITY, OH

A1.5

sheet no.