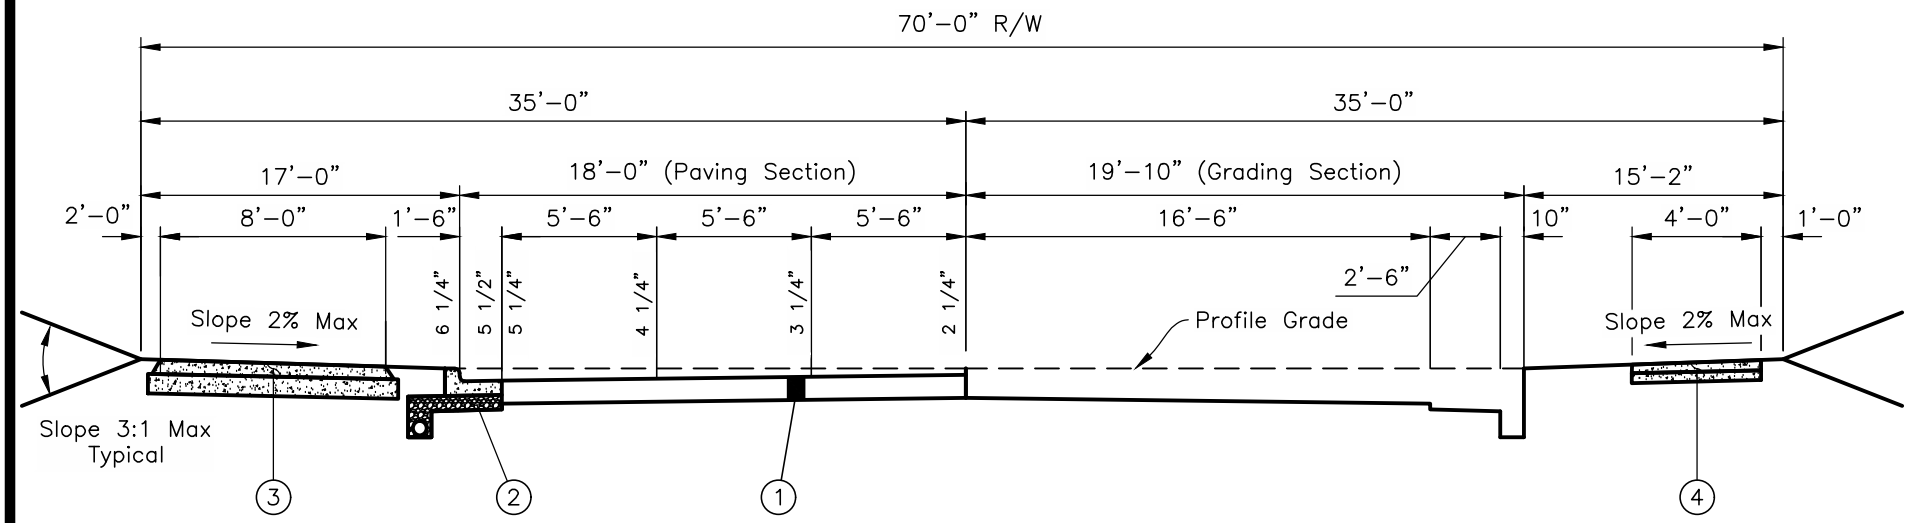

1. Refer to Standard Drawing C-GC-90 for Pavement Design Specifications.
2. City of Grove City Standard Concrete Combined Curb & Gutter (Standard Drawing C-GC-57A)
3. City of Grove City Bike Path Pavement (Standard Drawing C-GC-80)
4. City of Grove City Typical Sidewalk (Standard Drawing C-GC-46A)

Approved By:

City Engineer, EMH&T Inc

City Service Director

STANDARD DIMENSIONS
FOR

COLLECTOR STREET 36' SECTION WITH CONCRETE COMBINED CURB & GUTTER

CITY OF GROVE CITY, OHIO

STANDARD CONSTRUCTION DRAWING

Revised		Drawing No.
October 2015		C-GC-62