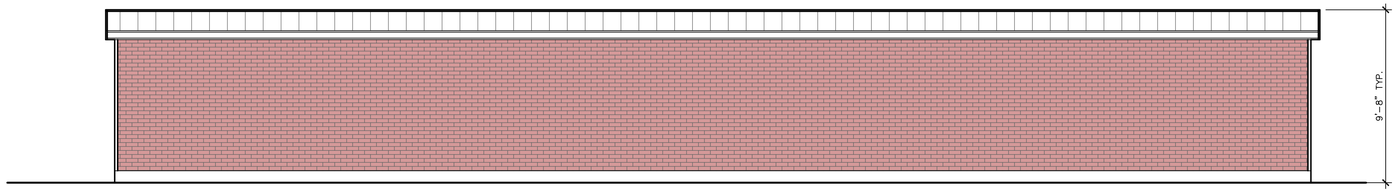

PUBLIC FACING ELEVATION

1"=4'-0"

OFFICE/ENTRY ELEVATION

1"=4'-0"

COPYRIGHT NOTICE:

These drawings and specifications are copyrighted and subject to copyright protection as an "architectural work" under sec. 102 of the copyright act, 17 U.S.C., as amended January 2003. The protection includes, without limitation, the overall form, arrangement and composition of spaces, and elements of the design. Under such protection, unauthorized use of these drawings and specifications may result in cessation of construction, building seizure, and/or monetary liability.

CONSULTING ENGINEER

REVISIONS

1 -

TYPICAL ELEVATIONS (Facing Property Lines)

A PROJECT OF:
LEVECK COMMERCIAL CONSTRUCTION & DEVELOPMENT, LLC

FOR:
AMWRICAN SELF STORAGE
7153 REFUGEE ROAD
COLUMBUS, OHIO

Thomas M. McCash, ALA, CBO, MPE
6864 FALLEN TIMBERS DR.
DUBLIN, OHIO 43017
T+1 614 348 9883 F+1 614 761 9321

STATE OF OHIO
THOMAS M. McCASH
89-9178
REGISTERED ARCHITECT

THOMAS M. MCCASH #89-9178
LICENSE EXPIRES 12/31/17

ZONING SUBMISSION 05.02.16

DATE: 11.17.15	SHEET: A3.00
SCALE:	
DRAWN BY:	
PROJECT No: 16005	REV:

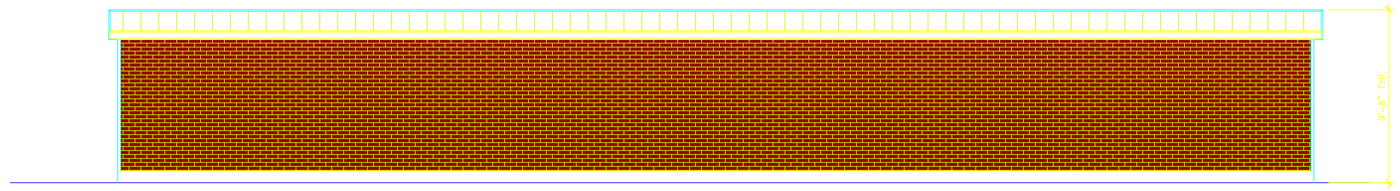

PUBLIC FACING ELEVATION

1"=4'-0"

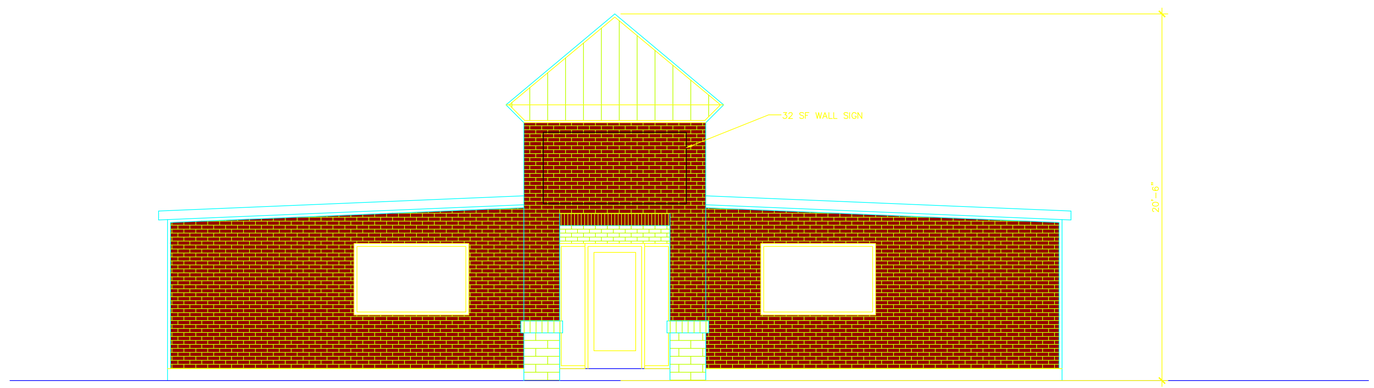

OFFICE/ENTRY ELEVATION

1"=4'-0"

COPYRIGHT NOTICE:
These drawings and specifications are copyrighted and subject to copyright protection as an "architectural work" Under sec. 102 of the copyright act, 17 U.S.C. as amended January 2003. The protection includes, without limitation, the overall form, arrangement and composition of spaces, and elements of the design. Under such protection, unauthorized use of these drawings and specifications may result in: cessation of construction, building seizure, and/or monetary liability.

CONSULTING ENGINEER

REVISIONS

TYPICAL ELEVATIONS (Facing Property Lines)

A PROJECT OF:
LEVECK COMMERCIAL CONSTRUCTION & DEVELOPMENT, LLC

FOR:
AMWRICAN SELF STORAGE
7153 REFUGEE ROAD
COLUMBUS, OHIO

ZONING SUBMISSION 05.02.16

Thomas M. McCash, ALA, CBO, MPE
6864 FALLEN TIMBERS DR.
DUBLIN, OHIO 43017
T+1 614 348 9883 F+1 614 761 9321

STATE OF OHIO
THOMAS M. McCASH
89-9178
REGISTERED ARCHITECT

THOMAS M. MCCASH #89-9178
LICENSE EXPIRES 12/31/17

DATE: 11.17.15	SHEET: A3.00
SCALE:	
DRAWN BY:	
PROJECT No: 16005	REV: