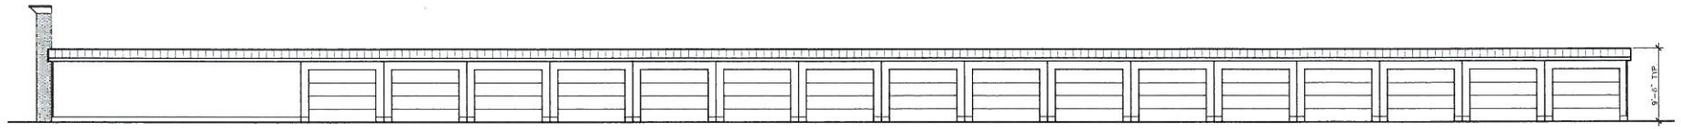

NON-PUBLIC FACING ELEVATION

1/8"=1'=0"

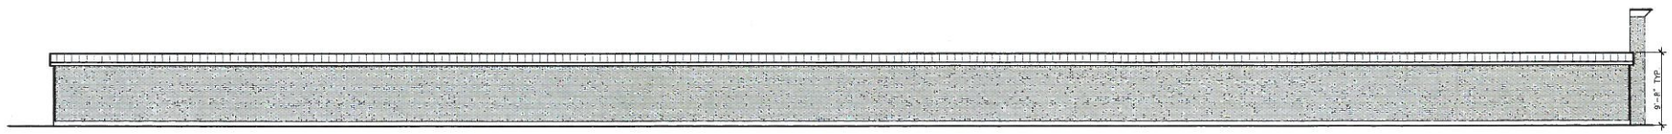

PUBLIC FACING ELEVATION

1/8"=1'=0"

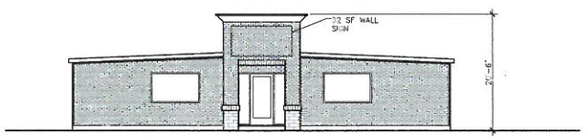

OFFICE/ENTRY ELEVATION

1/8"=1'=0"

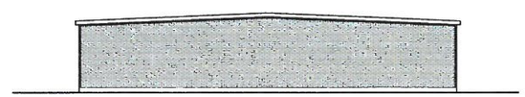

PUBLIC FACING ELEVATION

1/8"=1'=0"

RECEIVED

JUN 01 2016

GC PLANNING COMMISSION

COPYRIGHT NOTICE

These drawings and specifications are copyrighted and subject to copyright protection as an "architectural work" under sec. 102 of the copyright act, 17 U.S.C. as amended January 1991. The protection includes, without limitation, the overall form, arrangement and composition of spaces, and elements of the design. Unlicensed such protection, unauthorized use of these drawings and specifications may result in: cessation of construction, holding seizure, and/or monetary liability

CONSULTING ENGINEER

REVISIONS

BUILDING F ELEVATIONS

A PROJECT OF:
LEVECK COMMERCIAL CONSTRUCTION & DEVELOPMENT, LLC

FOR:
AMERICAN SELF STORAGE
SOUTHWEST BLVD
GROVE CITY, OHIO

ZONING SUBMISSION 05.27.16

Thomas M. McCash, ALA, CBO, MPE
6564 FALLEN TIMBERS DR
DUBLIN, OHIO 43017
T+1 614 761 9863 F+1 614 781 6321

STATE OF OHIO
THOMAS M McCASH
89-9178
REGISTERED ARCHITECT

THOMAS M. MCCASH #89-9178
LICENSE EXPIRES 12/31/17

DATE 05.27.16	SHEET A3.00
SCALE	
DRAWN BY	
PROJECT No 16007	REV

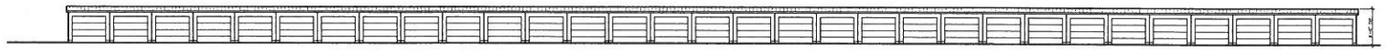

NON-PUBLIC FACING ELEVATION
1/16"=1'=0"

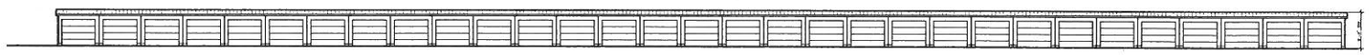

NON-PUBLIC FACING ELEVATION
1/16"=1'=0"

NON-PUBLIC ELEVATION
1/8"=1'=0"

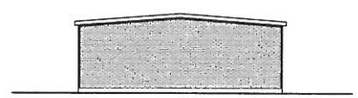

PUBLIC FACING ELEVATION
1/8"=1'=0"

COPYRIGHT NOTICE

These drawings and specifications are copyrighted and subject to copyright protection as an "architectural work" under sec. 102 of the copyright act, 17 U.S.C. as amended January 1990. The protection includes, without limitation, the overall form, arrangement and composition of spaces, and elements of the design. Under such protection, unauthorized use of these drawings and specifications may result in cessation of construction, building closure, and/or monetary liability.

CONSULTING ENGINEER

REVISIONS

BUILDING E ELEVATIONS

A PROJECT OF:
LEVECK COMMERCIAL CONSTRUCTION & DEVELOPMENT, LLC

FOR:
AMERICAN SELF STORAGE
SOUTHWEST BLVD
GROVE CITY, OHIO

ZONING SUBMISSION 05.27.16

Thomas M. McCash, ALA, CBO, MPE
6674 FALLEN TIMBERS DR
DUBLIN, OHIO 43017
T+1 614 349 9883 F+1 614 761 5321

STATE OF OHIO
THOMAS M. McCASH 89-9178
REGISTERED ARCHITECT

THOMAS M. MCCASH #89-9178
LICENSE EXPIRES 12/31/17

DATE	05.27.16
SCALE	
DRAWN BY	
PROJECT #/#	16007
SHEET	A3.01
REV	

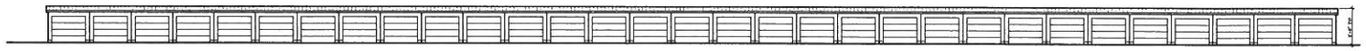

NON-PUBLIC FACING ELEVATION

1/16"=1'=0"

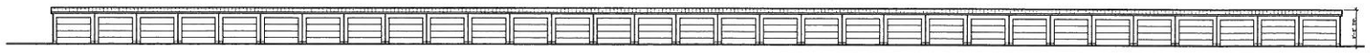

NON-PUBLIC FACING ELEVATION

1/16"=1'=0"

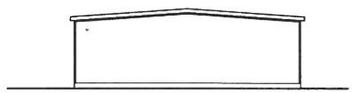

NON-PUBLIC ELEVATION

1/8"=1'=0"

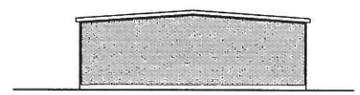

PUBLIC FACING ELEVATION

1/8"=1'=0"

COPYRIGHT NOTICE

These drawings and specifications are copyrighted and subject to copyright protection as an "architectural work" under sec. 102 of the copyright act, 17 U.S.C. as amended January, 2013. The protection includes without limitation, the overall form, arrangement and composition of spaces, and elements of the design. Under such protection, unauthorized use of these drawings and specifications may result in, omission of construction, building seizure, and/or monetary liability.

CONSULTANT ENGINEER

REVISIONS

BUILDING D & B ELEVATIONS

A PROJECT OF:
LEVECK COMMERCIAL CONSTRUCTION & DEVELOPMENT, LLC

FOR:
AMERICAN SELF STORAGE
SOUTHWEST BLVD
GROVE CITY, OHIO

ZONING SUBMISSION 05.27.16

Thomas M. McCash, ALA, CBO, MPE
5864 FALLEN TIMBERS DR
DUBLIN, OHIO 43017
T+1 614 346 9883 F+1 614 761 9321

STATE OF OHIO
THOMAS M. McCASH 89-9178
REGISTERED ARCHITECT

THOMAS M. MCCASH #89-9178
LICENSE EXPIRES 12/31/17

DATE 05.27.16	SHEET A3.02
SCALE	
DRAWN BY	
PROJECT No 16007	REV

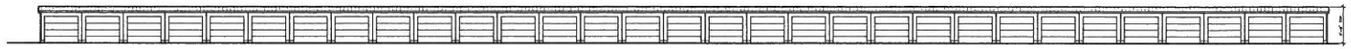

NON-PUBLIC FACING ELEVATION

1/16"=1'=0"

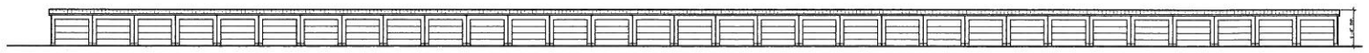

NON-PUBLIC FACING ELEVATION

1/16"=1'=0"

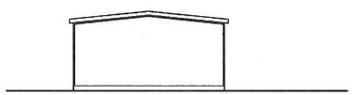

NON-PUBLIC ELEVATION

1/8"=1'=0"

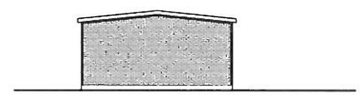

PUBLIC FACING ELEVATION

1/8"=1'=0"

COPYRIGHT NOTICE

These drawings and specifications are copyrighted and subject to copyright protection as an "architectural work" under sec. 102 of the copyright act, 17 U.S.C. as amended January 2003. The protection includes, without limitation, the overall form, arrangement and composition of spaces, and elements of the design. Similar back production, unauthorized use of these drawings and specifications may result in cessation of construction, building seizure, and/or monetary liability.

CONSULTING ENGINEER

REVISIONS

BUILDING C ELEVATIONS

A PROJECT OF:
LEVECK COMMERCIAL CONSTRUCTION & DEVELOPMENT, LLC

FOR:
AMERICAN SELF STORAGE
SOUTHWEST BLVD
GROVE CITY, OHIO

ZONING SUBMISSION 05.27.16

Thomas M. McCash, ALA, CBO, MPE
6674 FALLEN TIMBERS DR
DUBLIN, OHIO 43017
T+1 614 348 0883 F+1 614 761 9021

STATE OF OHIO
THOMAS M. McCASH
89-9178
REGISTERED ARCHITECT

THOMAS M. MCCASH #89-9178
LICENSE EXPIRES 12/31/17

DATE 05.27.16	SHEET A3.03
SCALE	
DRAWN BY	
PROJECT # 16007	REV

PUBLIC FACING ELEVATION

1/16"=1'=0"

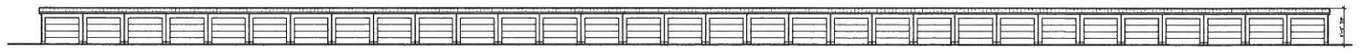

NON-PUBLIC FACING ELEVATION

1/16"=1'=0"

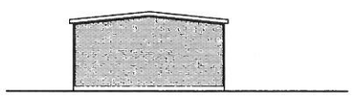

PUBLIC ELEVATION

1/8"=1'=0"

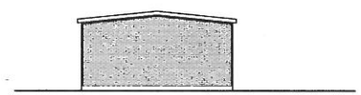

PUBLIC ELEVATION

1/8"=1'=0"

COPYRIGHT NOTICE

These drawings and specifications are copyrighted and subject to copyright protection as an "architectural work" under sec. 102 of the copyright act, 17 U.S.C. as amended January 2003. The protection includes, without limitation, the overall form, arrangement and composition of spaces and elements of the design. Under such protection, unauthorized use of these drawings and modifications may result in cessation of construction, building seizure, and/or monetary liability.

CONSULTING ENGINEER

REVISIONS

BUILDING A ELEVATIONS

A PROJECT OF:
LEVECK COMMERCIAL CONSTRUCTION & DEVELOPMENT, LLC

FOR:
AMERICAN SELF STORAGE
SOUTHWEST BLVD
GROVE CITY, OHIO

Thomas M. McCash, ALA, CBO, MPE
6864 FALLEN TIMBERS DR
DUBLIN, OHIO 43017
T+1 614 745 9861 F+1 614 751 9021

STATE OF OHIO
THOMAS M. McCASH
89-9178
REGISTERED ARCHITECT

THOMAS M. MCCASH #89-9178
LICENSE EXPIRES 12/31/17

ZONING SUBMISSION 05.27.16

DATE 05.27.16	SHEET A3.04
SCALE	
DRAWN BY	
PROJECT No 16007	REV

PUBLIC FACING ELEVATION

1/16"=1'=0"

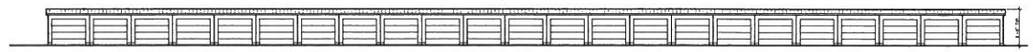

NON-PUBLIC FACING ELEVATION

1/16"=1'=0"

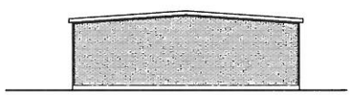

PUBLIC ELEVATION

1/8"=1'=0"

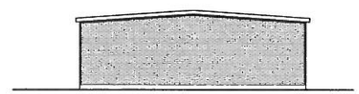

PUBLIC ELEVATION

1/8"=1'=0"

COPYRIGHT NOTICE

These drawings and specifications are copyrighted and subject to copyright protection as an "architectural work" under sec. 102 of the copyright act, 17 U.S.C. as amended January 2002. The protection includes, without limitation, the overall form, arrangement and composition of spaces, and elements of this design. Under such protection, unauthorized use of these drawings and specifications may result in cessation of construction, building seizure, and/or monetary liability.

CONSULTING ENGINEER

REVISIONS

BUILDING G ELEVATIONS

A PROJECT OF:
LEVECK COMMERCIAL CONSTRUCTION & DEVELOPMENT, LLC

FOR:
AMERICAN SELF STORAGE
SOUTHWEST BLVD
GROVE CITY, OHIO

ZONING SUBMISSION 05.27.16

Thomas M. McCash, ALA, CBO, MPE
6664 FALLEN TIMBERS DR
DUBLIN, OHIO 43017
T+1 614 [illegible] F+1 614 781 [illegible]

STATE OF OHIO
THOMAS M. McCASH 89-9178
REGISTERED ARCHITECT

THOMAS M. MCCASH #89-9178
LICENSE EXPIRES 12/31/17

DATE	05.27.16
SCALE	
DRAWN BY	
PROJECT No	16007
SHEET	A3.05
REV	

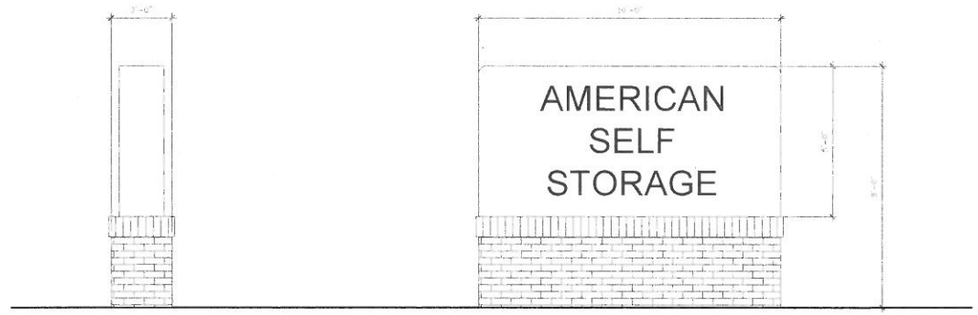

SIGN ELEVATION

1/2"=1'=0"

COPYRIGHT NOTICE

These drawings and specifications are copyrighted and subject to copyright protection as an "architectural work" under sec. 102 of the copyright act, 17 U.S.C. as amended January 2002. The protection includes, without limitation, the overall form, arrangement and composition of spaces, and elements of this design. Under such protection, unauthorized use of these drawings and specifications may result in: cessation of construction, building seizure, and/or monetary liability

CONSULTING ENGINEER

REVISIONS

MONUMENT SIGN

A PROJECT OF:
LEVECK COMMERCIAL CONSTRUCTION & DEVELOPMENT, LLC

FOR:
AMERICAN SELF STORAGE
SOUTHWEST BLVD
GROVE CITY, OHIO

Thomas M. McCash, ALA, CBO, MPE
6614 FALLEN TIMBERS DR
DUBLIN, OHIO 43017
T+1 614 245 9883 F+1 614 761 9321

STATE OF OHIO
THOMAS M. McCASH 89-9178
REGISTERED ARCHITECT

THOMAS M. MCCASH #89-9178
LICENSE EXPIRES 12/31/17

ZONING SUBMISSION 05.27.16

DATE	05.27.16
SCALE	
DRAWN BY	
PROJECT No	16007
SHEET	A3.06
REV	