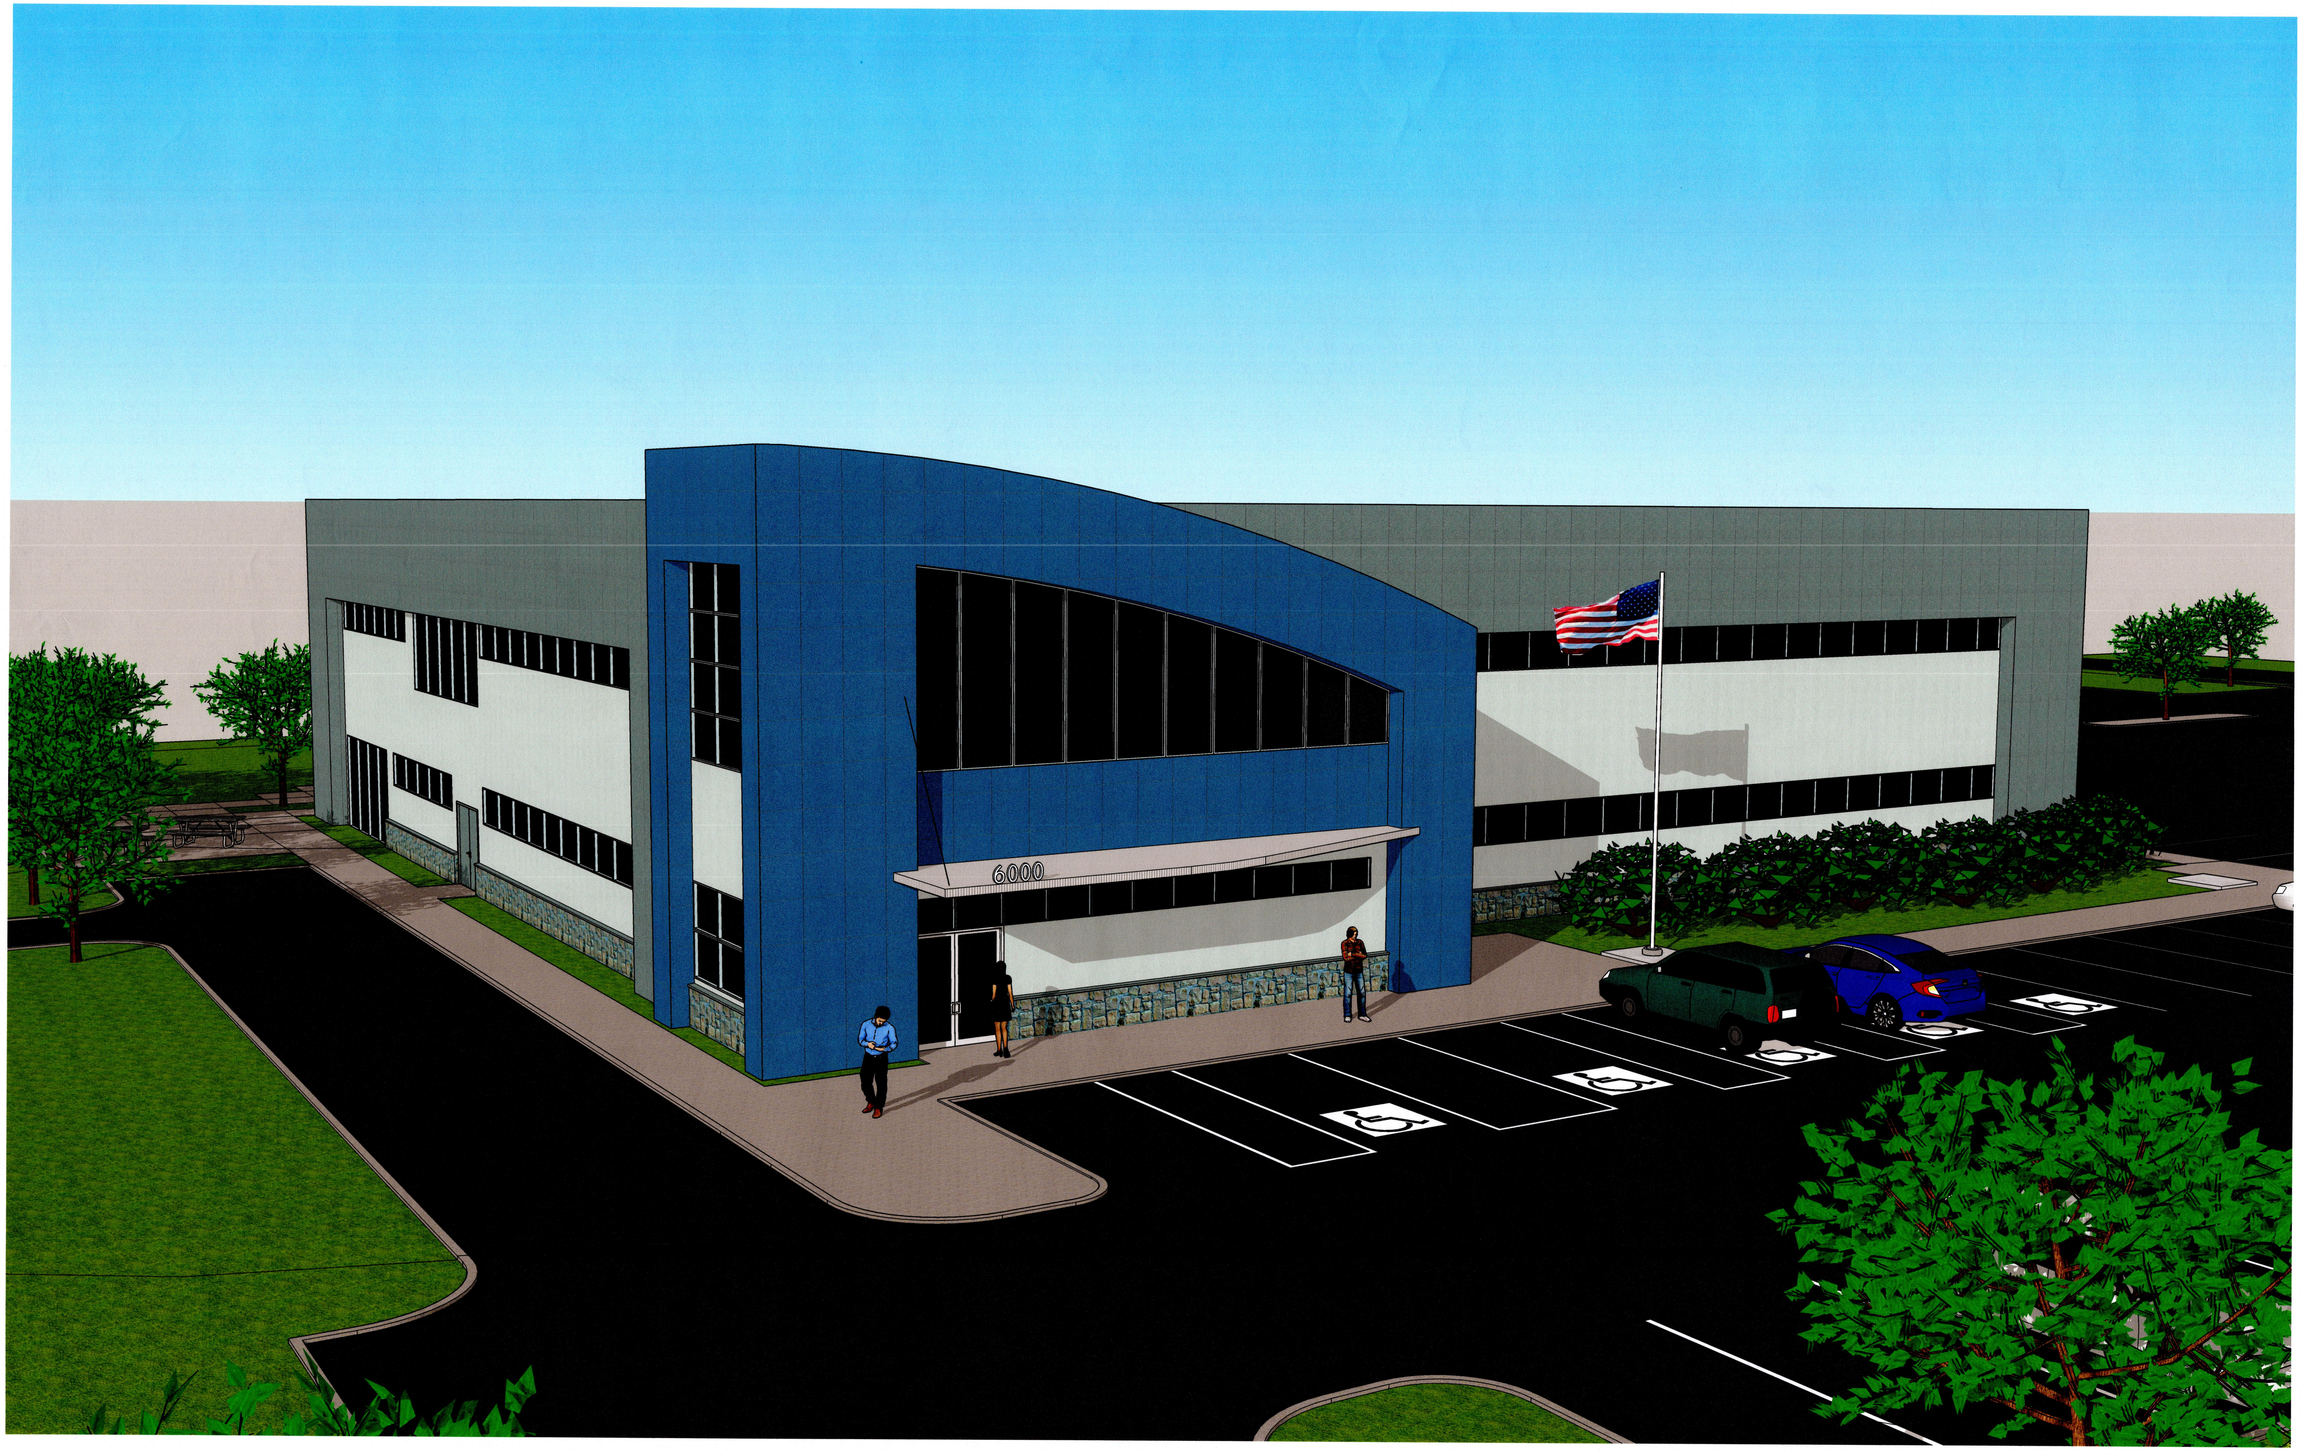
6000

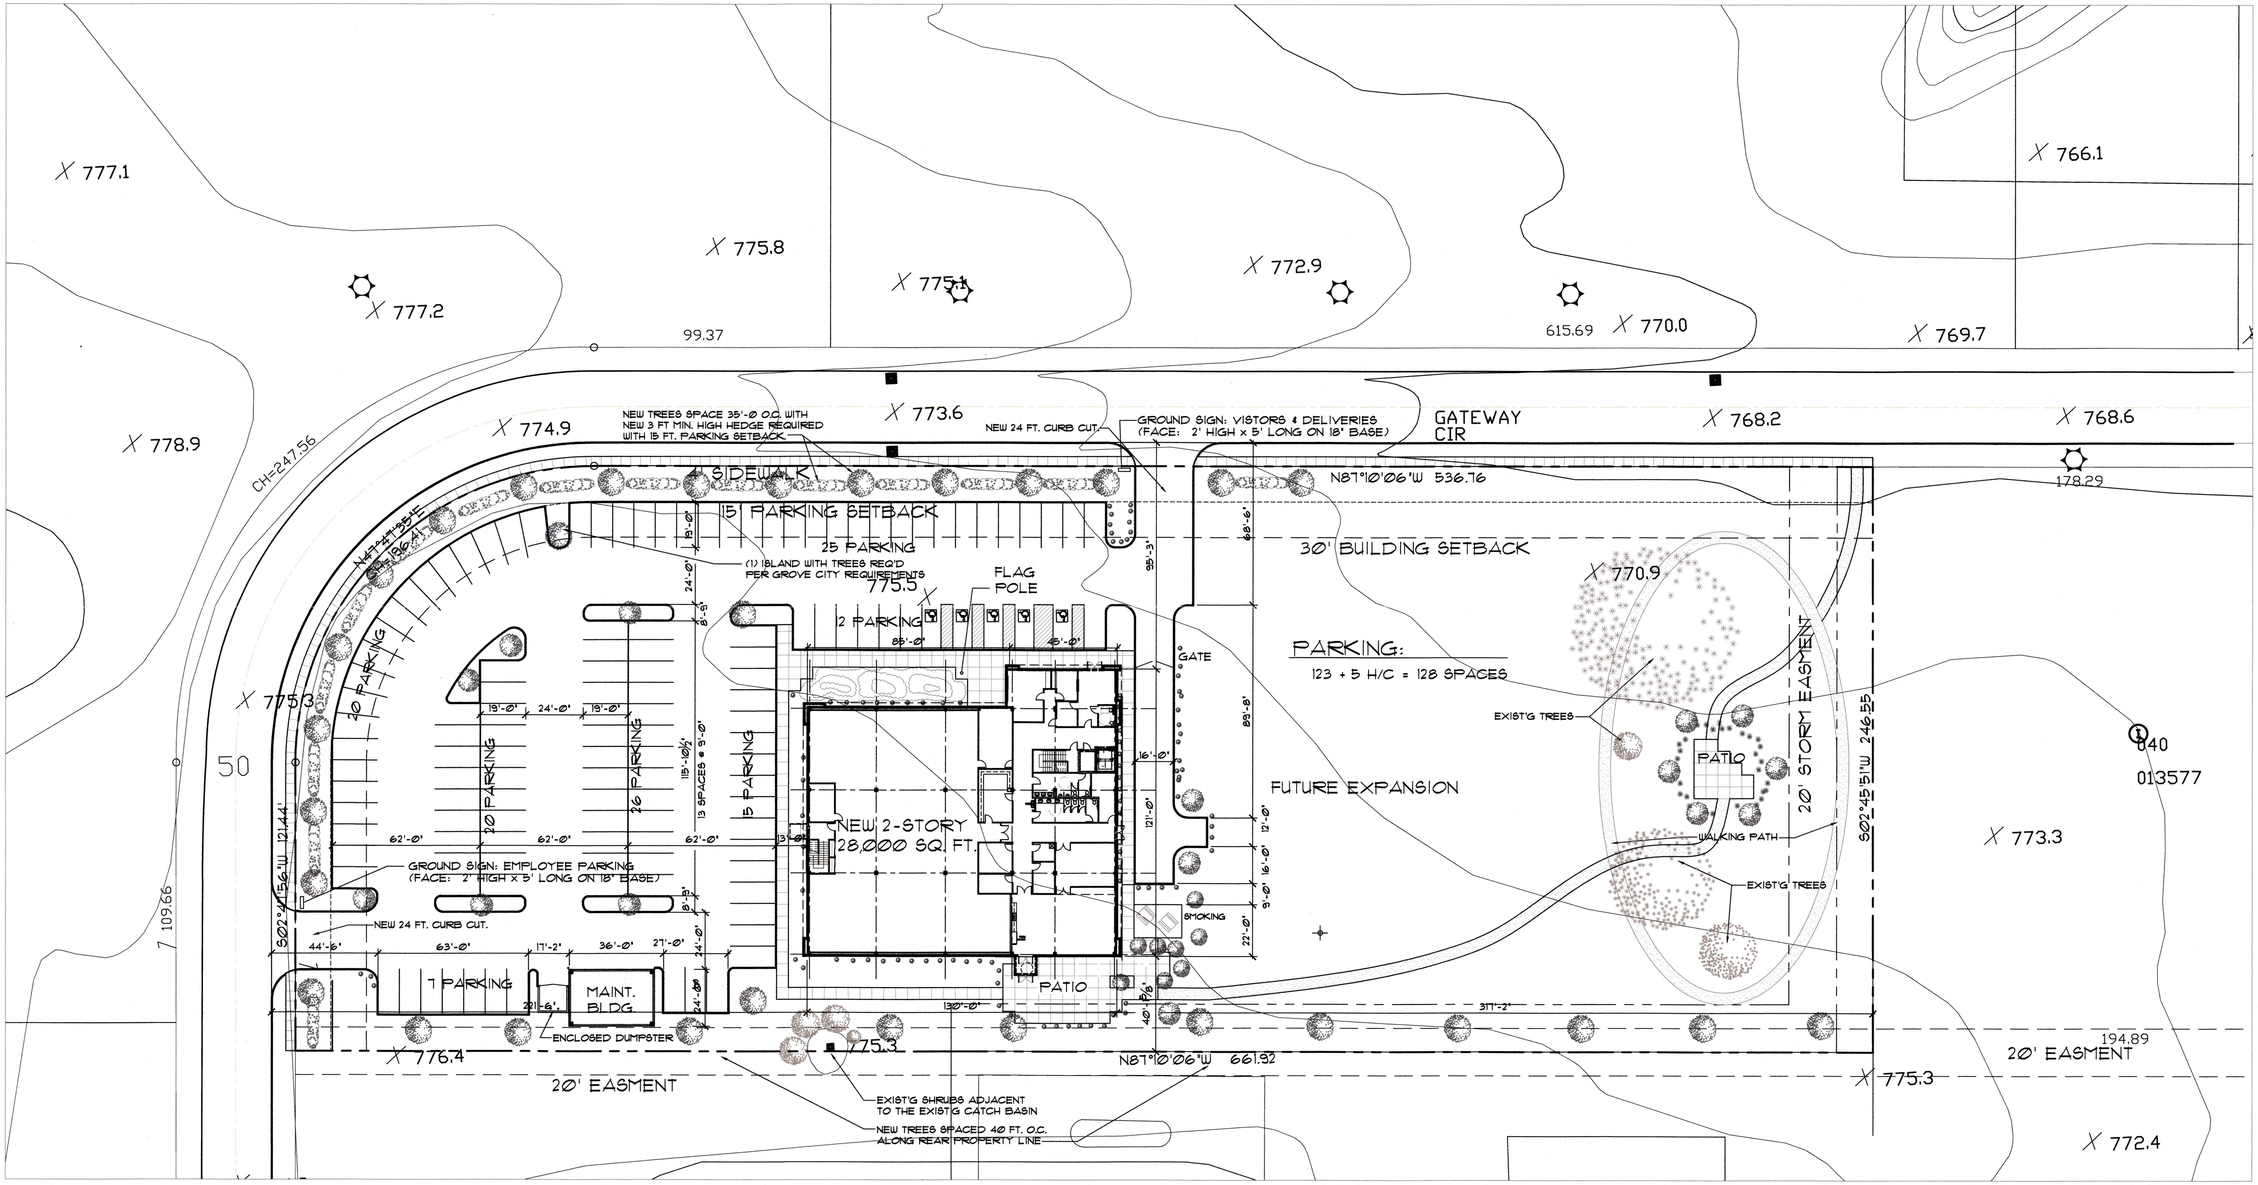

A SI SITE PLAN
SCALE: 30' = 1'-0"

NORTH

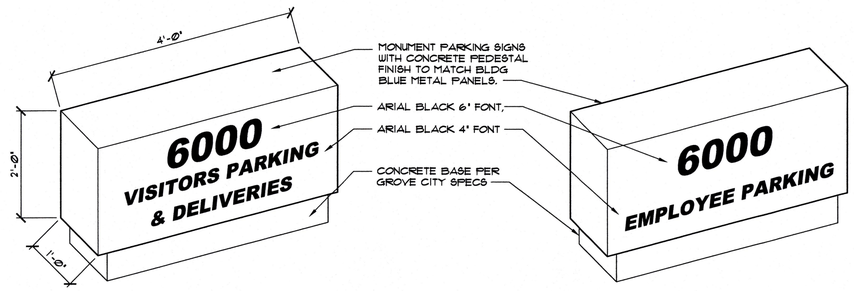

B SI PARKING LOT SIGNAGE
SCALE: 3/4" = 1'-0"

HEALTH CARE LOGISTICS

LOTS 9 & 10, GATEWAY PROFESSIONAL PARK
GROVE CITY, OH 43213

JH Architects, Inc.
5120 B Nike Drive
Hilliard, Ohio 43026
614-527-7590 Fax 614-527-7592

JH architects

STATE OF OHIO
ROBERT W. JOHNSON
7483
REGISTERED ARCHITECT

16010
4-12-16

SP1

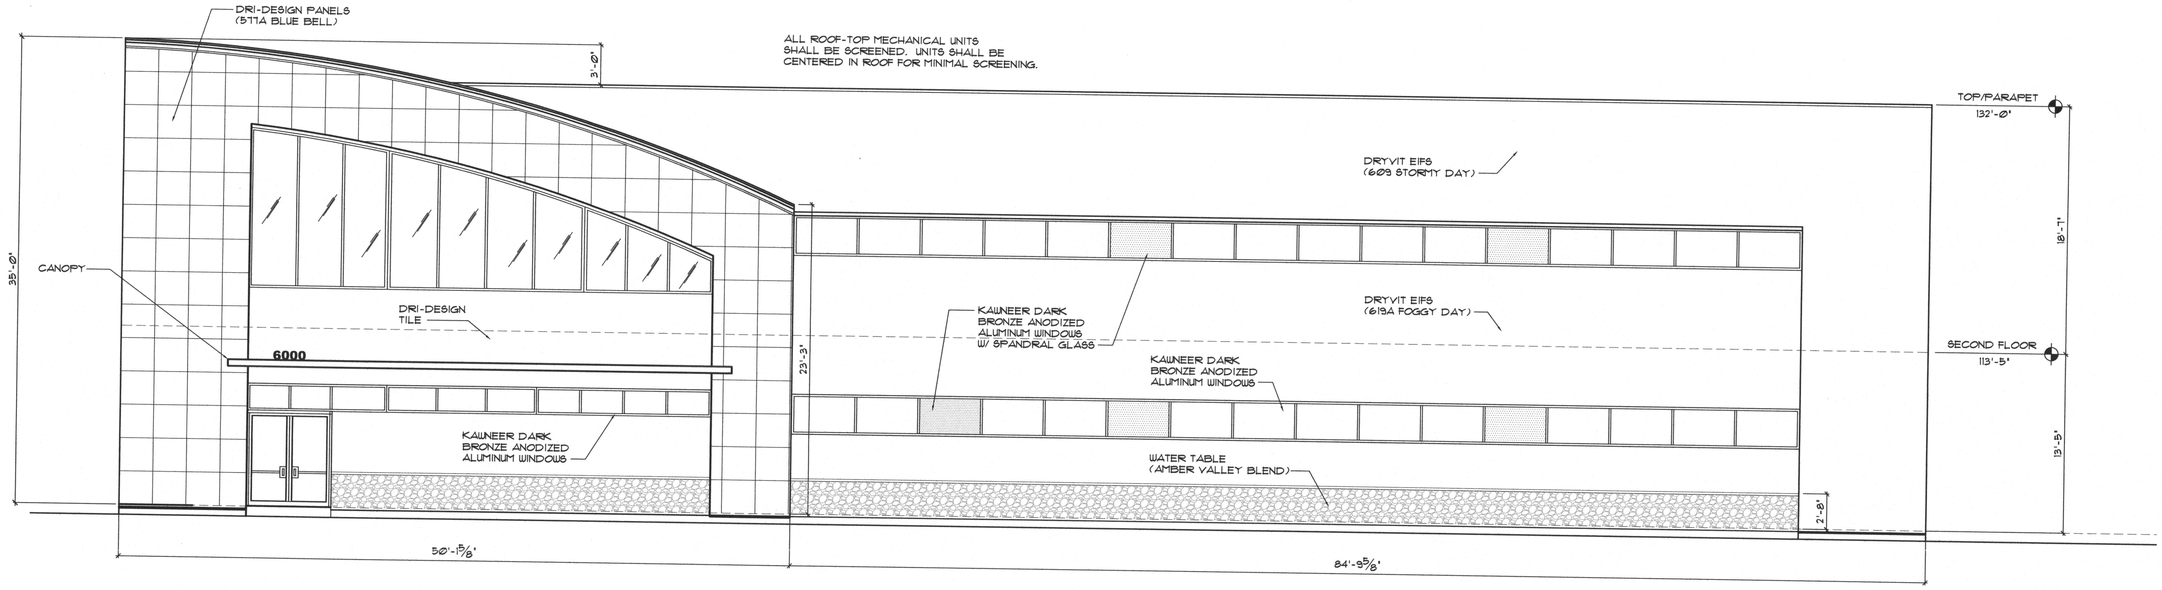

A / EL1 NORTH (FRONT) ELEVATION
SCALE: 3/8" = 1'-0"

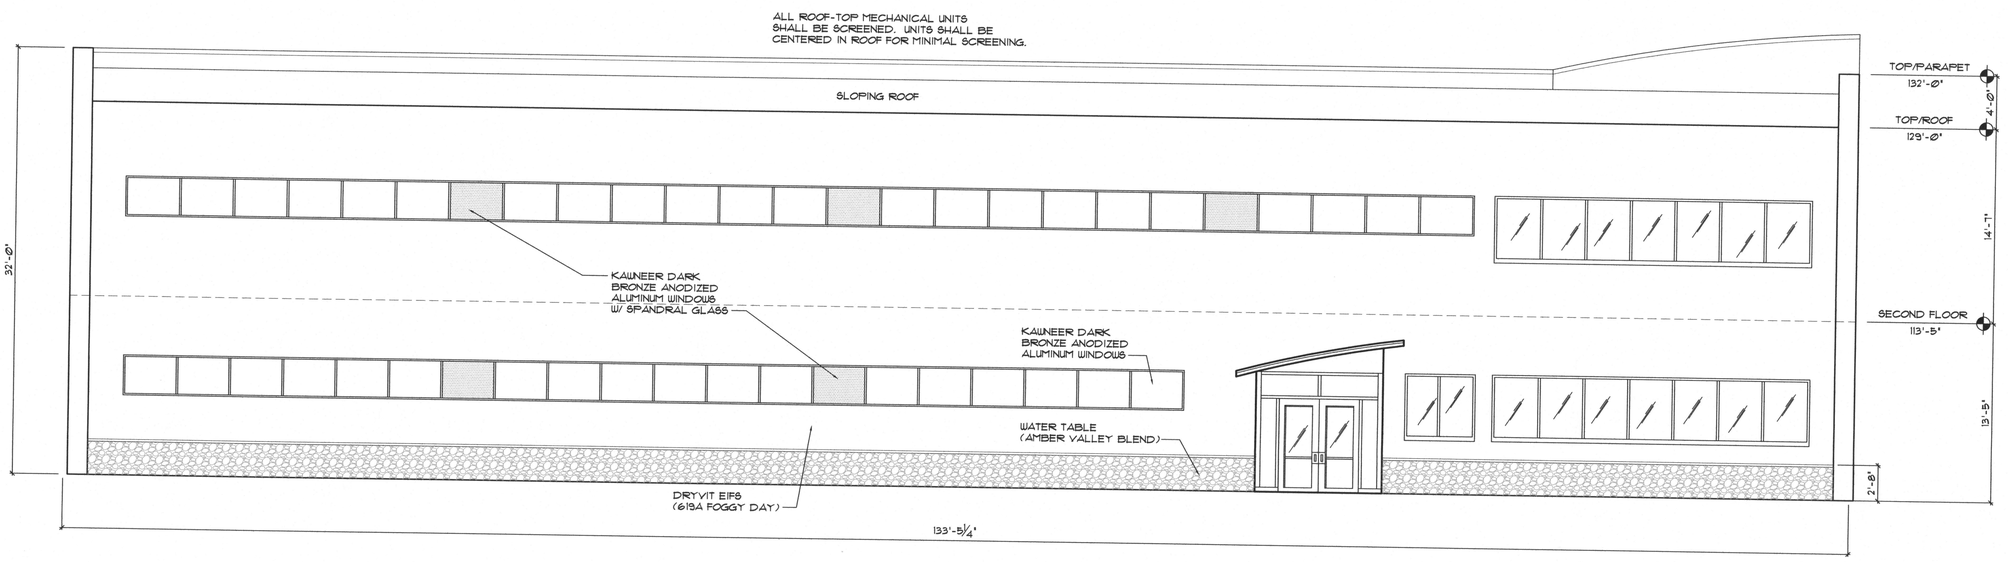

B / EL1 SOUTH (BACK) ELEVATION
SCALE: 3/8" = 1'-0"

HEALTH CARE LOGISTICS

LOTS 9 & 10, GATEWAY PROFESSIONAL PARK
GROVE CITY, OH 43213

JH Architects, Inc.
5120 B Nike Drive
Hilliard, Ohio 43026
614-527-7590 Fax 614-527-7592

JH architects

STATE OF OHIO
ROBERT W. JOHNSON
7483
REGISTERED ARCHITECT

16010
4-20-16

EL1

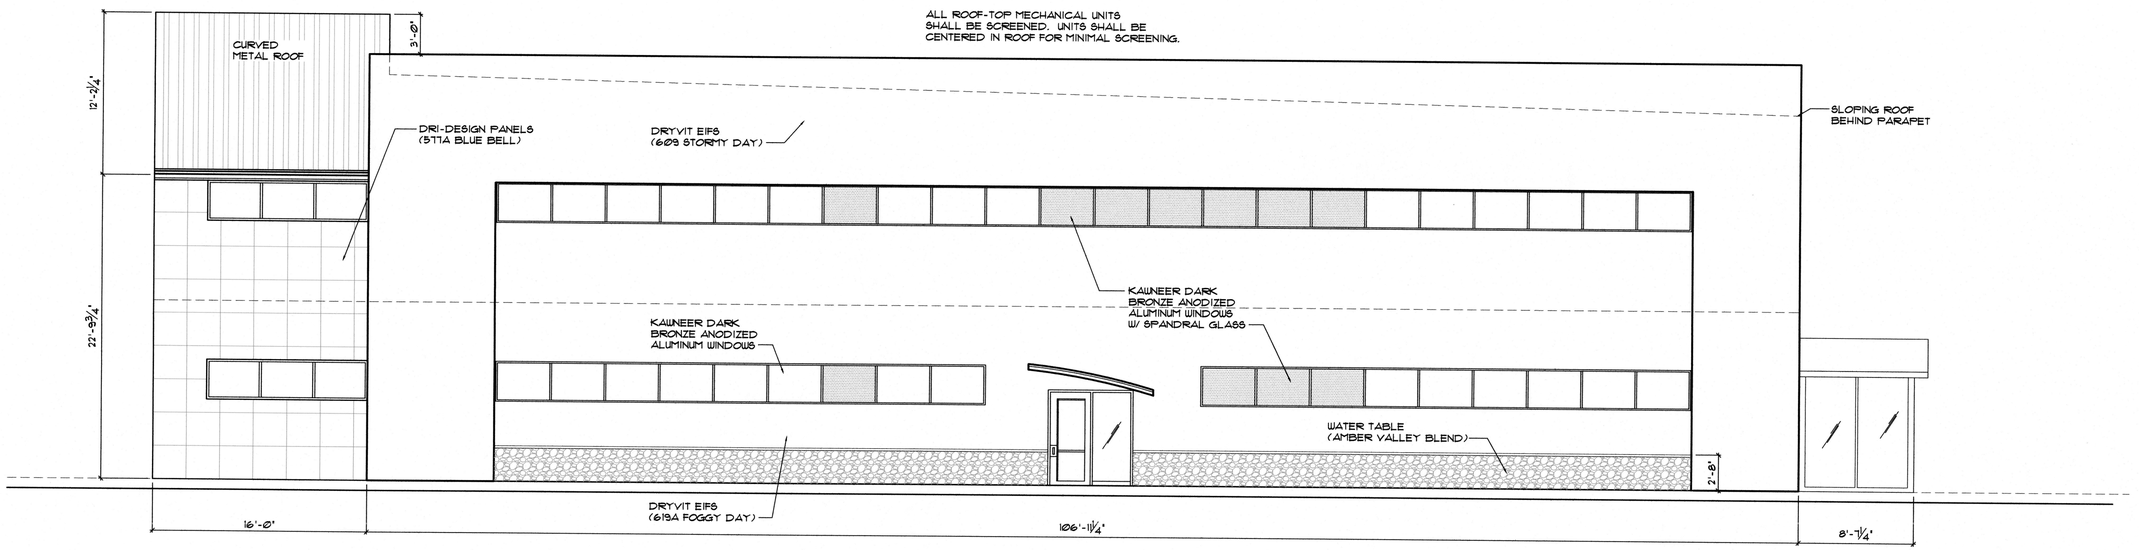

A / EL2 **WEST ELEVATION**
SCALE: 3/8" = 1'-0"

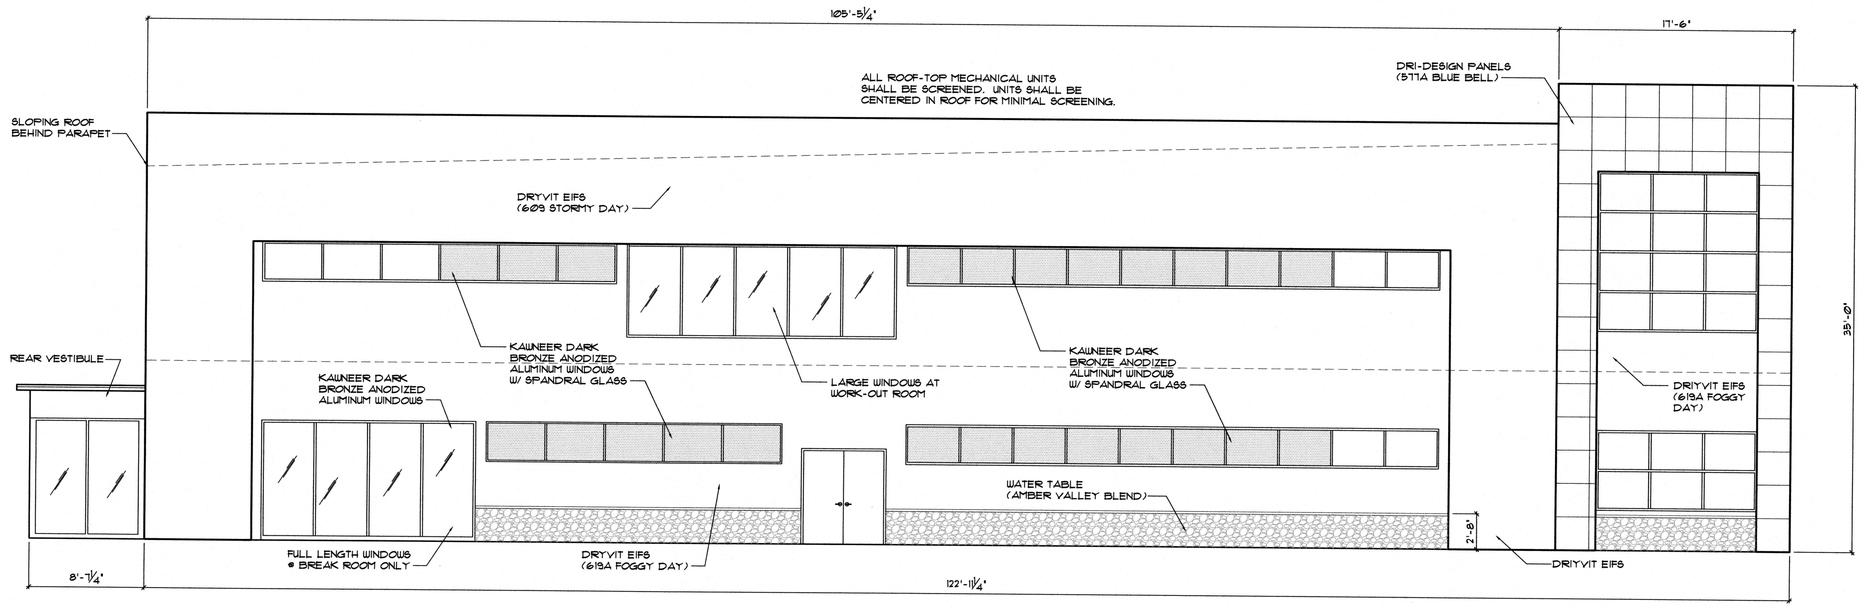

B / EL2 **EAST ELEVATION**
SCALE: 3/8" = 1'-0"

HEALTH CARE LOGISTICS

LOTS 9 & 10, GATEWAY PROFESSIONAL PARK
GROVE CITY, OH 43213

JH Architects, Inc.
architects
5120 B Nike Drive
Hilliard, Ohio 43026
614-527-7590 Fax 614-527-7592

STATE OF OHIO
ROBERT W. JOHNSON
7483
REGISTERED ARCHITECT

16010
4-20-16

EL2

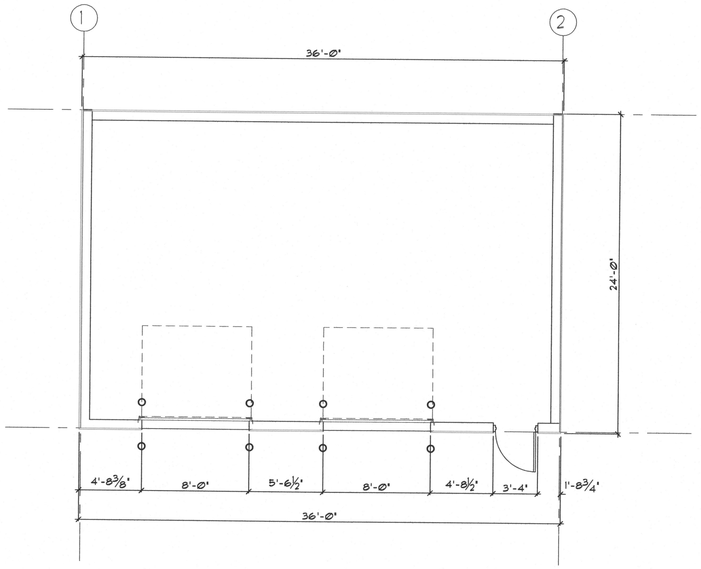

A EL3 MAINT. BUILDING PLAN
SCALE: 3/16" = 1'-0"

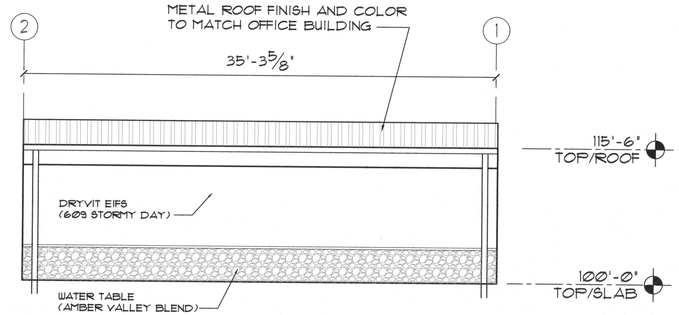

B EL3 MAINT. BLDG. REAR ELEV.
SCALE: 3/16" = 1'-0"

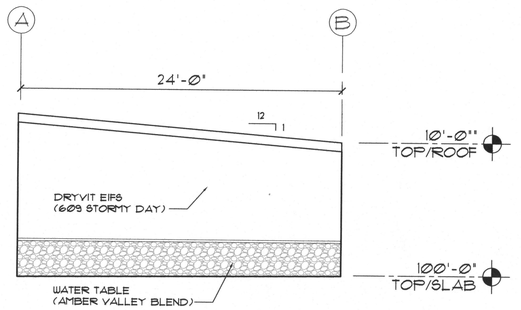

D EL3 MAINT. BLDG. RIGHT ELEV.
SCALE: 3/16" = 1'-0"

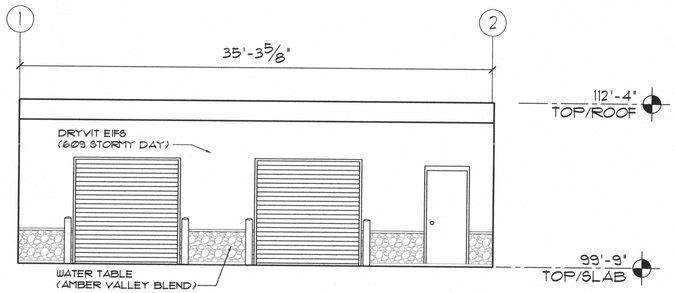

C EL3 MAINT. BLDG. FRONT ELEV.
SCALE: 3/16" = 1'-0"

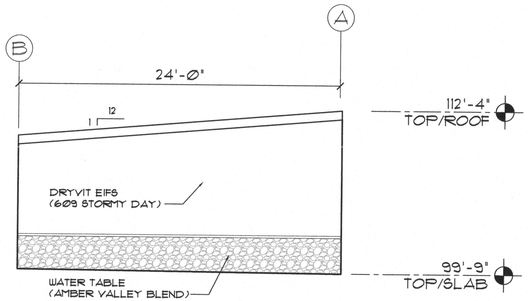

E EL3 MAINT. BLDG. LEFT ELEV.
SCALE: 3/16" = 1'-0"

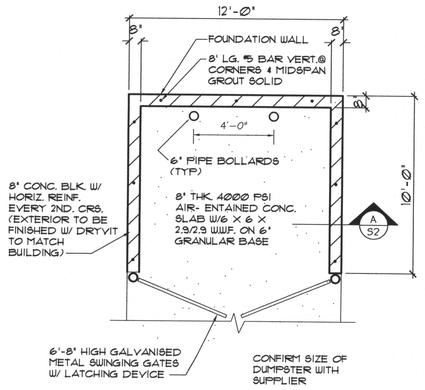

EL3 DUMPSTER FLOOR PLAN
SCALE: 1/4" = 1'-0"

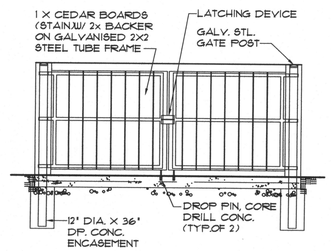

G EL3 DUMPSTER ELEVATION
SCALE: 1/4" = 1'-0"

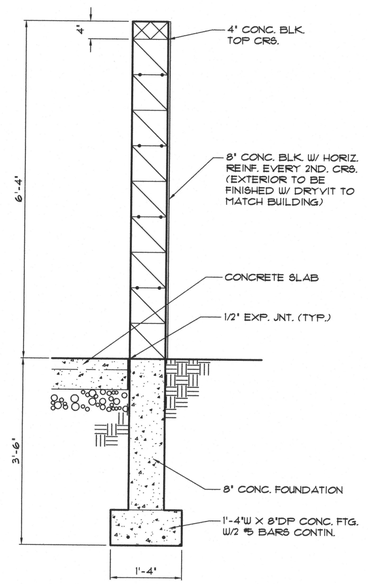

H EL3 DUMPSTER WALL SECT.
SCALE: 3/4" = 1'-0"

HEALTH CARE LOGISTICS
LOTS 9 & 10, GATEWAY PROFESSIONAL PARK
GROVE CITY, OH 43213

JH Architects, Inc.
5120 B Nike Drive
Hilliard, Ohio 43026
614-527-7590 Fax 614-527-7592
JH architects

STATE OF OHIO
ROBERT W. JOHNSON
7483
REGISTERED ARCHITECT

16010
4-20-16

EL3