Natalie Drive

R-1

500' To Natalie Drive

520' To Omaha Court

Omaha Court

Edgarton Drive

Haley Way

Demorest Road

Sea Biscuit Ct

20' Easement

Proposed Drive

Ex 10' FM Esmt (To Be Vacated)

Ex 4" FM (Abandoned)

40' Wooltrine Esmt

Mayfair Drive

Mayfair Ct S

SITE

14.441 Acres
PUD–R Existing Zoning

Future Road

580' To Edgarton Drive

1110' To Bradstone Loop

Future Belgreen Drive

Belgreen Drive

Future Demorest Road

Demorest Road

Bradstone Loop

GRAPHIC SCALE

0 50 100 200

1 inch = 100 feet

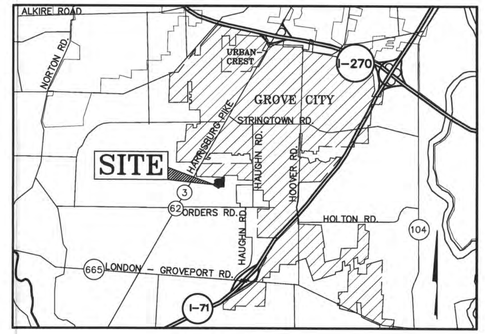

LOCATION MAP
Not to Scale

PRELIMINARY
NOT TO BE USED FOR CONSTRUCTION

PLAN SET DATE
JULY 26, 2016

REVISIONS

MARK	DATE	DESCRIPTION

HOMEWOOD CORPORATION
2700 E. Dublin-Granville Road, Suite 300
Columbus, Ohio 43231

CITY OF GROVE CITY, FRANKLIN COUNTY, OHIO
PRELIMINARY DEVELOPMENT PLAN
FOR

WOODSIDE AT HOLTON RUN

AREA PLAN

EMH&T
Evans, Mechwart, Hambleton & Tilton, Inc.
Engineers • Surveyors • Planners • Scientists
5500 New Albany Road, Columbus, OH 43054
Phone: 614.775.4500 Toll Free: 888.775.3648
emht.com

DATE
JULY 26, 2016

SCALE
Full Size: 1" = 100'
Half Size: 1" = 200'

JOB NO.
20160668

SHEET
1/8

J:\20160668\Dwg\04Sheets\Preliminary Development\20160668-PDVP-01.dwg, Last Saved By: ivanover, 7/21/2016 10:15 AM Last Printed By: Vanover, Linda, 7/21/2016 2:03 PM
Xrefs: 20160668-PDVP-TB, 20160668-PS-RTTP

GRAPHIC SCALE

0 25 50 100

1 inch = 50 feet

SITE DATA

PROPOSED ZONING PUD-R	629,050 SQ FT
GROSS AREA	±14.4 AC
PROPOSED R/W AREA (DEMOREST ROAD)	± 0.98 AC
NUMBER OF BUILDINGS	57
56 (DETACHED)	56 UNITS
1 CLUBHOUSE	1 UNIT
GROSS DENSITY	±3.88 DU/AC
LOT COVERAGE (BUILDING FOOTPRINT INCLUDING PORCH & PATIO PLUS ESTIMATE OF 5,000 SF FOR CLUBHOUSE)	23%

PRELIMINARY

NOT TO BE USED FOR CONSTRUCTION

PLAN SET DATE
JULY 26, 2016

REVISIONS

MARK	DATE	DESCRIPTION

HOMEWOOD CORPORATION
2700 E. Dublin-Granville Road, Suite 300
Columbus, Ohio 43231

CITY OF GROVE CITY, FRANKLIN COUNTY, OHIO
PRELIMINARY DEVELOPMENT PLAN
FOR

WOODSIDE AT HOLTON RUN

SITE PLAN

EMH&T
Evans, Mechwart, Hambleton & Tilton, Inc.
Engineers • Surveyors • Planners • Scientists
5500 New Albany Road, Columbus, OH 43054
Phone: 614.775.4500 Toll Free: 888.775.3648
emht.com

DATE
JULY 26, 2016

SCALE
Full Size: 1" = 50'
Half Size: 1" = 100'

JOB NO.
20160668

SHEET
2/8

\\cmhdata01\project01\20160668\Dwg\04Sheets\preliminary development\20160668-PDVP-02.dwg, Last Saved By: dflick, 7/26/2016 9:53 AM Last Printed By: Flick, Andrew, 7/26/2016 10:21
XR Xrefs: 20160668-PDVP-TB, 20160668-PS-REFR-F, 20160668-PS-REFR-N

J:\20160668\Dwg\04Sheets\Preliminary Development\20160668-PDVP-03-04.dwg, Last Saved By: ivanover, 7/21/2016 2:02 PM Last Printed By: Vanover, Linda, 7/21/2016 2:03 PM
Xrefs: 20160668-SWD-TB, 20160668-XS-BFFP, 20160668-XS-BFFP-N

Holton Run Section 2

Edgarton Drive

Omaha Court

Mayfair Drive

Demorest Road

Private Street "A"

Private Street "B"

Private Street "C"

Clubhouse Area

Tree Preservation Area

Mayfair Park

Clybrooke Crossing Section 5

Future Development

City of Grove City
Jackson Township

R-1

Bldg 1 Bldg 2 Bldg 3 Bldg 4 Bldg 5 Bldg 6 Bldg 7 Bldg 8 Bldg 9 Bldg 10 Bldg 11 Bldg 12 Bldg 13 Bldg 14 Bldg 15 Bldg 16 Bldg 17 Bldg 18 Bldg 19 Bldg 20 Bldg 21 Bldg 22 Bldg 23 Bldg 24 Bldg 25 Bldg 26 Bldg 27 Bldg 28 Bldg 29 Bldg 30 Bldg 31 Bldg 32 Bldg 33 Bldg 34 Bldg 35 Bldg 36 Bldg 37 Bldg 38 Bldg 39 Bldg 40 Bldg 41 Bldg 42 Bldg 43 Bldg 44 Bldg 45 Bldg 46 Bldg 47 Bldg 48 Bldg 49 Bldg 50 Bldg 51 Bldg 52 Bldg 53 Bldg 54 Bldg 55

N87°18'21"W 227.20'
S87°18'21"E 139.16'
S02°41'39"W 15.00'
Δ=90°00'00" R=180.00' T=180.00' L=282.74
Δ=50°30'05" R=420.00' T=198.09' L=370.19
S42°53'08"E 150.00'
S31°36'09"W 188.06'
S41°45'34"W 80.45'
S47°07'32"W 103.00'
Δ=26°00'00" R=465.00' T=107.35' L=211.01
Δ=21°53'15" R=935.00' T=180.79' L=357.18
N79°48'14"E 128.45'
S87°04'44"E 256.79'
N47°20'44"E 146.95'

25' Setback
40' Waterline Esmt
Ex 20' Easement
Ex 8' Bike Path (To Remain)
Prop Sanitary Easement
5' Concrete Walk w/ 3' Tree Lawn (Typ)
Ex 4" FM (Abandoned)
Ex 10' FM Esmt (To Be Vacated)
Prop Mail Area
Prop 4' Walk
Prop 8' Bikepath
Ex ⊄ Ditch (To Be Removed)
Prop Storm Easement

Ex 8" San
Ex 12" San
Ex 15" San
Ex 18" San
Ex 8" Stm
Ex 12" Stm
Ex 15" Stm
Ex 18" Stm
Ex 12" WL
Ex 8" WL
Prop Stm
Prop San
Prop Wat
Prop 12" Wat

MATCHLINE - SEE SHEET 4

GRAPHIC SCALE
0 25 50 100
1 inch = 50 feet

REVISIONS

MARK	DATE	DESCRIPTION

HOMEWOOD CORPORATION
2700 E. Dublin-Granville Road, Suite 300
Columbus, Ohio 43231

CITY OF GROVE CITY, FRANKLIN COUNTY, OHIO
PRELIMINARY DEVELOPMENT PLAN
FOR

WOODSIDE AT HOLTON RUN

UTILITY PLAN

EMHT
Evans, Mechwart, Hambleton & Tilton, Inc.
Engineers • Surveyors • Planners • Scientists
5500 New Albany Road, Columbus, OH 43054
Phone 614/775-4500 Toll Free 888/775-3648
emht.com

DATE
JULY 26, 2016

SCALE
Full Size: 1" = 50'
Half Size: 1" = 100'

JOB NO.
20160668

SHEET
3/8

PRELIMINARY
NOT TO BE USED FOR CONSTRUCTION

PLAN SET DATE
JULY 26, 2016

GRAPHIC SCALE

0 25 50 100

1 inch = 50 feet

MATCHLINE - SEE SHEET 3

Belgreen Drive

Ex 12" Stm

Ex 8" WL

Future Road

Claybrooke Crossing Section 5

Ex 12" Stm

Ex 15" Stm

Ex 18" Stm

Ex 10' FM Esmt (To Be Vacated)

Ex 4" FM (Abandoned)

Demorest Road

Ex 8" WL

Ex 27" Stm

Ex 12" Stm

Claybrooke Crossing Section 6

Ex Sanitary Easement

Ex 8" Stm

Prop San

Ex ℄ Ditch

Future Development

Prop Sanitary Easement

Future Road

Future Demorest Road

Prop Storm

Prop 12" Mid Wtr Main

Prop ℄ Ditch

Ex ℄ Ditch (To Be Removed)

Prop Storm Easement

Ex Basin NP=848.0

Future Road

Future Development

Southern Grove Estates

Chancellor Drive

Eastern Court

REVISIONS

MARK	DATE	DESCRIPTION

HOMEWOOD CORPORATION
2700 E. Dublin-Granville Road, Suite 300
Columbus, Ohio 43231

CITY OF GROVE CITY, FRANKLIN COUNTY, OHIO
PRELIMINARY DEVELOPMENT PLAN
FOR

WOODSIDE AT HOLTON RUN

UTILITY PLAN

EMHT
Evans, Mechwart, Hambleton & Tilton, Inc.
Engineers • Surveyors • Planners • Scientists
5500 New Albany Road, Columbus, OH 43054
Phone: 614.775.4500 Toll free: 888.775.3648
emht.com

DATE
JULY 26, 2016

SCALE
Full Size: 1" = 50'
Half Size: 1" = 100'

JOB NO.
20160668

SHEET
4/8

PRELIMINARY
NOT TO BE USED FOR CONSTRUCTION

PLAN SET DATE
JULY 26, 2016

J:\20160668\Dwg\04Sheets\Preliminary Development\20160668-PDVP-03-04.dwg, Last Saved By: Ivanover, 7/21/2016 2:02 PM Last Printed By: Ivanover, Linda, 7/21/2016 2:03 PM
Xrefs: 20160668-DTVP-TB 20160668-PS-BFFP 20160668-PS-BFFP-F 20160668-PS-BFFP-N

GRAPHIC SCALE

0 25 50 100

1 inch = 50 feet

OPEN SPACE PROVIDED

TREE PRESERVATION AREA	± 3.10 Ac.
CLUBHOUSE AREA	± 0.34 Ac.
TOTAL OPEN SPACE PROVIDED	±3.44 Ac.

LEGEND

- OPEN SPACE
- COMMON OPEN SPACE (NOT INCLUDED IN OPEN SPACE PROVIDED)
- PROPOSED 5' SIDEWALK
- EXISTING 5' SIDEWALK
- EXISTING 8' BIKE PATH

PRELIMINARY
NOT TO BE USED FOR CONSTRUCTION

PLAN SET DATE
JULY 26, 2016

REVISIONS

MARK	DATE	DESCRIPTION

HOMEWOOD CORPORATION
2700 E. Dublin-Granville Road, Suite 300
Columbus, Ohio 43231

CITY OF GROVE CITY, FRANKLIN COUNTY, OHIO
PRELIMINARY DEVELOPMENT PLAN
FOR

WOODSIDE AT HOLTON RUN
OPEN SPACE & PEDESTRIAN CONNECTIVITY PLAN

EMH&T
Engineers, Architects, Surveyors, Planners
Evans, Mechwart, Hambleton & Tilton, Inc.
5500 New Albany Road, Columbus, OH 43054
Phone: 614.775.4500 Toll Free: 888.775.3648
emht.com

DATE
JULY 26, 2016

SCALE
Full Size: 1" = 50'
Half Size: 1" = 100'

JOB NO.
20160668

SHEET
5/8

I:\cmhdata01\project\2016\20160668\Civil\Sheets\preliminary development\20160668-PDVP-TB.dwg, Last Saved by: brian, Plotted on: Tuesday, July 26, 2016 - 3:47pm
M:\M_Xrefs: 20160668-PDVP-TB_20160668-CS-REFR-E_20160668-CS-REFR-N

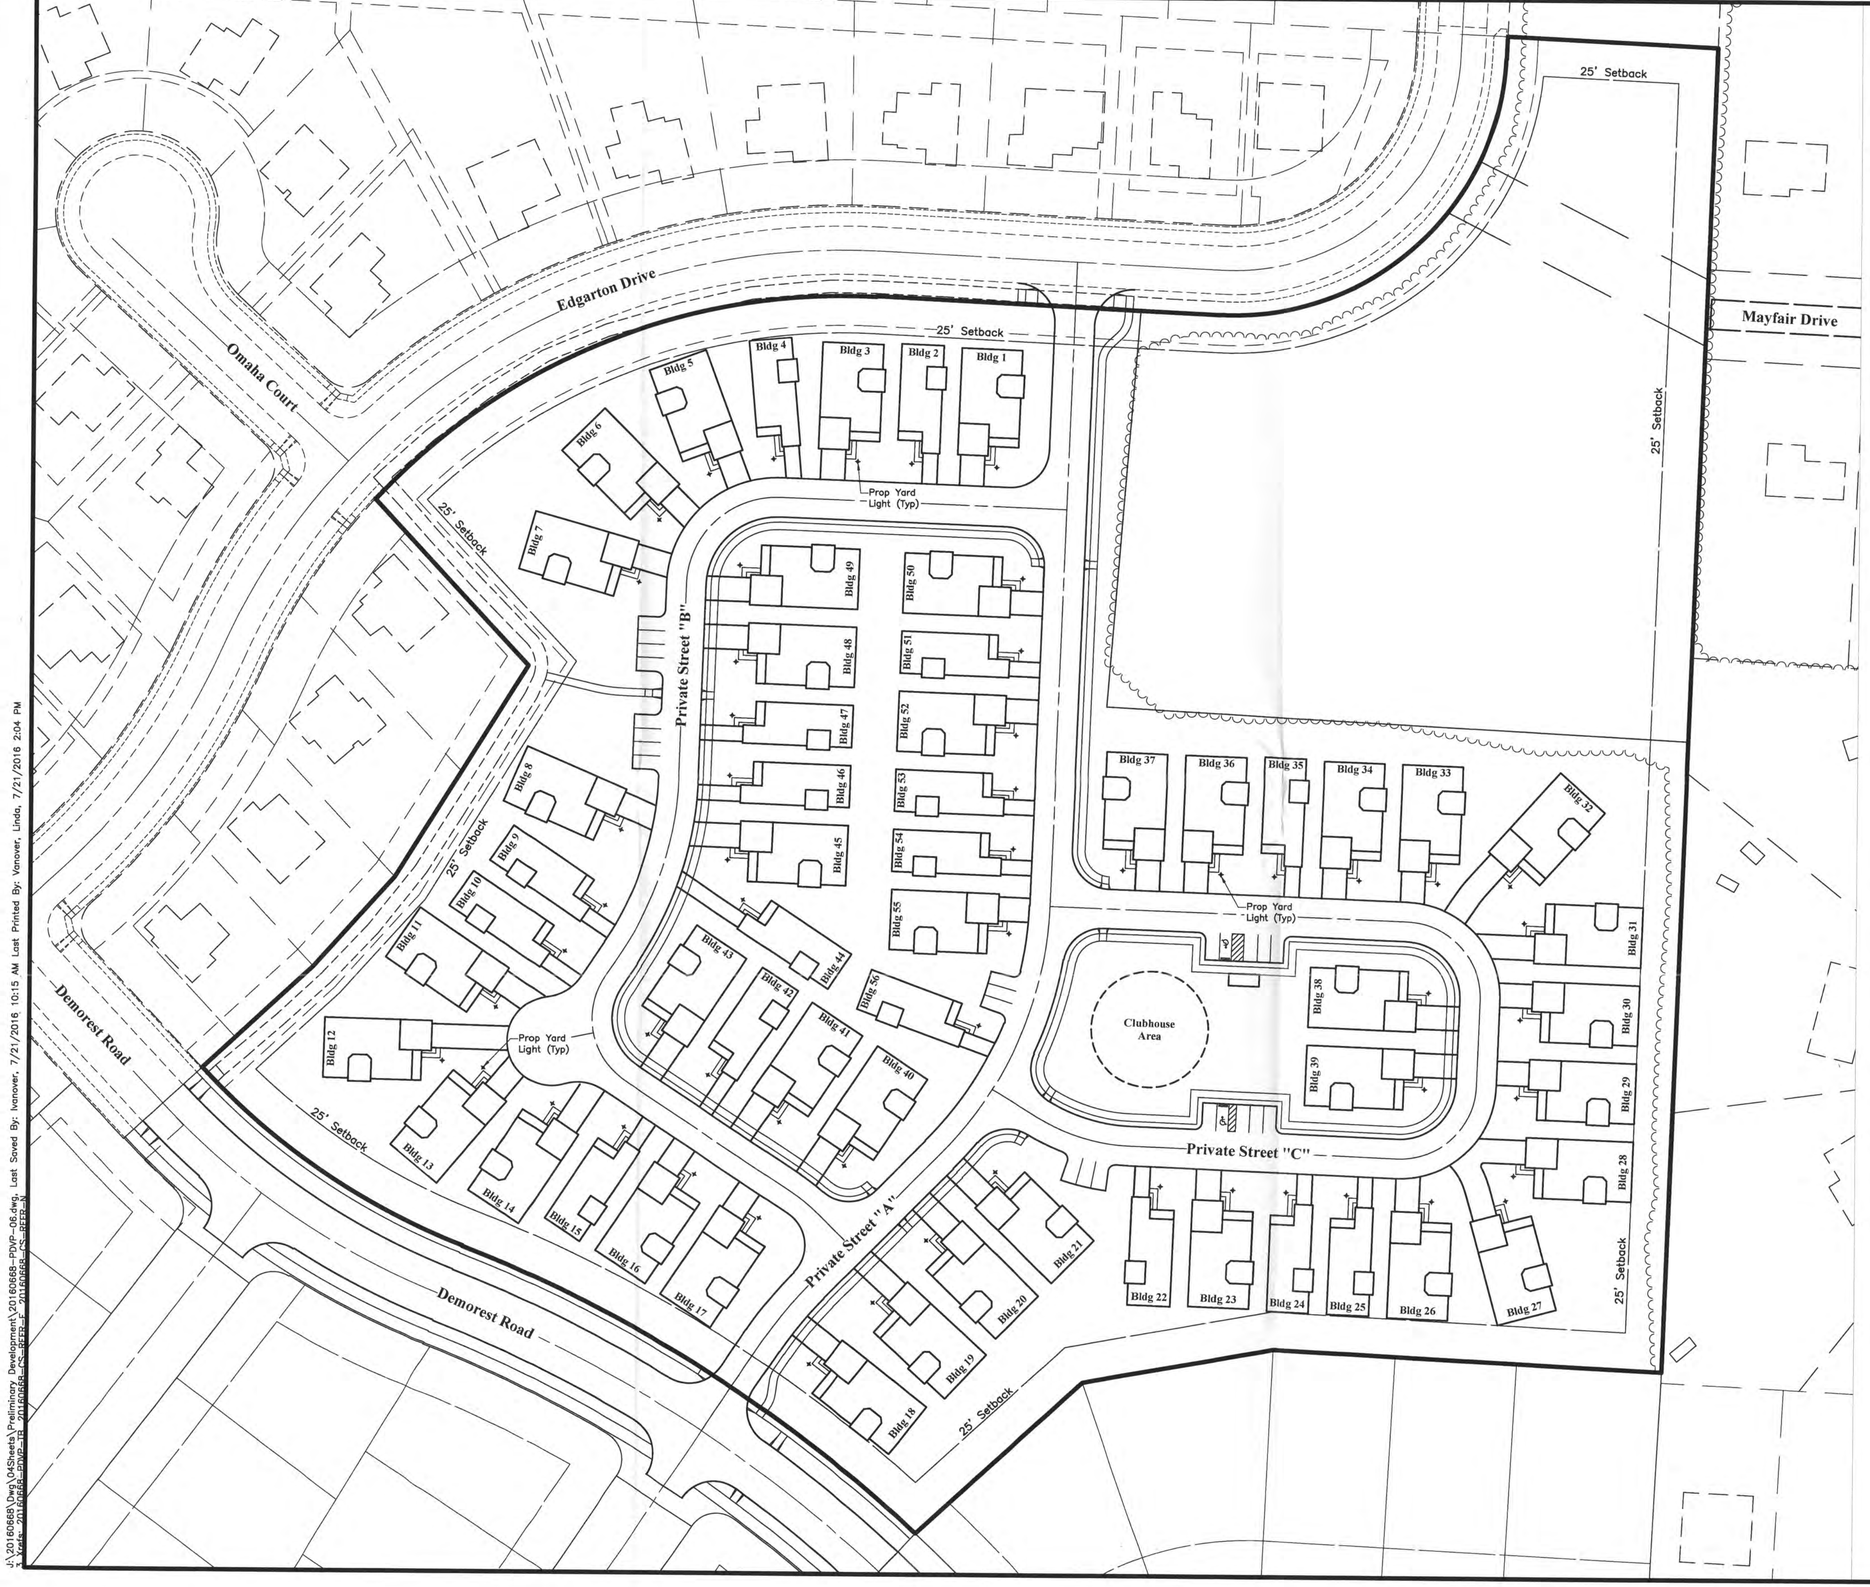

GRAPHIC SCALE

0 25 50 100

1 inch = 50 feet

24" Height by 9" Width
Takes 3-60Watt Candelabra lamps

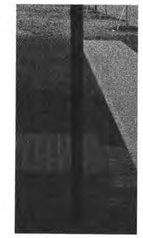

Lamp post is 7Foot Tall
Suggested Burial Depth 18"

Finish: Black

Yard Light Fixture
No Scale

PRELIMINARY
NOT TO BE USED FOR CONSTRUCTION

PLAN SET DATE
JULY 26, 2016

REVISIONS

MARK	DATE	DESCRIPTION

HOMEWOOD CORPORATION
2700 E. Dublin-Granville Road, Suite 300
Columbus, Ohio 43231

CITY OF GROVE CITY, FRANKLIN COUNTY, OHIO
PRELIMINARY DEVELOPMENT PLAN
FOR

WOODSIDE AT HOLTON RUN

LIGHTING PLAN

EMHT
Evans, Mechwart, Hambleton & Tilton, Inc.
Engineers • Surveyors • Planners • Scientists
5500 New Albany Road, Columbus, OH 43054
Phone: (614) 775-4500 Fax Number: 866 775 5646
emht.com

DATE
JULY 26, 2016

SCALE
Full Size: 1" = 50'
Half Size: 1" = 100'

JOB NO.
20160668

SHEET
6/8

J:\20160668\Dwg\04Sheets\Preliminary Development\20160668-PDVP-06.dwg, Last Saved By: Ivanover, 7/21/2016 10:15 AM Last Printed By: Ivanover, Linda, 7/21/2016 2:04 PM

PLANT LEGEND

- DECIDUOUS TREES
- EVERGREEN TREES
- ORNAMENTAL TREES
- STREET TREE

GRAPHIC SCALE

0 25 50 100

1 inch = 50 feet

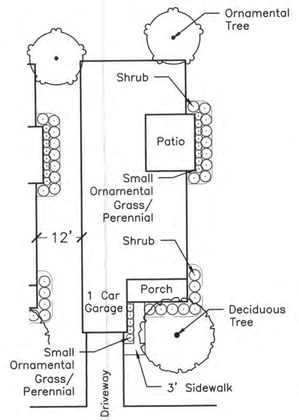

Typical Unit A Landscape
Scale: 1" = 20'

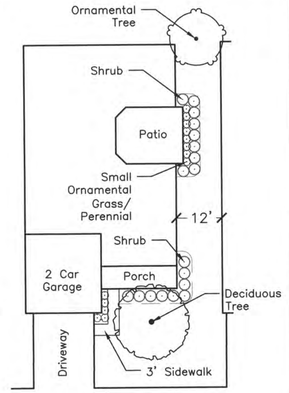

Typical Unit B Landscape
Scale: 1" = 20'

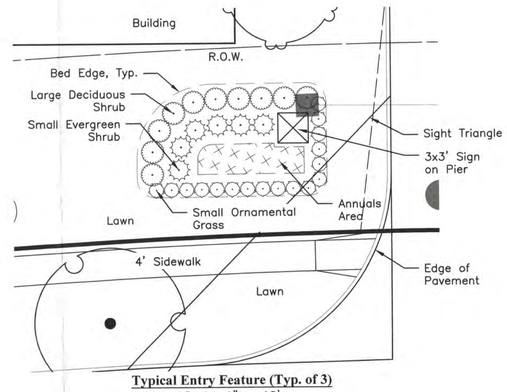

Typical Entry Feature (Typ. of 3)
Scale: 1" = 10'

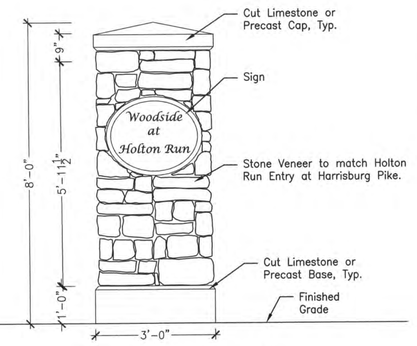

Entry Sign on Pier (Typ. of 3)
Scale: 1" = 2'

PRELIMINARY
NOT TO BE USED FOR CONSTRUCTION

PLAN SET DATE
JULY 26, 2016

REVISIONS

MARK	DATE	DESCRIPTION

HOMEWOOD CORPORATION
2700 E. Dublin-Granville Road, Suite 300
Columbus, Ohio 43231

CITY OF GROVE CITY, FRANKLIN COUNTY, OHIO
PRELIMINARY DEVELOPMENT PLAN
FOR

WOODSIDE AT HOLTON RUN

LANDSCAPE PLAN

EMH&T
Evans, Mechwart, Hambleton & Tilton, Inc.
Engineers • Surveyors • Planners • Scientists
5500 New Albany Road, Columbus, OH 43054
Phone: 614.775.4500 Toll free: 888.775.3648
emht.com

DATE
JULY 26, 2016

SCALE
Full Size: 1" = 50'
Half Size: 1" = 100'

JOB NO.
20160668

SHEET
7/8

\\cmhdata01\project01\20160668\Dwg\04Sheets\preliminary development\20160668-PDVP-07.dwg, Last Saved By: dflick, 7/26/2016 9:46 AM Last Printed By: Flick, Andrew, 7/26/2016 9:46 AM
Xrefs: 20160668-PDVP-TR 20160668-CS-REFR-F 20160668-CS-REFR-N

Tree Survey				
Tree Number	Size	Species	Condition	Note
1	5	Japanese Maple	Good	
2	4	Colorado Spruce	Good	Off Property
3	3	Black Walnut	Good	
4	4	Silver Maple	Good	
5	4	Colorado Spruce	Fair	Off Property
6	4	Sugar Maple	Good	Off Property
7	3	American Elm	Good	
8	14	Shagbark Hickory	Good	
9	3	American Elm	Good	Off Property
10	3	Red Oak	Good	
11	3	Eastern White Pine	Good	
12	3	Pignut Hickory	Good	
13	4	Pignut Hickory	Good	
14	5	Green Ash	Poor	Off Property
1256	7	Pignut Hickory	Good	
1257	8	Green Ash	Dead	Off Property
1258	16	Pin Oak	Good	Off Property
1259	17	Pin Oak	Good	Off Property
1260	11	Pin Oak	Good	Off Property
1261	9	American Elm	Good	
1262	18	Shagbark Hickory	Good	
1263	9	American Elm	Good	Off Property
1264	7	Red Oak	Good	
1265	6	Black Walnut	Good	
1266	7	Colorado Spruce	Good	
1267	6	Colorado Spruce	Good	
1268	10	Black Walnut	Good	
1269	9	Silver Maple	Good	
1270	36	Osage Orange	Poor	Off Property
1271	18	Pin Oak	Good	
1272	11	Silver Maple	Good	
1273	14	Osage Orange	Fair	Off Property
1274	14	Eastern White Pine	Good	Off Property
1275	16	Eastern White Pine	Good	Off Property
1276	12	Eastern White Pine	Good	Off Property
1277	18	Eastern White Pine	Good	
1278	9	Colorado Spruce	Good	Off Property
1279	8	Colorado Spruce	Fair	
1280	8	Colorado Spruce	Good	Off Property
1281	12+16	Osage Orange	Good	Off Property
1282	10	Hackberry	Good	Off Property
1283	9	Eastern Cottonwood	Good	
10007	45	Swamp White Oak	Good	
10011	30			Tree Preservation Area
10013	20		Dead	Tree Preservation Area
10014	20			Tree Preservation Area
10015	10			Tree Preservation Area
10016	6			Tree Preservation Area
10018	20			Tree Preservation Area
10019	18			Tree Preservation Area
10020	6			Tree Preservation Area
10021	6			Tree Preservation Area
10023	6			Tree Preservation Area
10024	7			Tree Preservation Area
10025	7			Tree Preservation Area
10026	9			Tree Preservation Area
10028	6			Tree Preservation Area
10029	10			Tree Preservation Area
10030	8			Tree Preservation Area
10031	8			Tree Preservation Area
10032	10			Tree Preservation Area
10033	10			Tree Preservation Area
10034	10			Tree Preservation Area
10035	20		Dead	Tree Preservation Area
10036	20			Tree Preservation Area
10037	20			Tree Preservation Area
10039	6			Tree Preservation Area
10040	6			Tree Preservation Area
10041	8			Tree Preservation Area
10042	6			Tree Preservation Area
10043	6			Tree Preservation Area
10044	8			Tree Preservation Area
10047	30			Tree Preservation Area
10048	6			Tree Preservation Area
10049	40			Tree Preservation Area
10051	7			Tree Preservation Area
10052	19			Tree Preservation Area
10062	8			Tree Preservation Area
10063	8			Tree Preservation Area
10064	12			Tree Preservation Area
10067	9			Tree Preservation Area
10070	18			Tree Preservation Area
10071	18			Tree Preservation Area
10072	6			Tree Preservation Area
10073	6			Tree Preservation Area
10074	6			Tree Preservation Area
10075	20			Tree Preservation Area
10079	8			Tree Preservation Area
10081	12			Tree Preservation Area
10082	10			Tree Preservation Area
10083	10			Tree Preservation Area
10084	8			Tree Preservation Area
10087	20			Tree Preservation Area
10088	36			Tree Preservation Area
10089	10			Tree Preservation Area
10090	30			Tree Preservation Area
10092	8			Tree Preservation Area
10095	8	Green Ash	Good	
10097	32			Off Property

GRAPHIC SCALE

0 25 50 100

1 inch = 50 feet

PRELIMINARY

NOT TO BE USED FOR CONSTRUCTION

PLAN SET DATE
JULY 26, 2016

REVISIONS

MARK	DATE	DESCRIPTION

HOMEWOOD CORPORATION
2700 E. Dublin-Granville Road, Suite 300
Columbus, Ohio 43231

CITY OF GROVE CITY, FRANKLIN COUNTY, OHIO
PRELIMINARY DEVELOPMENT PLAN
FOR

WOODSIDE AT HOLTON RUN

EXISTING TREE SURVEY

EMH&T
Evans, Mechwart, Hambleton & Tilton, Inc.
Engineers • Surveyors • Planners • Scientists
5500 New Albany Road, Columbus, OH 43054
Phone: 614.775.4500 Toll Free: 888.775.3648
emht.com

DATE
JULY 26, 2016

SCALE
Full Size: 1" = 50'
Half Size: 1" = 100'

JOB NO.
20160668

SHEET
8/8

J:\20160668\Dwg\04Sheets\Preliminary Development\20160668-PDVP-10.dwg, Last Saved By: Ivonover, 7/21/2016 10:15 AM Last Printed By: Vonover, Linda, 7/21/2016 2:04 PM

\\cmhdata01\project\20160668\Dwg\04Sheets\preliminary development\20160668 ILLUSTRATIVE SITE PLAN.dwg, Last Saved By: dflick, 7/26/2016 11:00 AM Last Printed By: Flick, Andrew,
7/27/2016 9:54 AM
3 Xrefs: 20160668-PDVP-TB, 20160668-CS-REFR-E, 20160668-CS-REFR-N

SITE DATA

PROPOSED ZONING PUD-R	629,050 SQ FT
GROSS AREA	±14.4 AC
PROPOSED R/W AREA (DEMOREST ROAD)	± 0.98 AC
NUMBER OF BUILDINGS	57
56 (DETACHED)	56 UNITS
1 CLUBHOUSE	1 UNIT
GROSS DENSITY	±3.88 DU/AC
LOT COVERAGE (BUILDING FOOTPRINT INCLUDING PORCH & PATIO PLUS ESTIMATE OF 5,000 SF FOR CLUBHOUSE)	23%

GRAPHIC SCALE

0 25 50 100

1 inch = 50 feet

REVISIONS

MARK	DATE	DESCRIPTION

HOMEWOOD CORPORATION
2700 E. Dublin-Granville Road, Suite 300
Columbus, Ohio 43231

CITY OF GROVE CITY, FRANKLIN COUNTY, OHIO
PRELIMINARY DEVELOPMENT PLAN
FOR

WOODSIDE AT HOLTON RUN

ILLUSTRATIVE SITE PLAN

EMH&T
Evans, Mechwart, Hambleton & Tilton, Inc.
Engineers • Surveyors • Planners • Scientists
5500 New Albany Road, Columbus, OH 43054
Phone: 614.775.4500 Toll Free: 888.775.3648
emht.com

DATE
JULY 26, 2016

SCALE
Full Size: 1" = 50'
Half Size: 1" = 100'

JOB NO.
20160668

SHEET
1/1