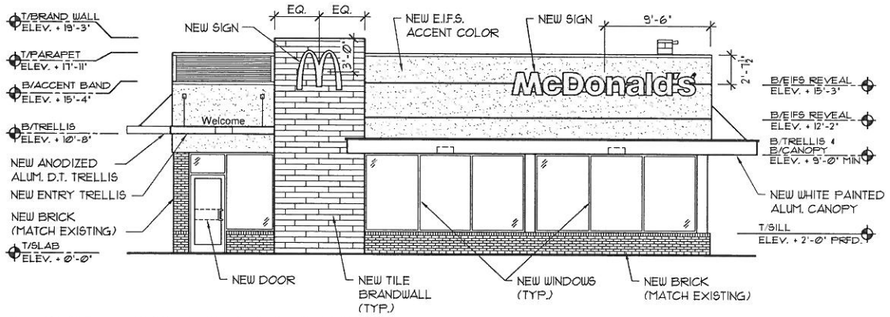

FRONT ELEVATION

SCALE: 1/8"=1'-0"

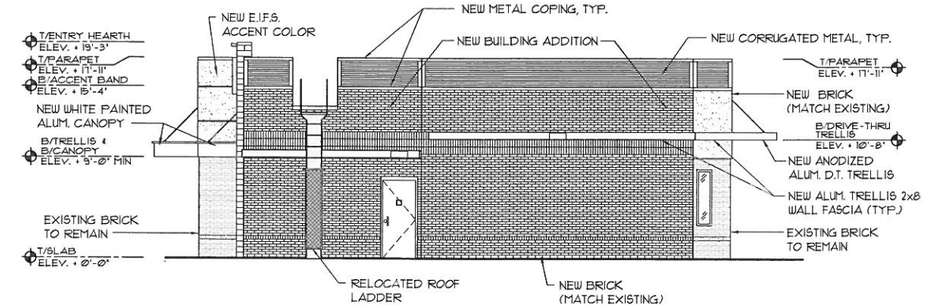

REAR ELEVATION

SCALE: 1/8"=1'-0"

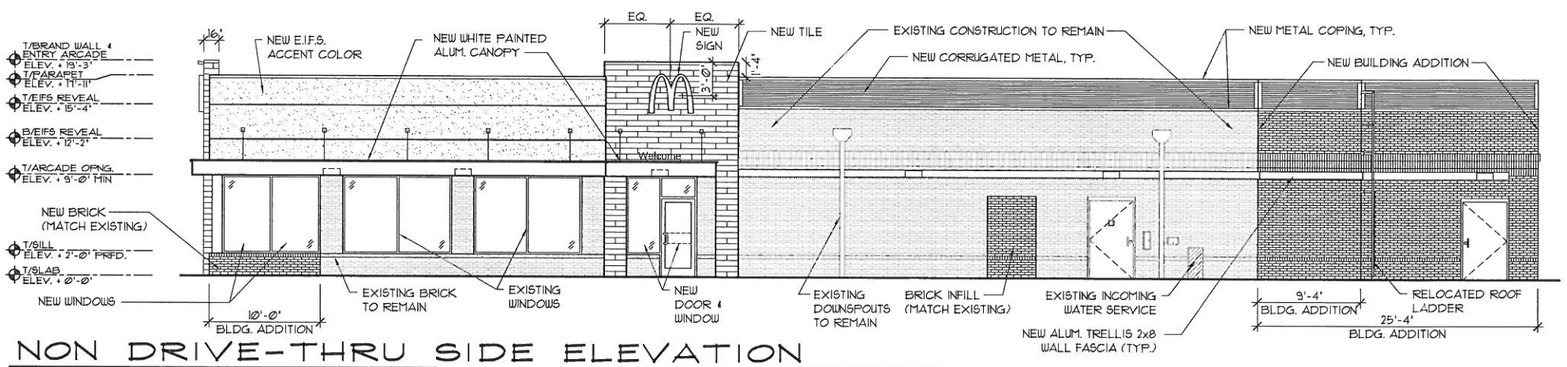

NON DRIVE-THRU SIDE ELEVATION

SCALE: 1/8"=1'-0"

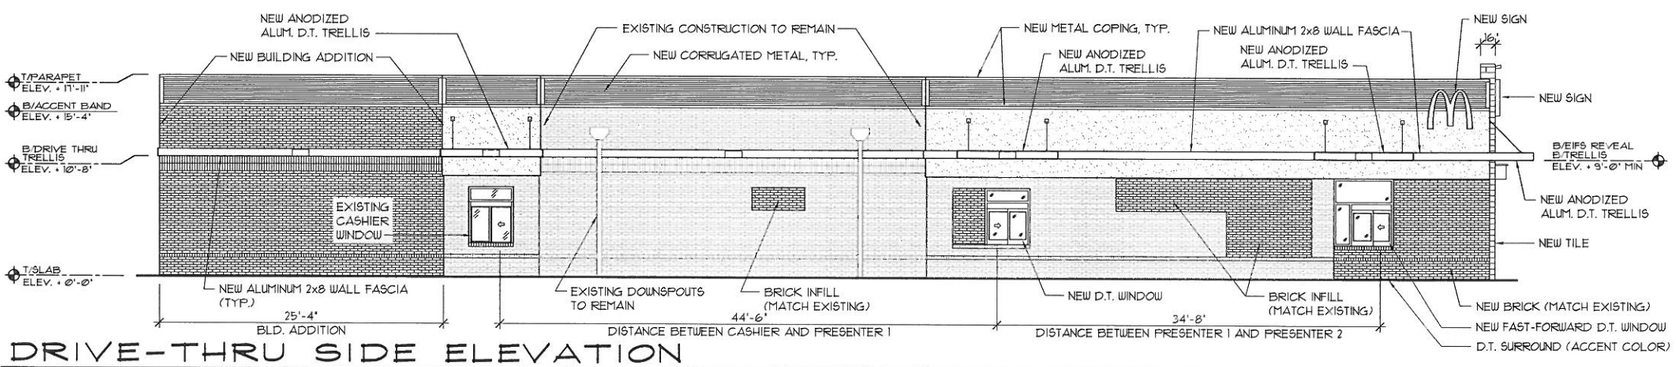

DRIVE-THRU SIDE ELEVATION

SCALE: 1/8"=1'-0"

MDM
McILVRIED, DiDIANO, & MOX, LLC
Site Planners • Engineers • Surveyors
8851 Kind Drive
Pittsburgh, PA 15237
Ph.: (724) 934-2810 fax: (724) 934-2811
mdmcadd@mdmllc.com
www.mdmllc.com

McDonald's

THESE PLANS AND SPECIFICATIONS ARE THE PROPERTY OF McDONALD'S CORPORATION AND SHALL NOT BE REPRODUCED WITHOUT THEIR WRITTEN PERMISSION.

OFFICE	PITTSBURGH REGION
ADDRESS	1000 OMEGA DRIVE PITTSBURGH, PA 15205

STREET ADDRESS:	WEST LONDON-GROVEPORT, GROVE CITY, OHIO 43123					McDONALD'S SITE ID#:	034-1529
DATE:	07-27-16	DRAWN BY:	DK	SCALE:	1/8" = 1'-0"	BLDG TYPE:	1560 WITH BAYS