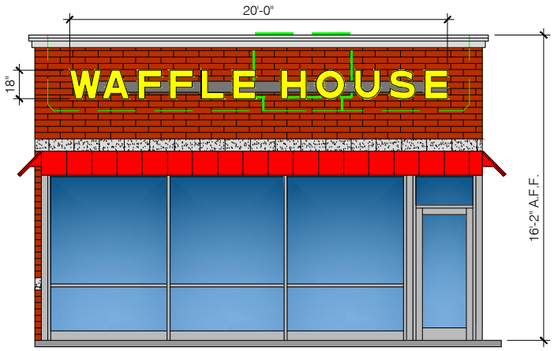

STRETCH END

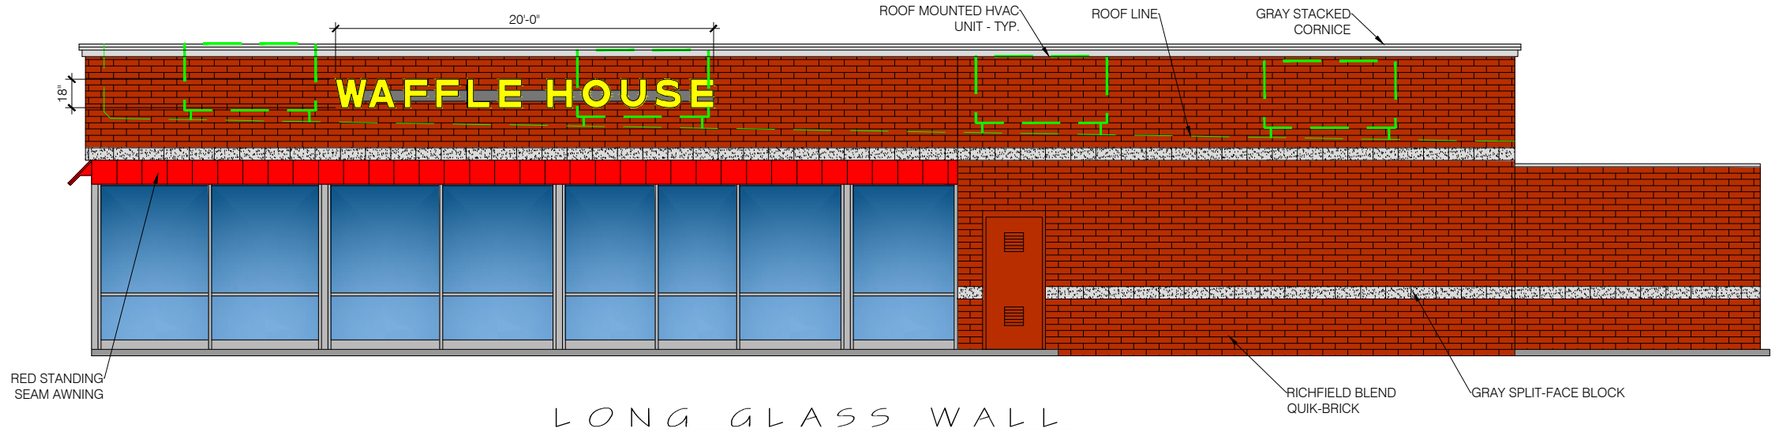

LONG GLASS WALL

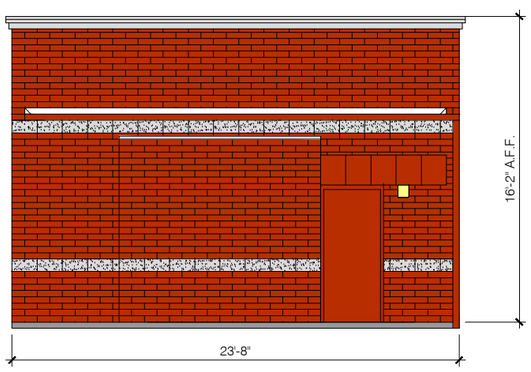

REAR

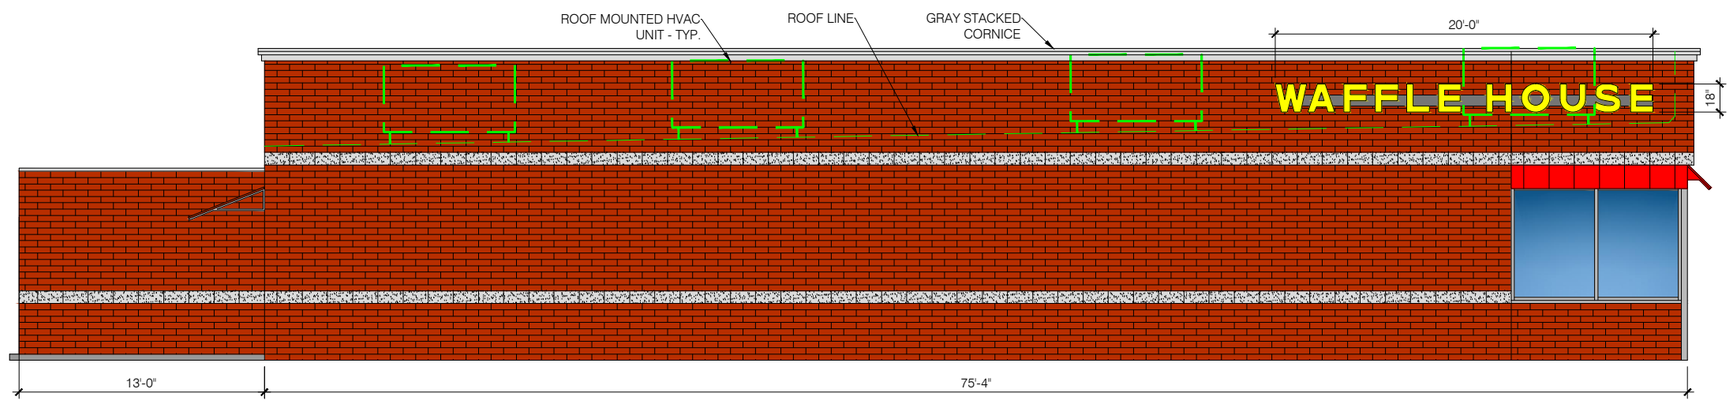

LONG BLOCK WALL

PROPOSED WAFFLE HOUSE

GROVE CITY, OH

LEFT HAND, MEDIUM PARAPET BUILDING
RED STANDING SEAM METAL AWNING
RICHFIELD BLEND QUIKBRIK
W/ GRAY SPLIT-FACE BLOCK ACCENT BANDS
SCALE: 1/8"=1'-0"

AUGUST 25, 2016