A / X — FRONT ELEVATION
SCALE: 3/16"=1'-0"

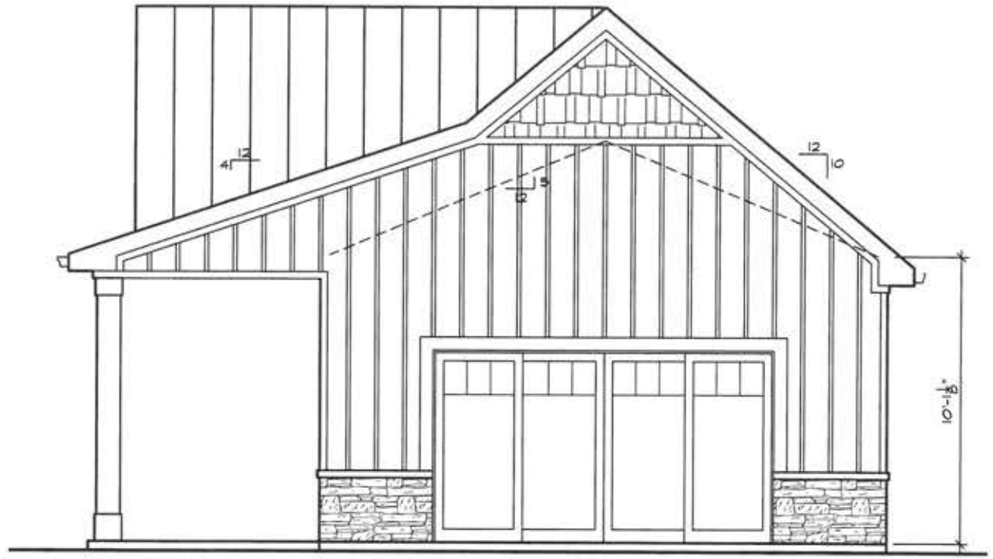


B / X — RIGHT SIDE ELEVATION
SCALE: 3/16"=1'-0"

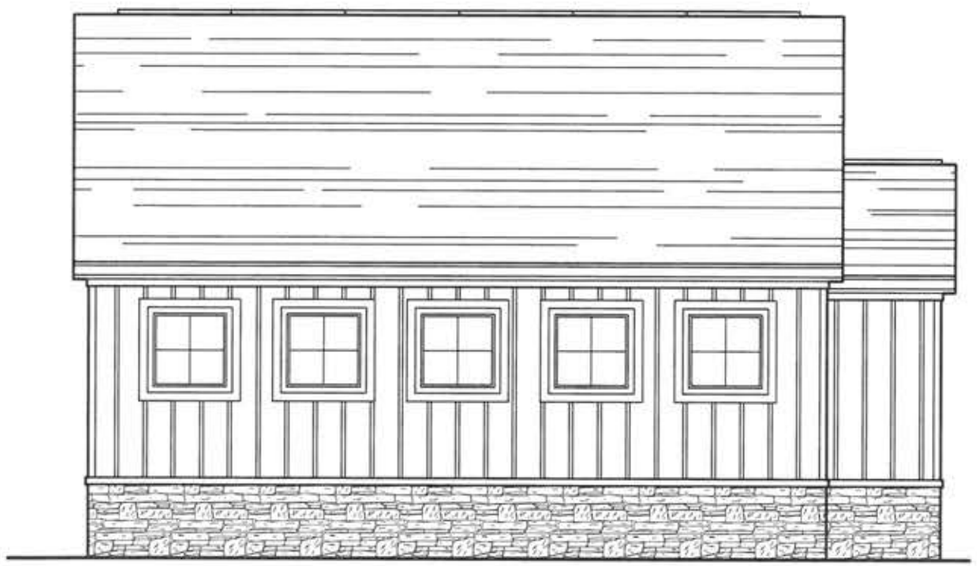

C / X — REAR ELEVATION
SCALE: 3/16"=1'-0"

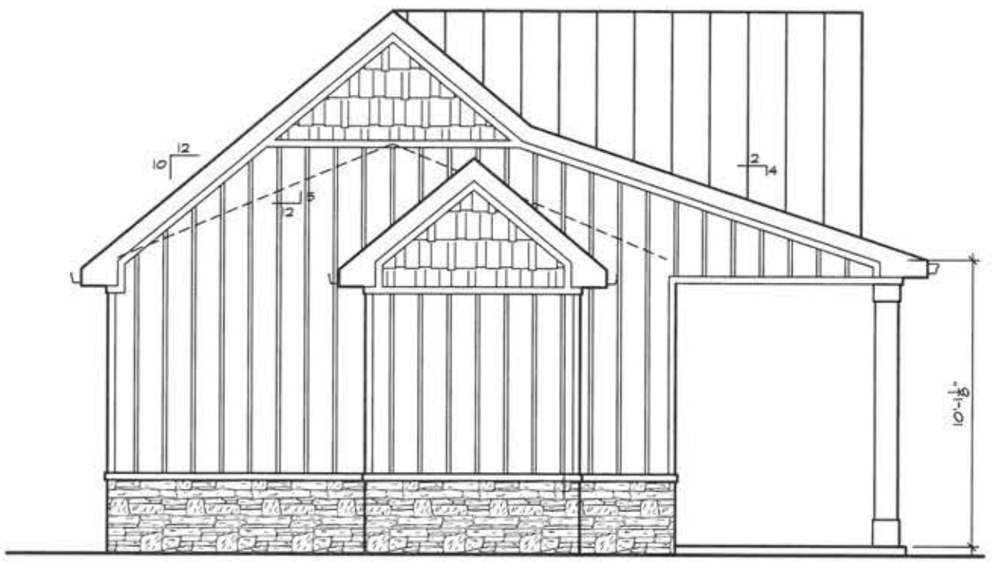


D / X — LEFT ELEVATION
SCALE: 3/16"=1'-0"

NOTE: FOOTPRINT MIRRORED ON SITE PLAN

**WOODSIDE AT HOLTON RUN CLUBHOUSE**
9/7/16

ELEVATIONS

"B" FRONT ELEVATION
SCALE: 3/16"=1'-0"

"C" FRONT ELEVATION
SCALE: 3/16"=1'-0"

ALTERNATE SIDE ELEVATION #1
SCALE: 3/16"=1'-0"

ALTERNATE SIDE ELEVATION #2
SCALE: 3/16"=1'-0"

COPYRIGHT OF:
N.C. SERVICES, LLC., 2016.
THESE PLANS AND THE STRUCTURES CONSTRUCTED THEREFROM ARE PROTECTED BY U.S. COPYRIGHT LAWS. UNAUTHORIZED COPYING OR REPRODUCTION OF PLANS OR STRUCTURES IS PROHIBITED.

REVISIONS:

# WOODSIDE AT HOLTON RUN
# HOME WITH TWO CAR GARAGE
# 9/7/16

DRAWINGS BY:
NORTHLAWN CONSTRUCTION SERVICES, INC

DRAWN BY:
NCS / VMS

ISSUED:
July, 2016

PLOTTED:
July 11th., 2016

MODEL:
EAGLE'S NEST
ELEV. "A"
1ST5

XXX

SHEET:
ALTERNATE ELEVATIONS

A4.2-A

FRONT ELEVATION
SCALE: 3/16"=1'-0"

REAR ELEVATION
SCALE: 3/16"=1'-0"

RIGHT SIDE ELEVATION
SCALE: 3/16"=1'-0"

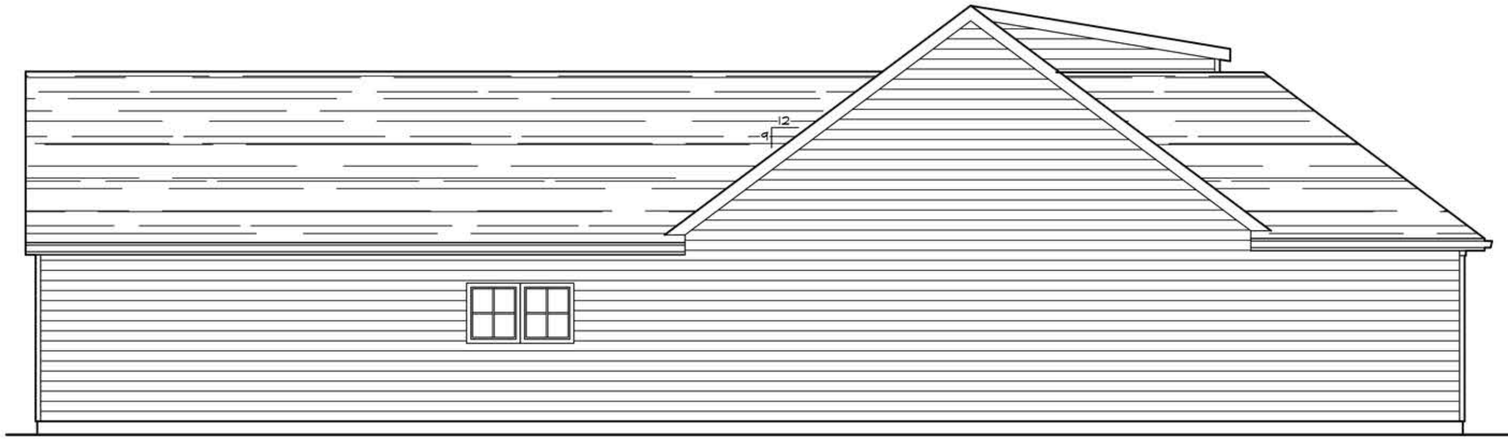

LEFT SIDE ELEVATION
SCALE: 3/16"=1'-0"

COPYRIGHT OF:
N.C. SERVICES, LLC., 2016.
THESE PLANS AND THE STRUCTURES CONSTRUCTED THEREFROM ARE PROTECTED BY U.S. COPYRIGHT LAWS. UNAUTHORIZED COPYING OR REPRODUCTION OF PLANS OR STRUCTURES IS PROHIBITED.

REVISIONS:

# WOODSIDE AT HOLTON RUN
# HOME WITH TWO CAR GARAGE
# 9/7/16

DRAWINGS BY:
NORTHLAWN CONSTRUCTION SERVICES, INC

DRAWN BY:
NCS / VMS
ISSUED:
Feb., 2016
PLOTTED:
Feb. 18th., 2016

MODEL:
EAGLE'S NEST
ELEV. "A"
1ST5
XXX

SHEET:
ELEVATIONS
XXX

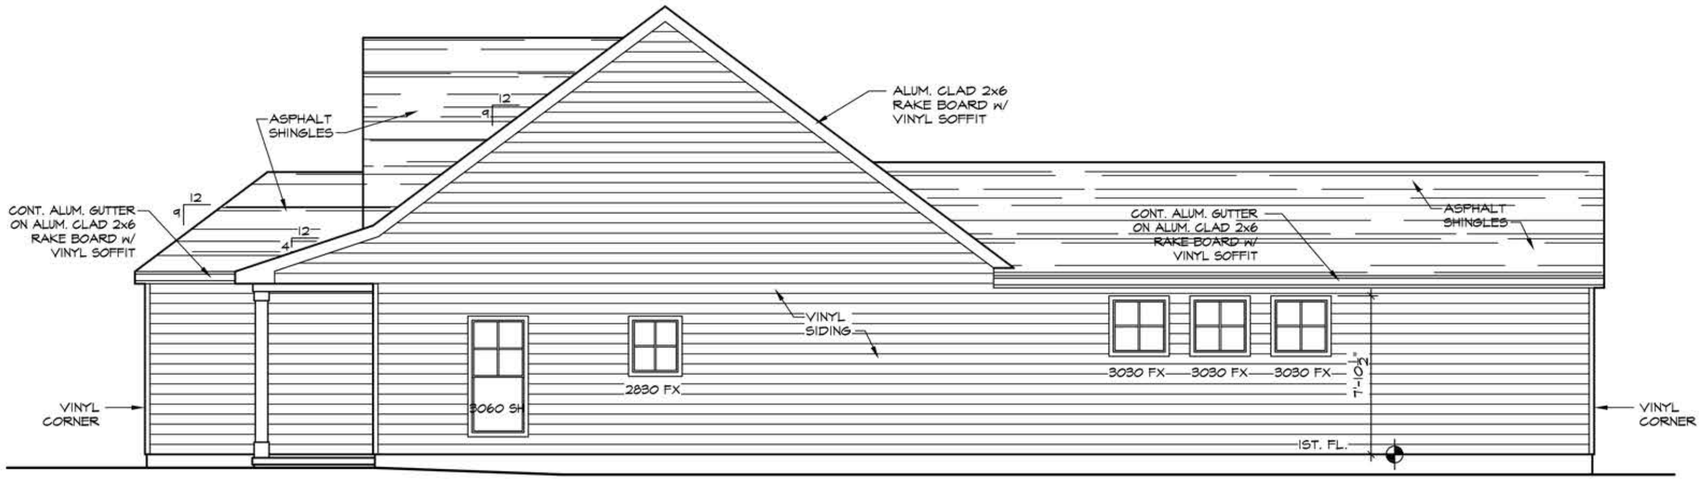


RIGHT SIDE ELEVATION
SCALE: 3/16"=1'-0"

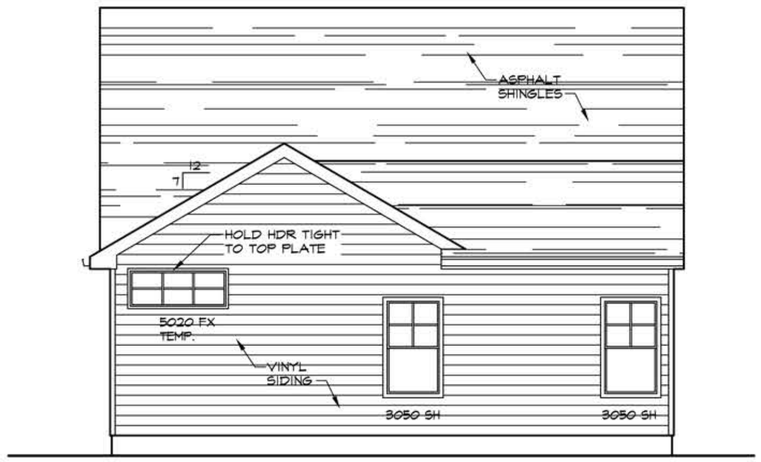


REAR ELEVATION
SCALE: 3/16"=1'-0"

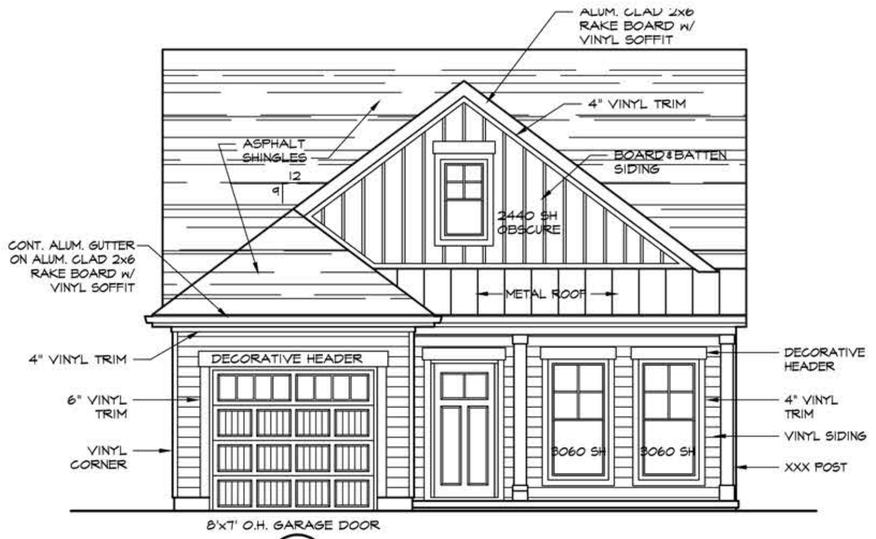


FRONT ELEVATION
SCALE: 3/16"=1'-0"

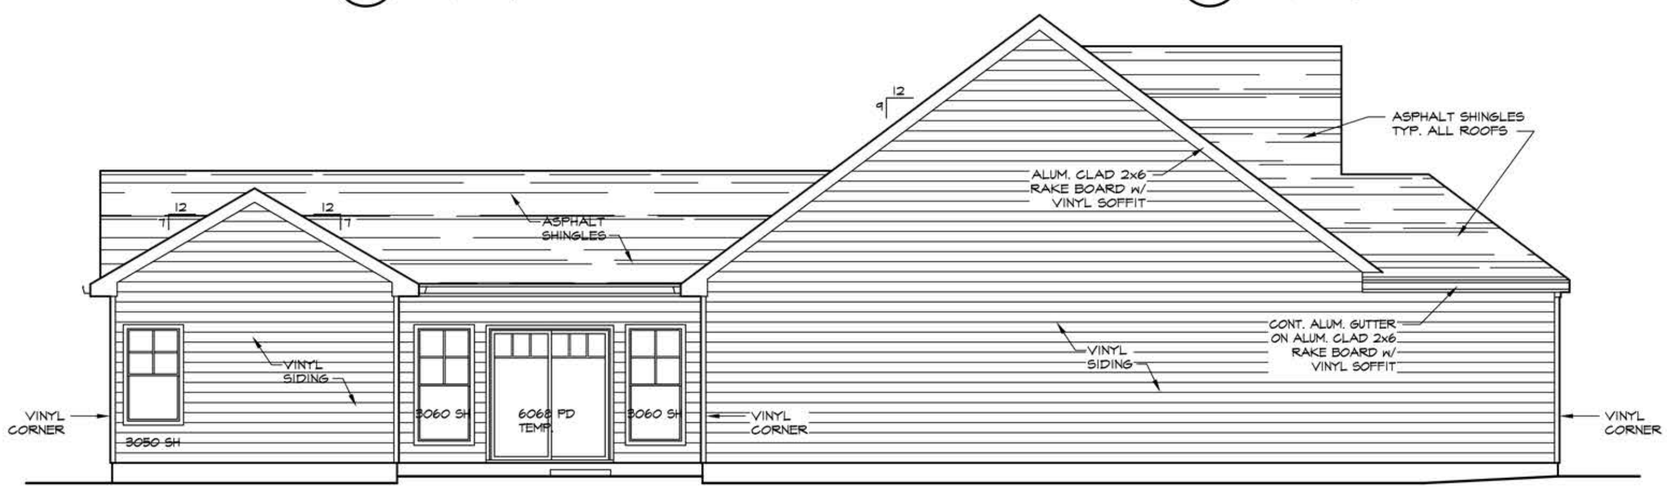


LEFT SIDE ELEVATION
SCALE: 3/16"=1'-0"

COPYRIGHT OF:
N.C. SERVICES, LLC., 2016.
THESE PLANS AND THE STRUCTURES
CONSTRUCTED THEREFROM ARE
PROTECTED BY U.S. COPYRIGHT LAWS.
UNAUTHORIZED COPYING OR REPRODUCTION
OF PLANS OR STRUCTURES IS PROHIBITED.

REVISIONS:

# WOODSIDE AT HOLTON RUN
# HOME WITH ONE CAR GARAGE
9/7/16

DRAWINGS BY:
NORTHLAWN
CONSTRUCTION
SERVICES, INC

DRAWN BY:
NCS / VMS
ISSUED:
Feb., 2016
PLOTTED:
Sept. 1st., 2016

MODEL:
HOMESTEAD
ELEV. "A"
1ST6

XXX

SHEET:
OPTIONAL
WOOD TRIM
ELEVATIONS

A4-A

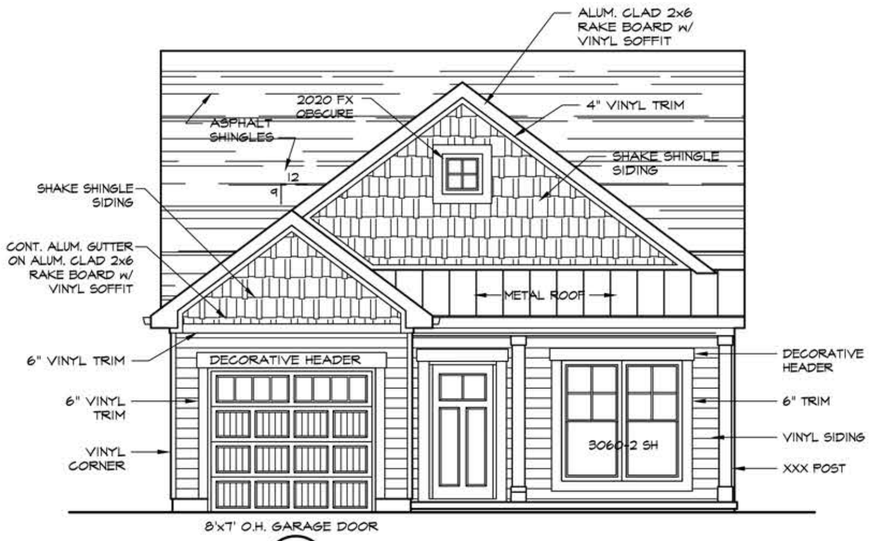


"B" FRONT ELEVATION
SCALE: 3/16"=1'-0"

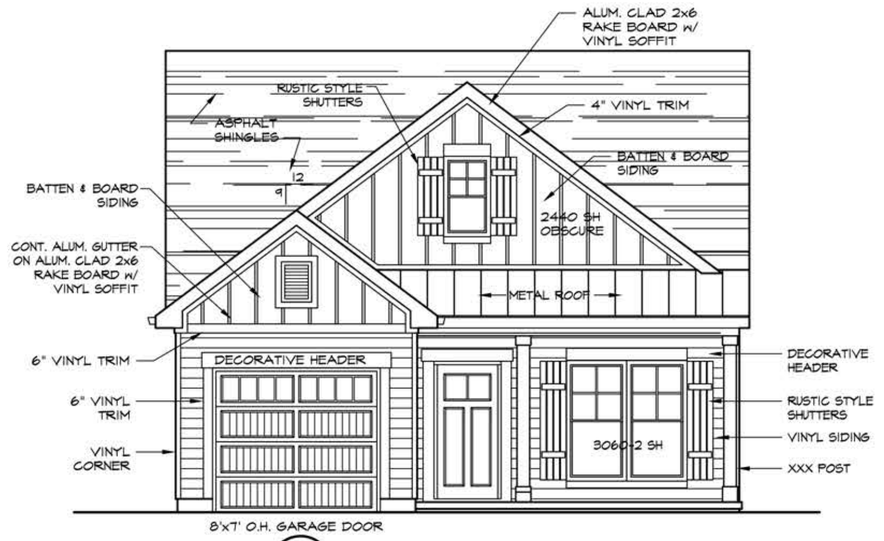


"C" FRONT ELEVATION
SCALE: 3/16"=1'-0"

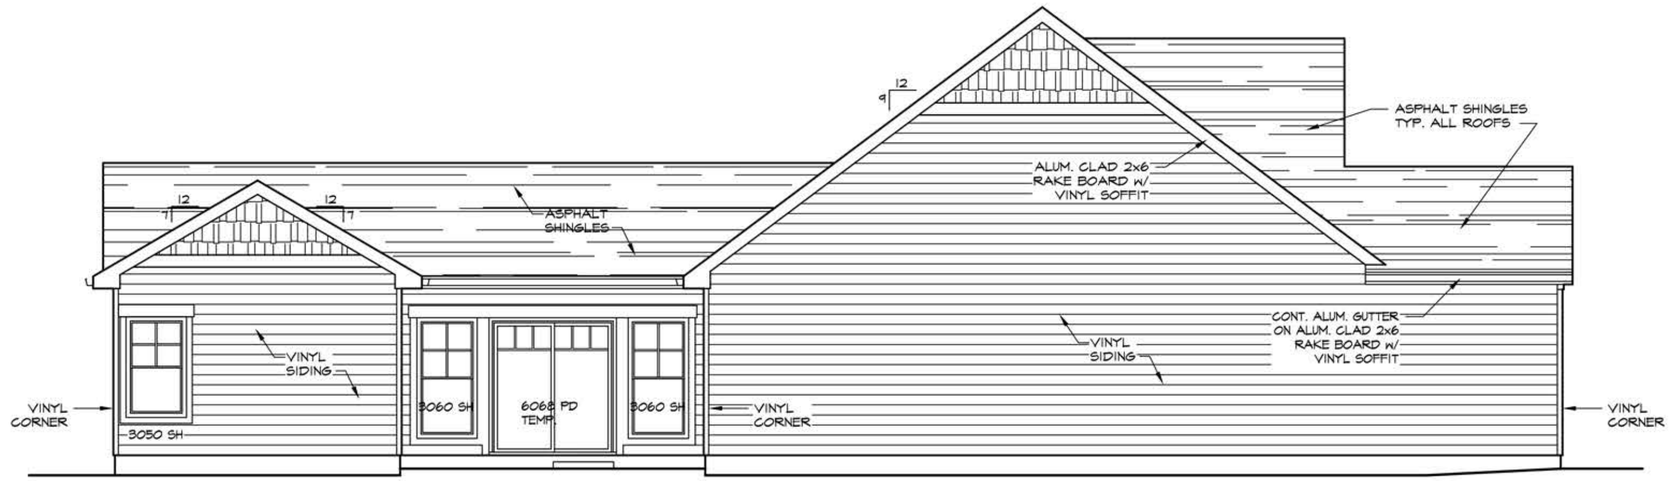


ALTERNATE SIDE ELEVATION #1
SCALE: 3/16"=1'-0"

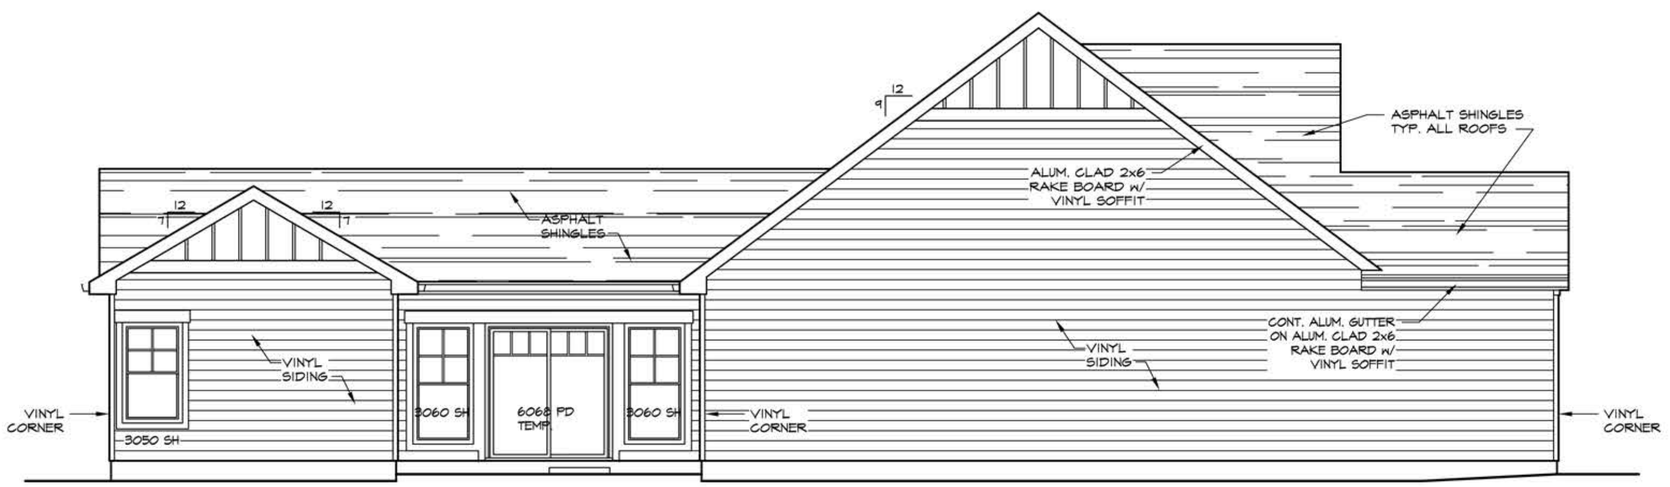


ALTERNATE SIDE ELEVATION #2
SCALE: 3/16"=1'-0"

COPYRIGHT OF:
N.C. SERVICES, LLC., 2016.
THESE PLANS AND THE STRUCTURES CONSTRUCTED THEREFROM ARE PROTECTED BY U.S. COPYRIGHT LAWS. UNAUTHORIZED COPYING OR REPRODUCTION OF PLANS OR STRUCTURES IS PROHIBITED.

REVISIONS:

# WOODSIDE AT HOLTON RUN
# HOME WITH ONE CAR GARAGE
9/7/16

DRAWINGS BY:
NORTHLAWN CONSTRUCTION SERVICES, INC

DRAWN BY:
NCS / VMS
ISSUED:
Feb., 2016
PLOTTED:
Sept. 1st., 2016

MODEL:
HOMESTEAD ELEV. "A"
1ST6
XXX

SHEET:
ALTERNATE ELEVATIONS
A4-A

A / X — FRONT ELEVATION
SCALE: 3/16"=1'-0"

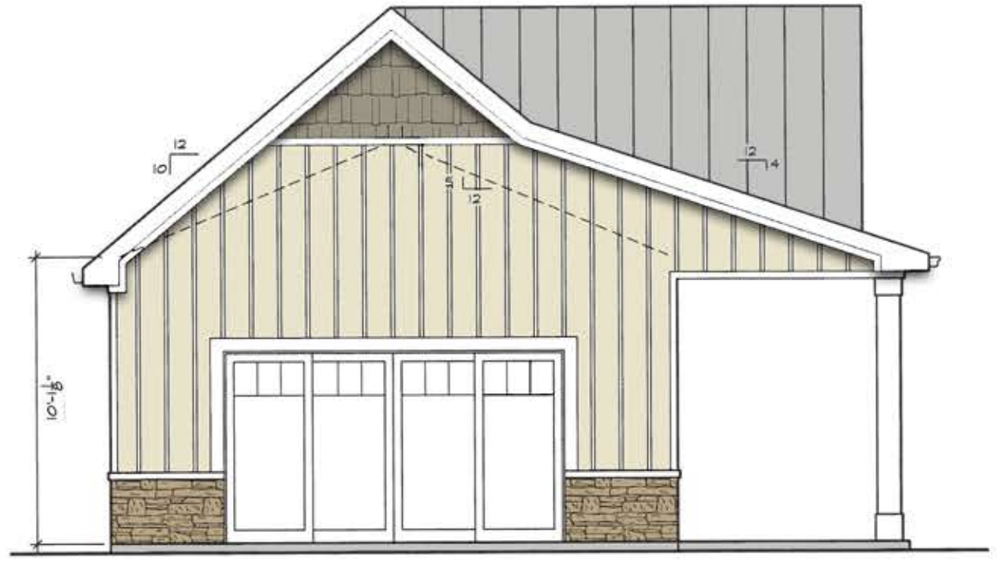


B / X — RIGHT SIDE ELEVATION
SCALE: 3/16"=1'-0"

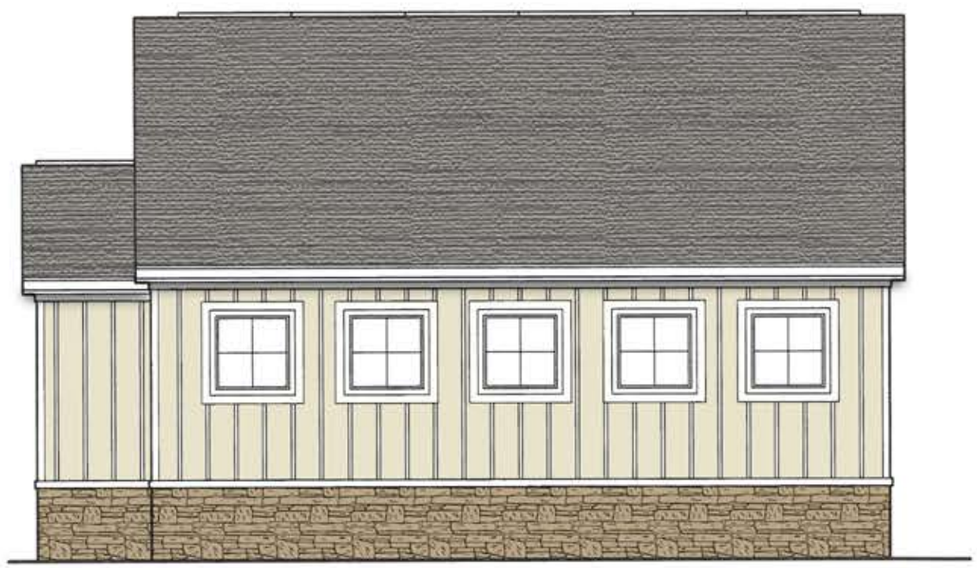

C / X — REAR ELEVATION
SCALE: 3/16"=1'-0"

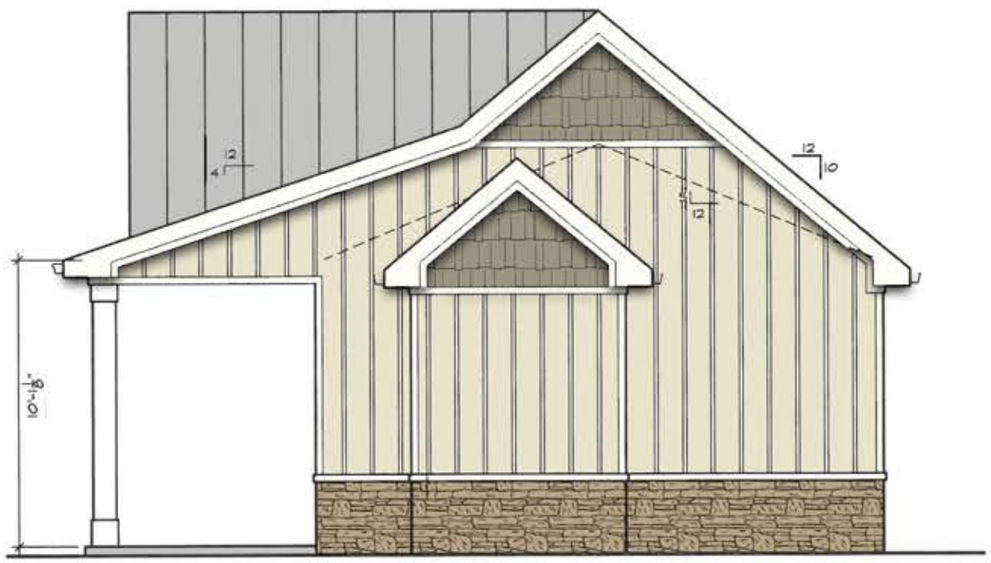


D / X — LEFT ELEVATION
SCALE: 3/16"=1'-0"

MODEL:
55+ CLUBHOUSE

ELEVATIONS

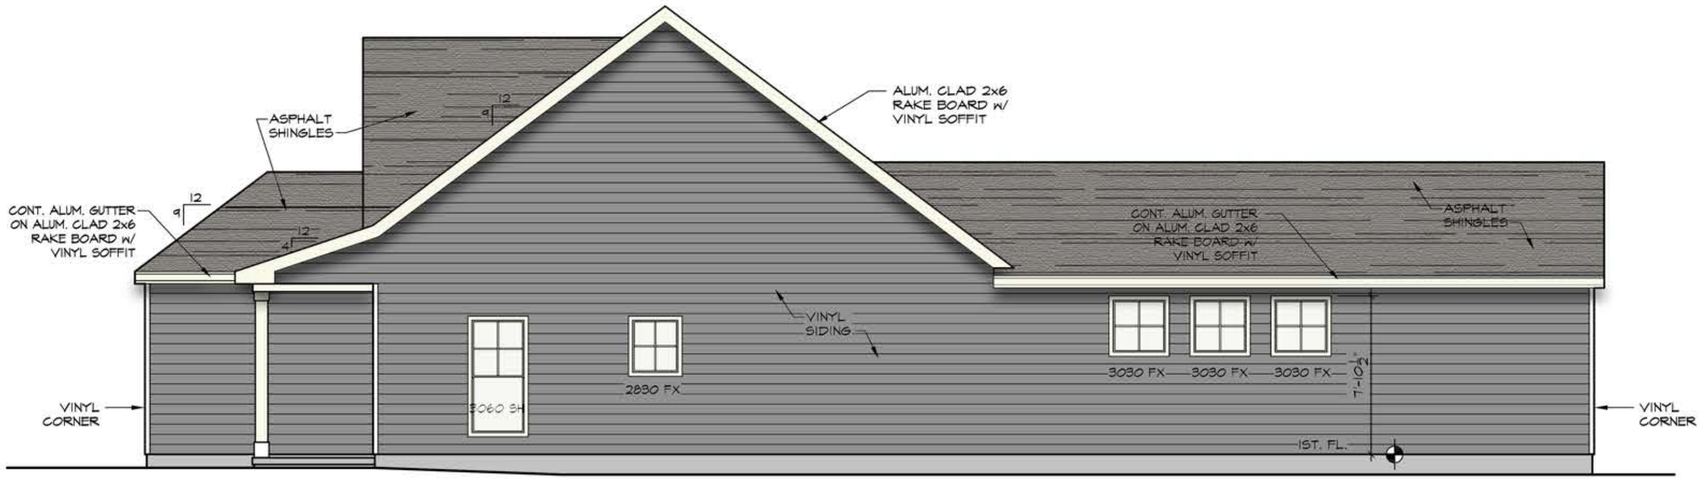


X/X RIGHT SIDE ELEVATION
SCALE: 3/16"=1'-0"

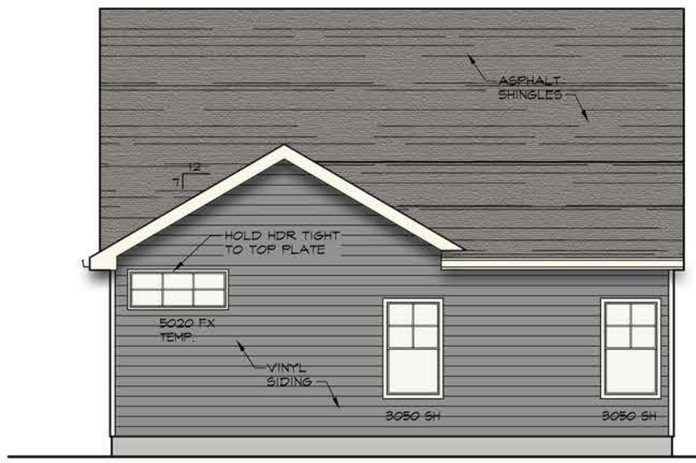


X/X REAR ELEVATION
SCALE: 3/16"=1'-0"

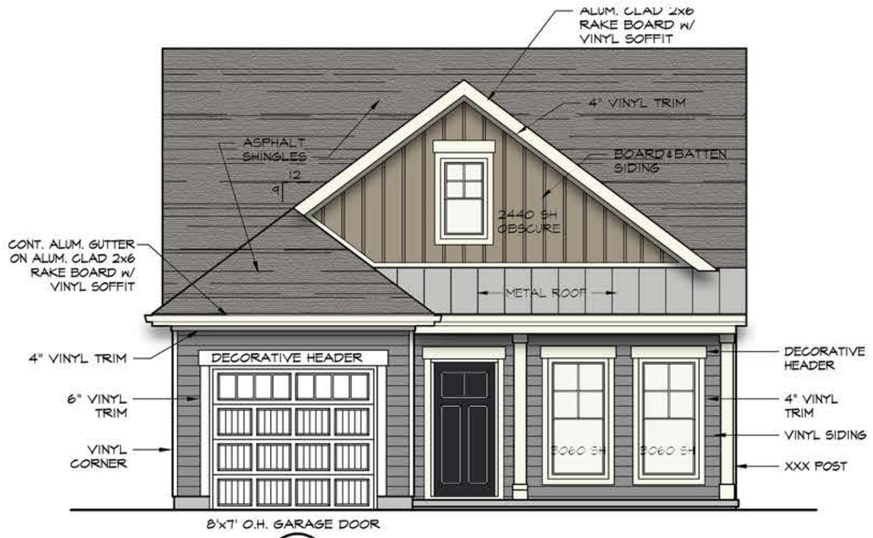


X/X FRONT ELEVATION
SCALE: 3/16"=1'-0"

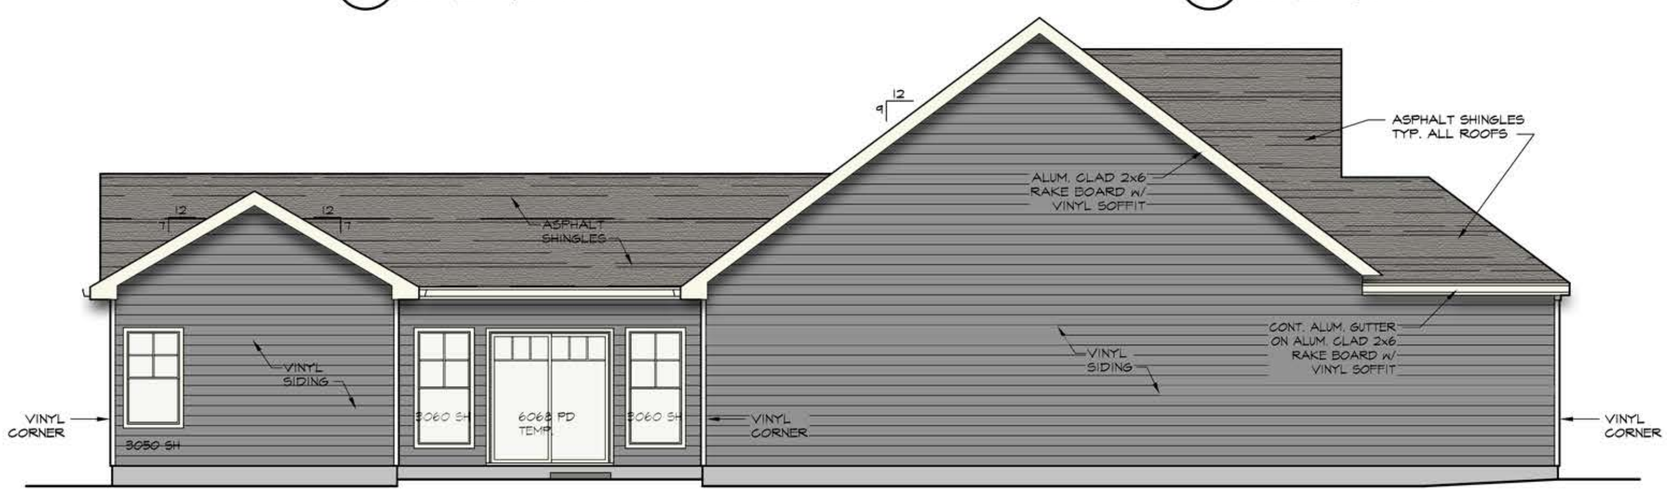


X/X LEFT SIDE ELEVATION
SCALE: 3/16"=1'-0"

NOTE: 4 COLOR PALETTES ARE PROVIDED. ANY PALETTE MAY BE USED ON ANY BUILDING, HOWEVER DEVELOPER/BUILDER WILL PRESELECT COLOR PALETTE AND LOCATIONS TO ENSURE DIVERSITY WITHIN THE WOODSIDE COMMUNITY.

COPYRIGHT OF:
N.C. SERVICES, LLC., 2016.
THESE PLANS AND THE STRUCTURES CONSTRUCTED THEREFROM ARE PROTECTED BY U.S. COPYRIGHT LAWS. UNAUTHORIZED COPYING OR REPRODUCTION OF PLANS OR STRUCTURES IS PROHIBITED.

REVISIONS:

# WOODSIDE AT HOLTON RUN
## EXAMPLE COLOR PALETTE #1
## 9/7/16

DRAWINGS BY:
NORTHLAWN CONSTRUCTION SERVICES, INC

DRAWN BY:
NCS / VMS
ISSUED:
Feb., 2016
PLOTTED:
Sept. 1st., 2016

MODEL:
HOMESTEAD ELEV. "A"
1ST6
XXX

SHEET:
OPTIONAL WOOD TRIM ELEVATIONS
A4-A

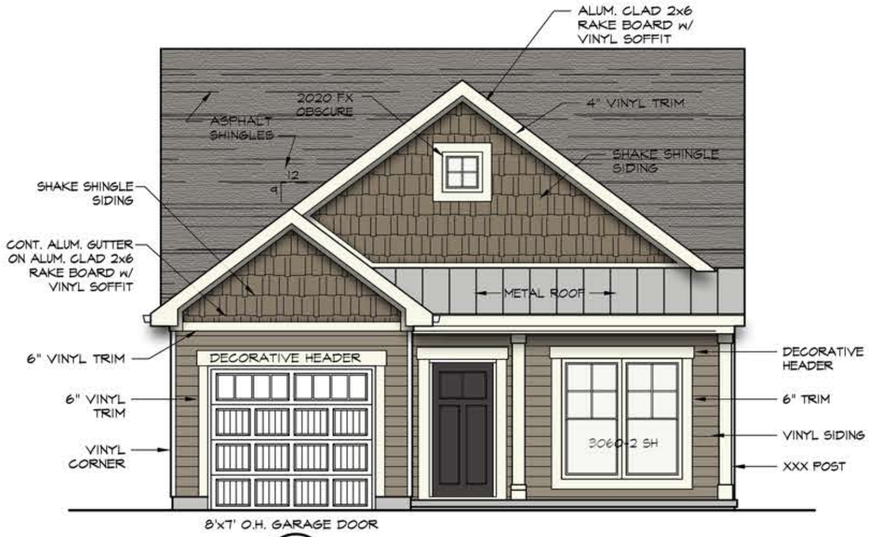


"B" FRONT ELEVATION
SCALE: 3/16"=1'-0"

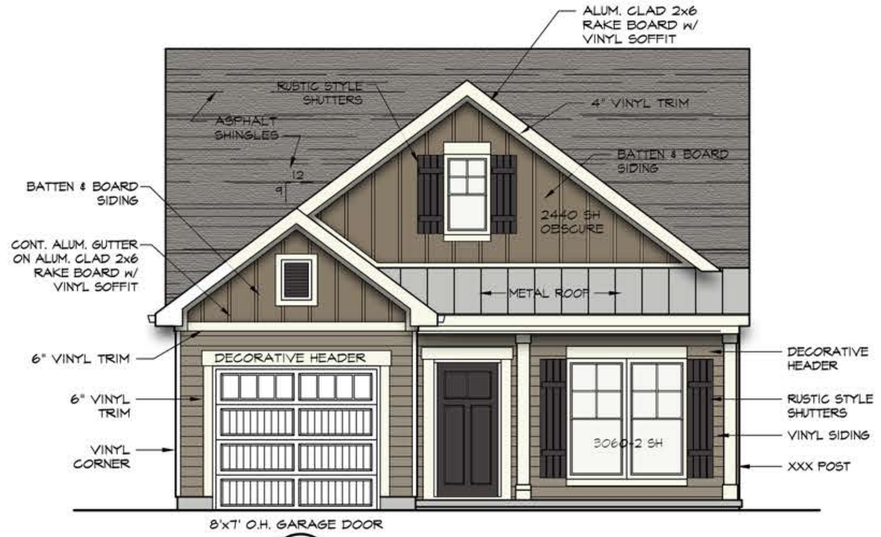


"C" FRONT ELEVATION
SCALE: 3/16"=1'-0"

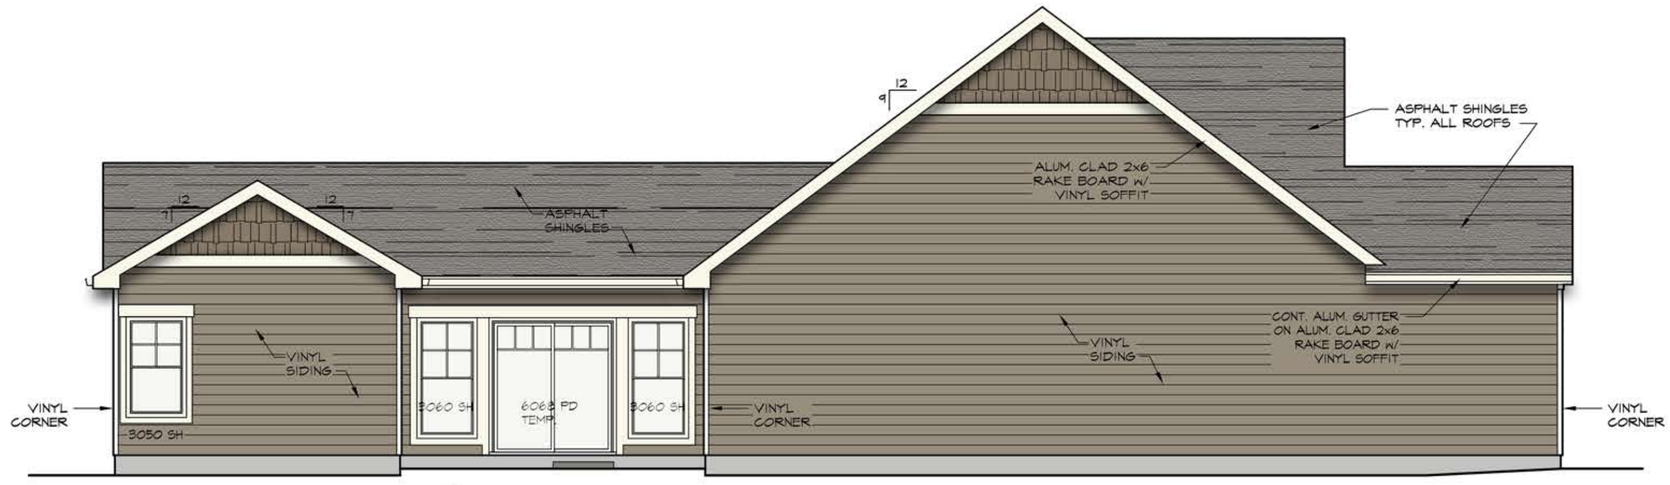


ALTERNATE SIDE ELEVATION #1
SCALE: 3/16"=1'-0"

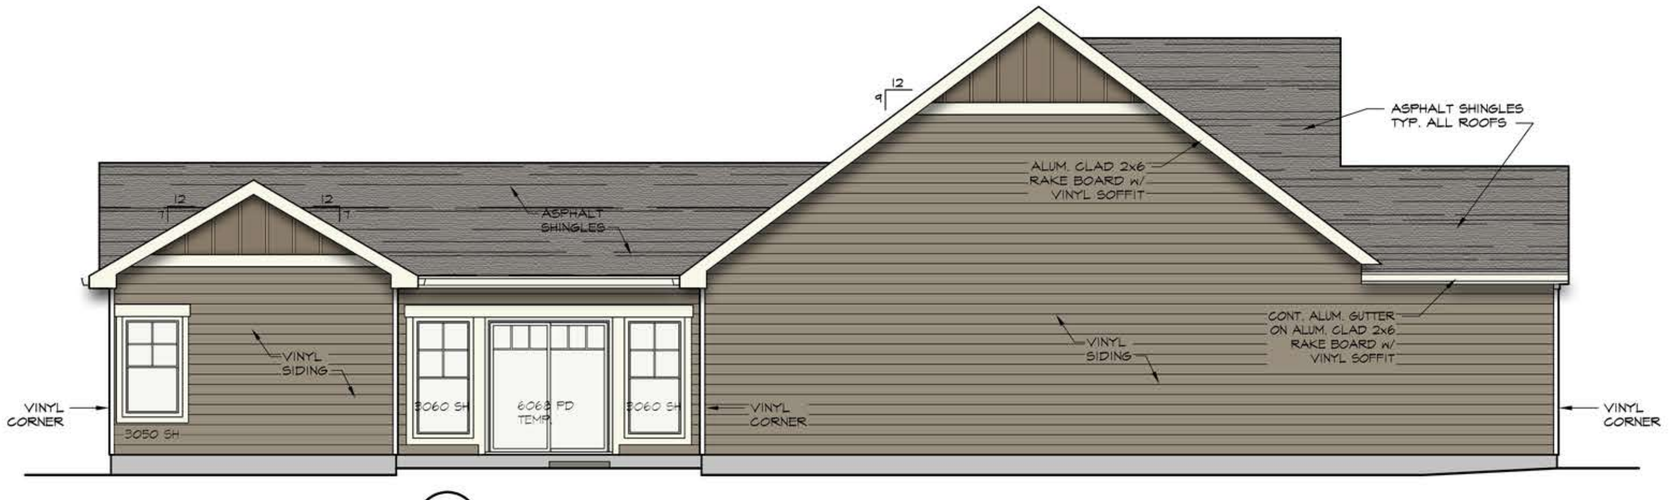


ALTERNATE SIDE ELEVATION #2
SCALE: 3/16"=1'-0"

NOTE: 4 COLOR PALETTES ARE PROVIDED. ANY PALETTE MAY BE USED ON ANY BUILDING, HOWEVER DEVELOPER/BUILDER WILL PRESELECT COLOR PALETTE AND LOCATIONS TO ENSURE DIVERSITY WITHIN THE WOODSIDE COMMUNITY.

COPYRIGHT OF:
N.C. SERVICES, LLC., 2016.
THESE PLANS AND THE STRUCTURES CONSTRUCTED THEREFROM ARE PROTECTED BY U.S. COPYRIGHT LAWS. UNAUTHORIZED COPYING OR REPRODUCTION OF PLANS OR STRUCTURES IS PROHIBITED.

REVISIONS:

# WOODSIDE AT HOLTON RUN
## EXAMPLE COLOR PALETTE #2
## 9/7/16

DRAWINGS BY:
NORTHLAWN CONSTRUCTION SERVICES, INC

DRAWN BY:
NCS / VMS
ISSUED:
Feb., 2016
PLOTTED:
Sept. 1st., 2016

MODEL:
HOMESTEAD ELEV. "A"
1ST6
XXX

SHEET:
ALTERNATE ELEVATIONS
A4-A

X/X FRONT ELEVATION
SCALE: 3/16"=1'-0"

X/X REAR ELEVATION
SCALE: 3/16"=1'-0"

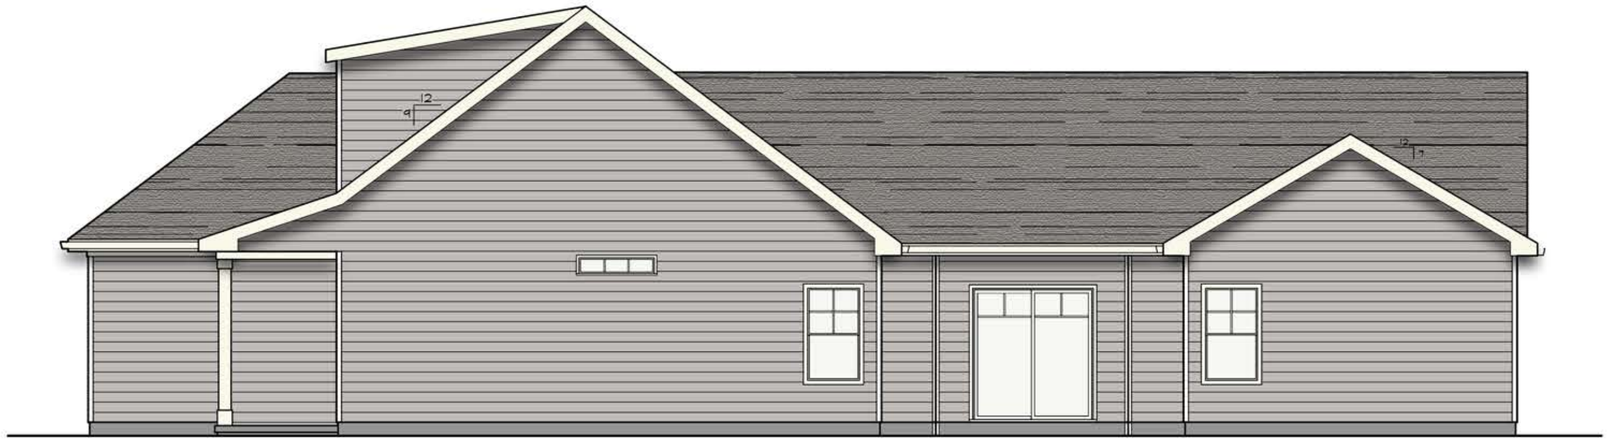

X/X RIGHT SIDE ELEVATION
SCALE: 3/16"=1'-0"

X/X LEFT SIDE ELEVATION
SCALE: 3/16"=1'-0"

NOTE: 4 COLOR PALETTES ARE PROVIDED. ANY PALETTE MAY BE USED ON ANY BUILDING, HOWEVER DEVELOPER/BUILDER WILL PRESELECT COLOR PALETTE AND LOCATIONS TO ENSURE DIVERSITY WITHIN THE WOODSIDE COMMUNITY.

COPYRIGHT OF:
N.C. SERVICES, LLC., 2016.
THESE PLANS AND THE STRUCTURES CONSTRUCTED THEREFROM ARE PROTECTED BY U.S. COPYRIGHT LAWS. UNAUTHORIZED COPYING OR REPRODUCTION OF PLANS OR STRUCTURES IS PROHIBITED.

REVISIONS:

# WOODSIDE AT HOLTON RUN
# EXAMPLE COLOR PALETTE #3
# 9/7/16

DRAWINGS BY:
NORTHLAWN CONSTRUCTION SERVICES, INC

DRAWN BY:
NCS / VMS
ISSUED:
Feb., 2016
PLOTTED:
Feb. 18th., 2016

MODEL:
EAGLE'S NEST ELEV. "A"
1ST5
XXX

SHEET:
ELEVATIONS
XXX

"B" FRONT ELEVATION
SCALE: 3/16"=1'-0"

"C" FRONT ELEVATION
SCALE: 3/16"=1'-0"

ALTERNATE SIDE ELEVATION #1 (ONLY FOR UNITS 1, 17, 37, 38, 39, 40, 43, 49, & 50)
SCALE: 3/16"=1'-0"

ALTERNATE SIDE ELEVATION #2 (ONLY FOR UNITS 1, 17, 37, 38, 39, 40, 43, 49, & 50)
SCALE: 3/16"=1'-0"

NOTE: 4 COLOR PALETTES ARE PROVIDED. ANY PALETTE MAY BE USED ON ANY BUILDING, HOWEVER DEVELOPER/BUILDER WILL PRESELECT COLOR PALETTE AND LOCATIONS TO ENSURE DIVERSITY WITHIN THE WOODSIDE COMMUNITY.

COPYRIGHT OF:
N.C. SERVICES, LLC., 2016.
THESE PLANS AND THE STRUCTURES CONSTRUCTED THEREFROM ARE PROTECTED BY U.S. COPYRIGHT LAWS. UNAUTHORIZED COPYING OR REPRODUCTION OF PLANS OR STRUCTURES IS PROHIBITED.

REVISIONS:

# WOODSIDE AT HOLTON RUN
# EXAMPLE COLOR PALETTE #4
9/7/16

DRAWINGS BY:
NORTHLAWN CONSTRUCTION SERVICES, INC

DRAWN BY:
NCS / VMS
ISSUED:
July, 2016
PLOTTED:
July 11th., 2016

MODEL:
EAGLE'S NEST
ELEV. "A"
1ST5
XXX

SHEET:
ALTERNATE ELEVATIONS
A4.2-A