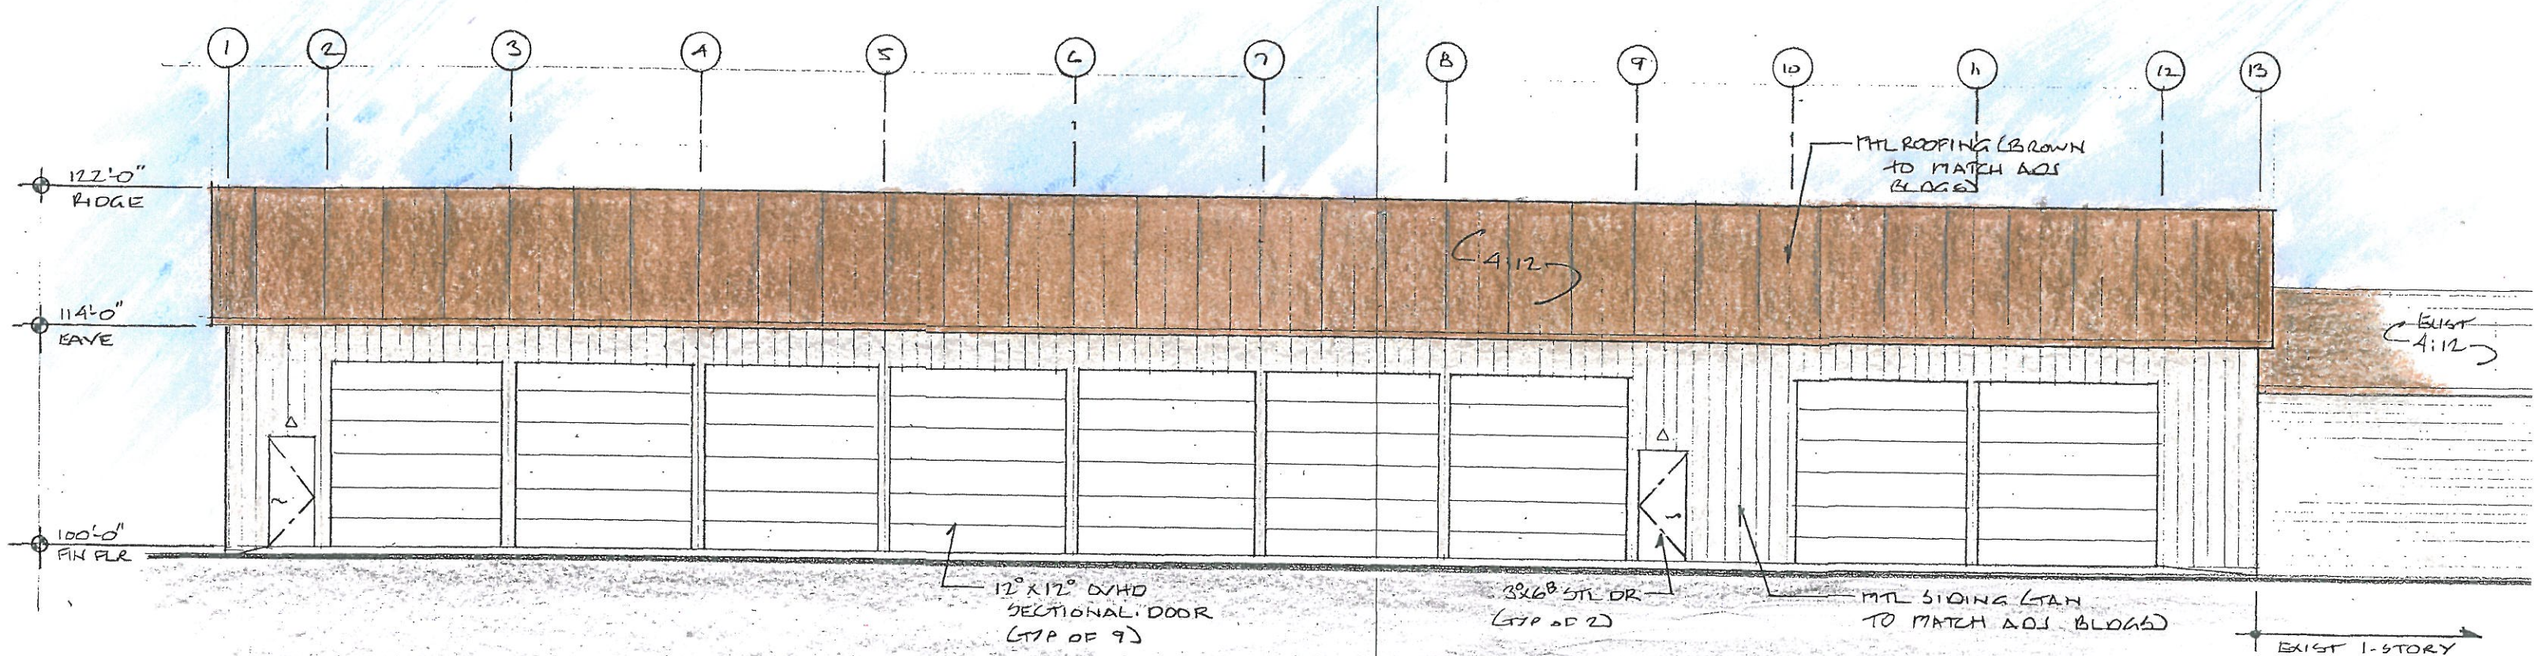

B
A.1

SOUTH ELEVATION