Grove City, Ohio

Municipal Seperate Storm Sewer System (MS4) Atlas

498

Legend

- Water Quality Best Management Practice (BMP)
- Ponds (Public)
- Ponds (Private)
- Stormwater Outfalls
- Streams Outside Corp Line
- Ditches Outside Corp Line
- Streams (Private Property
- Ditches (Private Property)
- Streams (Public Property)
- Ditch (Public Property)
- Corporation Boundary
- Storm Sewer
- Storm Sewer (Proposed)
- Manhole
- Inlet
- Change
- Blind
- Bulkhead
- Pipe End
- Special Structure
- Cleanout

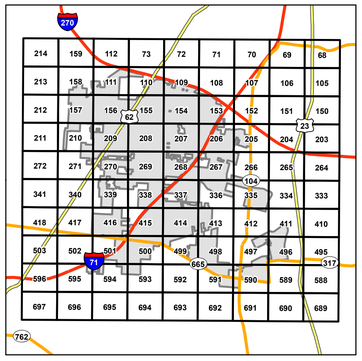

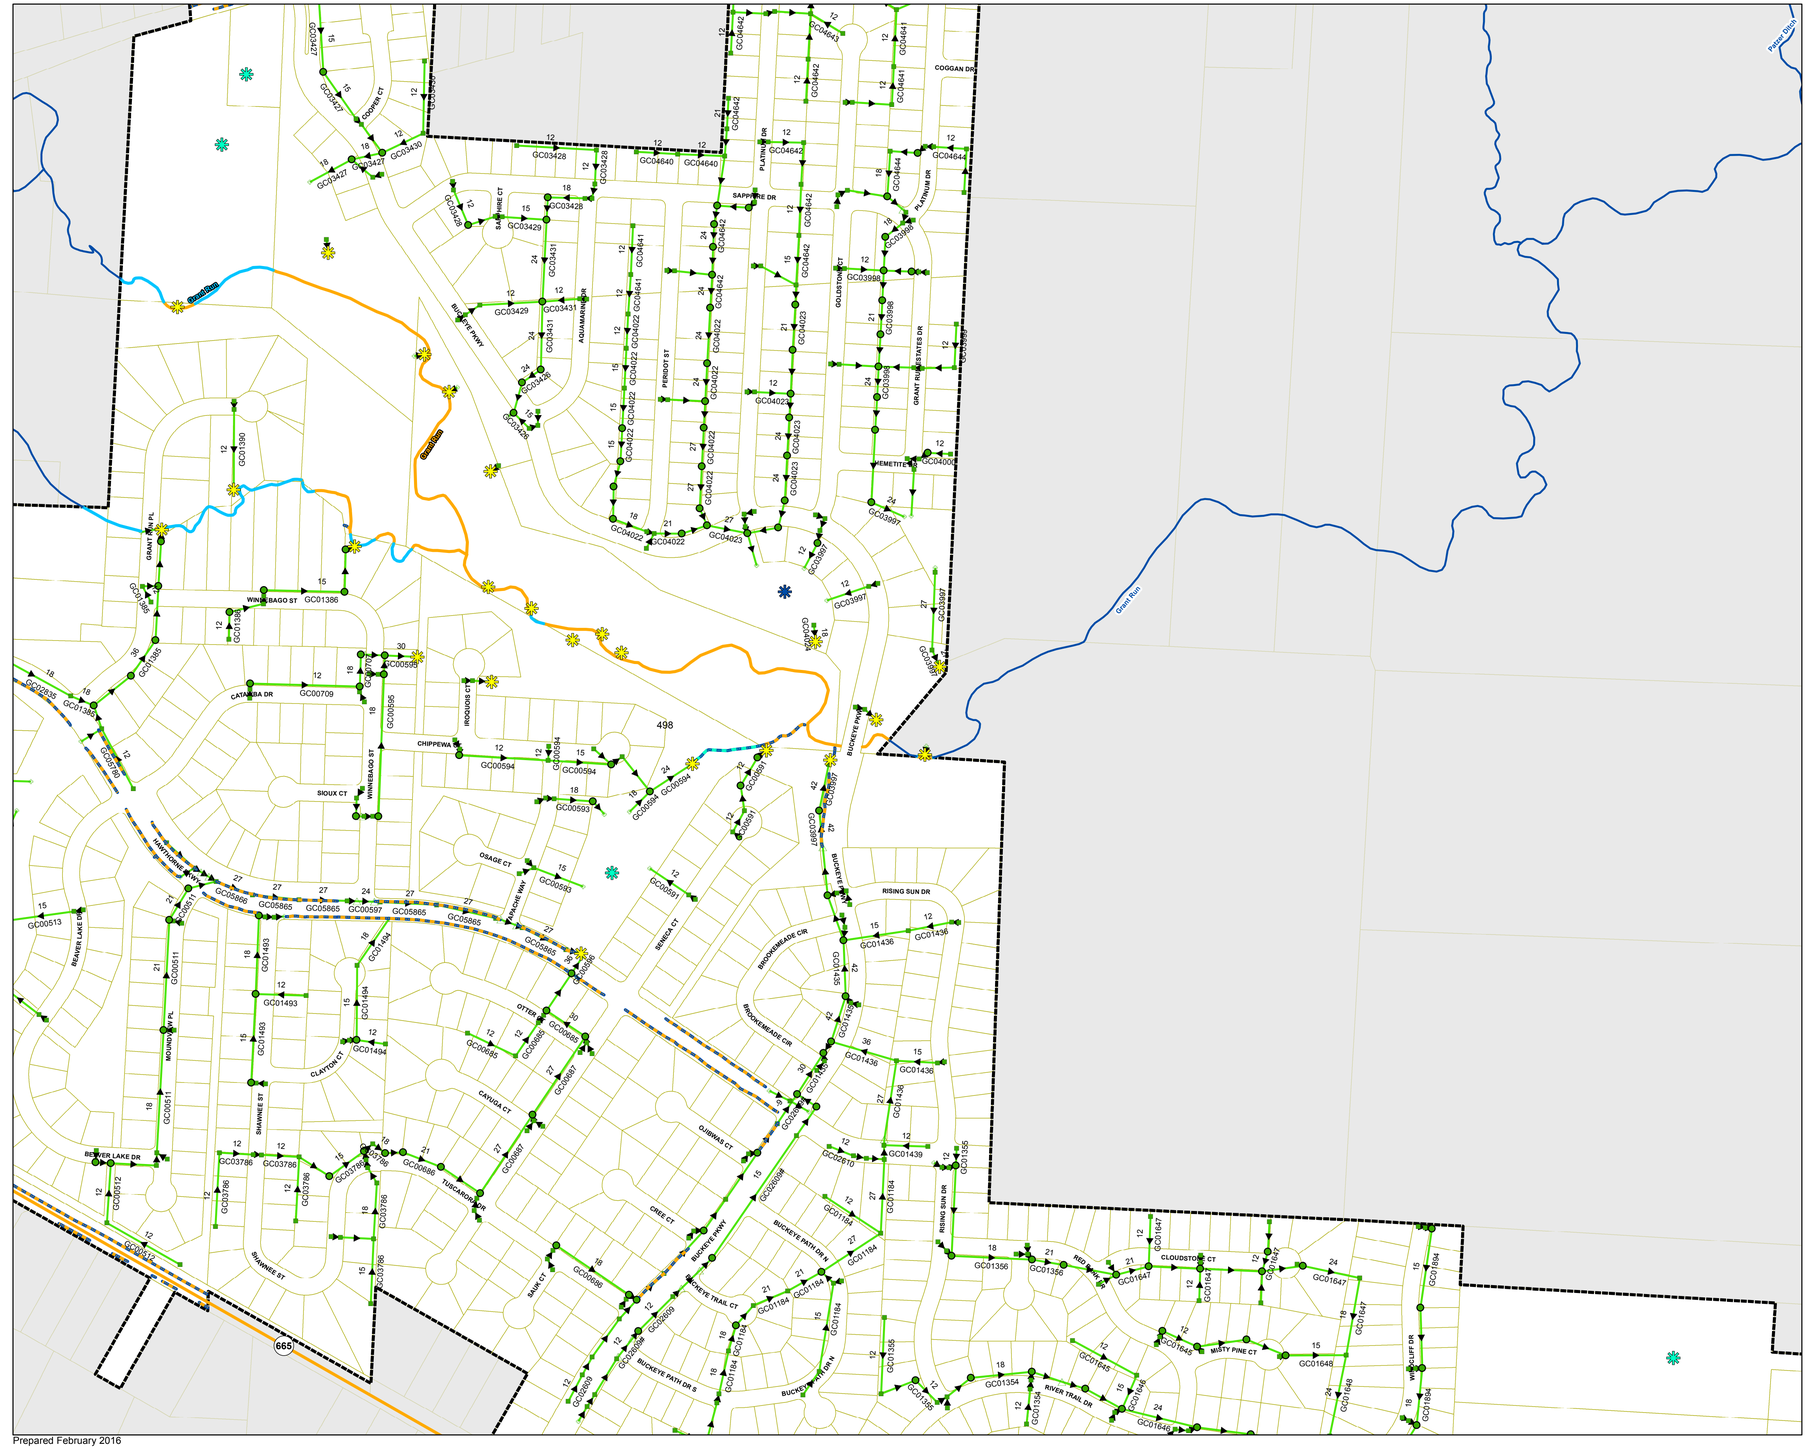

Prepared February 2016

Scale: 1" = 200'

0 125 250 500 Feet

EMH&T
Engineers, Surveyors, Planners, Scientists
emht.com

J:\2015\1316\GIS\MXD\GCMS4.mxd