1 NORTH ELEVATION
SCALE: 3/32" = 1'-0"

2 WEST ELEVATION
SCALE: 3/32" = 1'-0"

3 EAST ELEVATION
SCALE: 3/32" = 1'-0"

4 SOUTH ELEVATION
SCALE: 3/32" = 1'-0"

EXTERIOR FINISH INDEX


RECEIVED
JUL 03 2016
GC PLANNING COMMISSION

ARCHITECTURAL GROUP III


JOB TITLE

FAIRFIELD INN & SUITES
GROVE CITY, OH
A NEW ROOM HOTEL

JOB NO.
16118

DATE
06/30/16

REVISIONS

PRELIMINARY NOT FOR CONSTRUCTION

SHEET NO.
A2.1
EXTERIOR ELEVATIONS

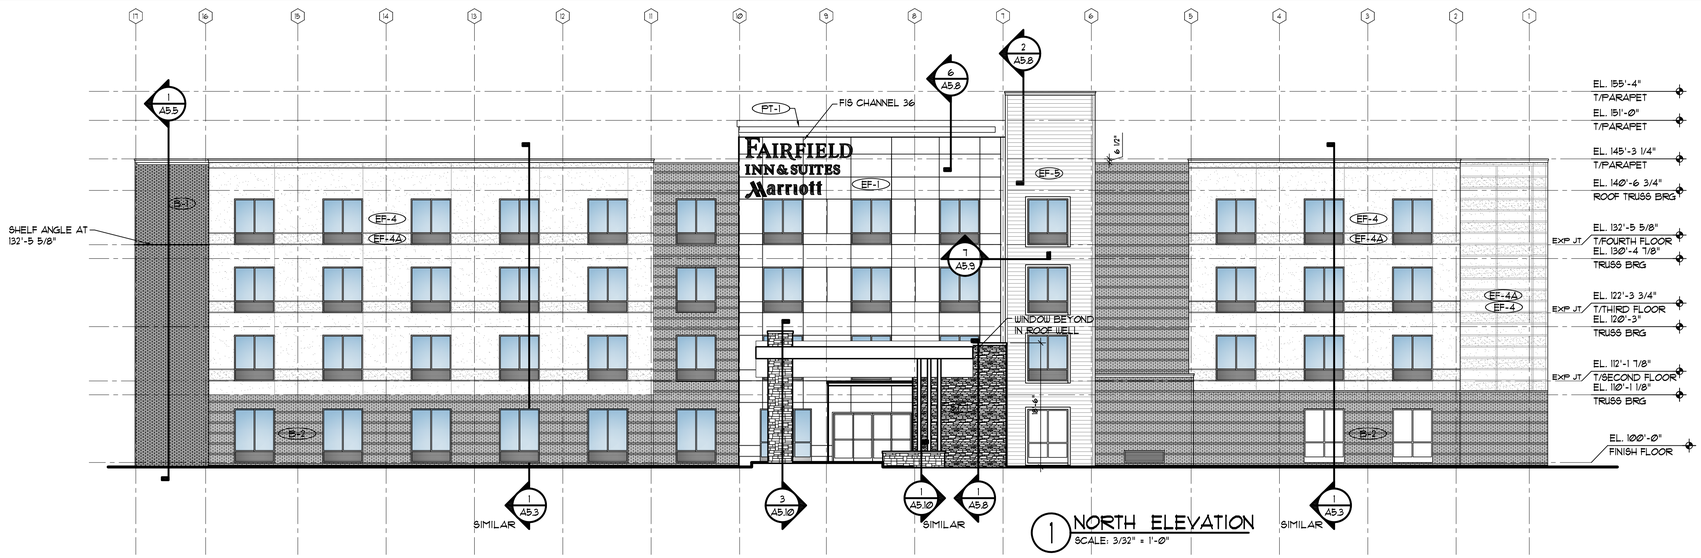

1 NORTH ELEVATION
SCALE: 3/32" = 1'-0"

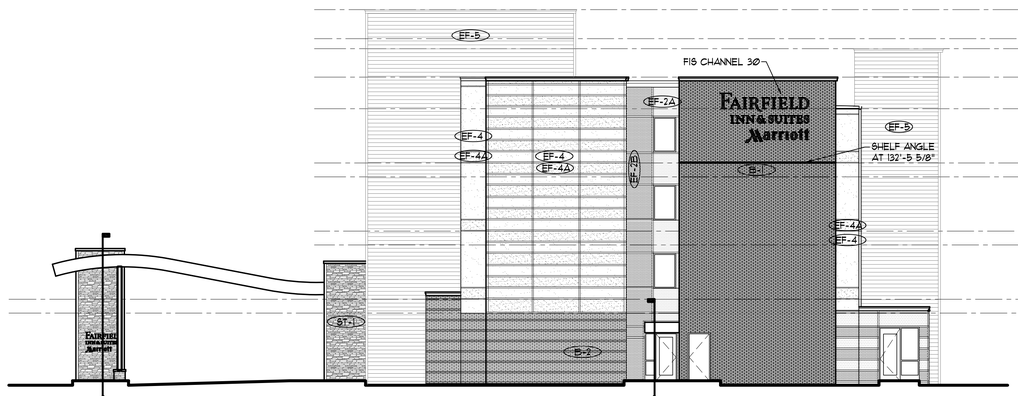

2 WEST ELEVATION
SCALE: 3/32"=1'-0"

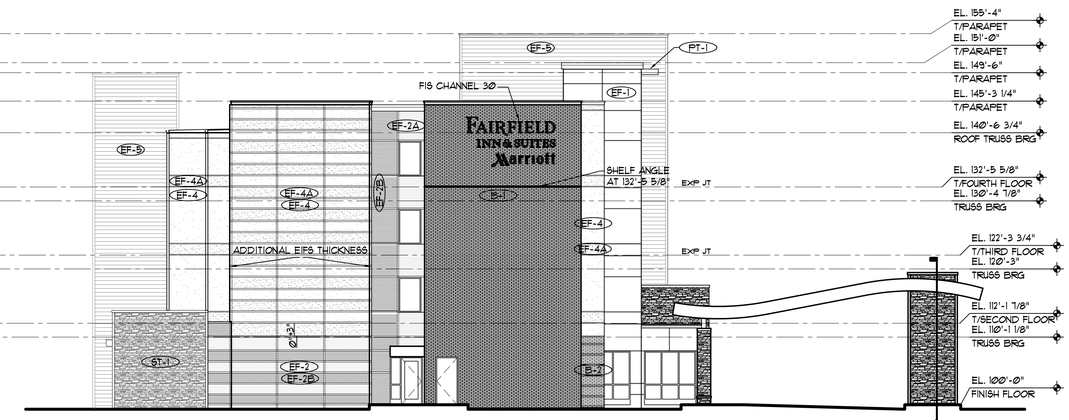

3 EAST ELEVATION
SCALE: 3/32"=1'-0"

EXTERIOR FINISH INDEX		
ST-1		ELDORADO STONE: CLIFFSTONE, CAMBRIA
EF-1		REFLECTIVE EIFS: BENJAMIN MOORE "WHITE"
EF-2		EIFS: BENJAMIN MOORE "DEEP SPACE 2125-20" SAND PEBBLE TEXTURE
EF-2A		EIFS: BENJAMIN MOORE "GRAY SHOWER 2125-30" SANDPEBBLE TEXTURE
EF-2B		EIFS: BENJAMIN MOORE "BLACK BEAN SOUP 2130-10" FINE SAND PEBBLE TEXTURE
B-1		BRICK COLOR TO MATCH: BENJAMIN MOORE "NEW CHESTNUT AC-6"
EF-4		EIFS: BENJAMIN MOORE "POWELL BUFF HC-35" FINE SAND PEBBLE TEXTURE
EF-4A		EIFS: BENJAMIN MOORE "WILMINGTON TAN" HC-34 MEDIUM SAND TEXTURE
EF-5		EIFS: BENJAMIN MOORE "LOG CABIN" FINE SAND PEBBLE TEXTURE w/ SCORE LINES @ 8" o.c.
PT-1		TWO COAT FLUROPOLYMER FINISH AAMA 2605 BONE WHITE
B-2		BRICK SIMILAR TO BENJAMIN MOORE "DEEP SPACE" (2125-20)

4 SOUTH ELEVATION
SCALE: 3/32"=1'-0"

ARCHITECTURAL GROUP III
201 S. Nappanee St. Elkhart Indiana 46514-1953 • 574/293-0008
architecturalgroup3.com

The Architect is deemed the author, creator and owner of the documents, whether in paper or electronic form, and retains all common law, statutory and other reserved rights, including copyrights.

JOB TITLE

FAIRFIELD INN & SUITES
GROVE CITY, OH
A NEW ROOM HOTEL

JOB NO.
16118

DATE
06/21/16

REVISIONS

PRELIMINARY NOT FOR CONSTRUCTION

SHEET NO.
A2.1
EXTERIOR ELEVATIONS

S:\Acad Drawings\Hotels\Fairfield Inn and Suites\Grove City, OH 16118\16118A2-1.dwg, 6/21/2016 11:40:51 AM, Adobe PDF