east elevation

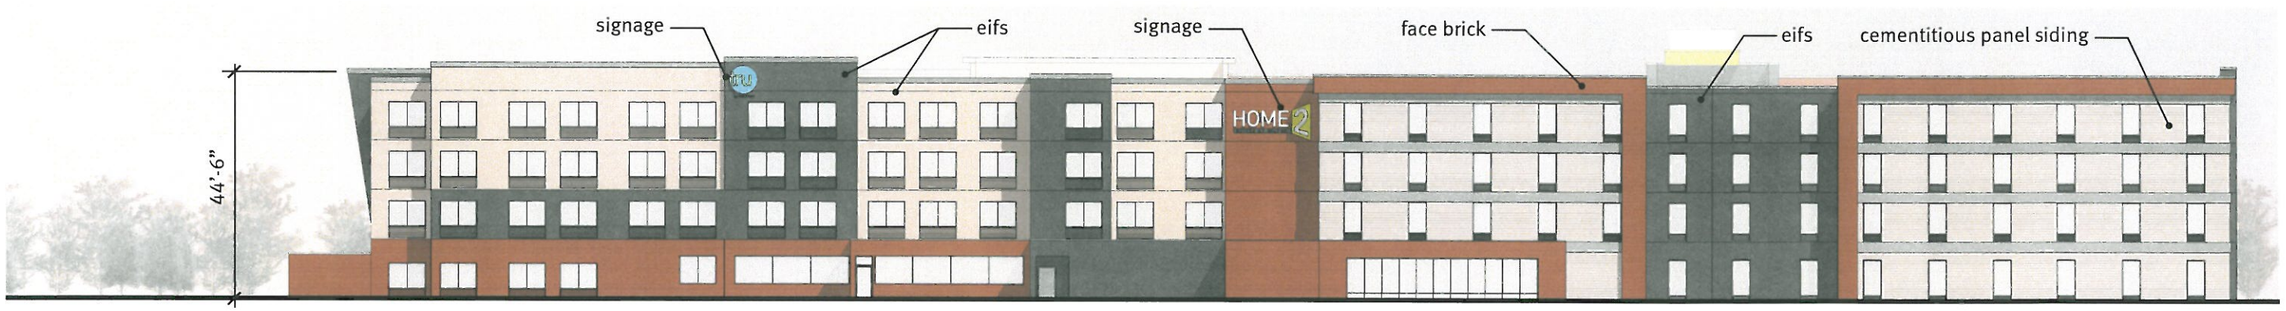

west elevation

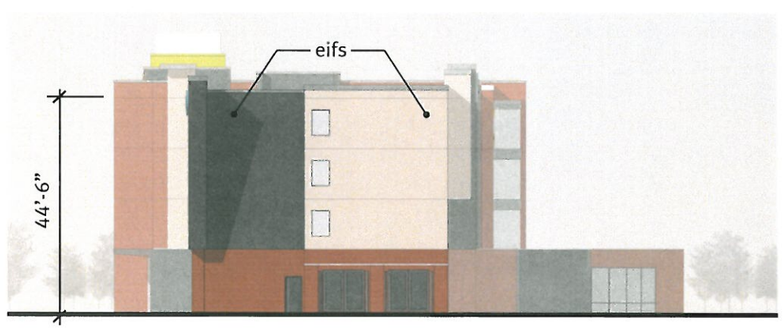

north elevation

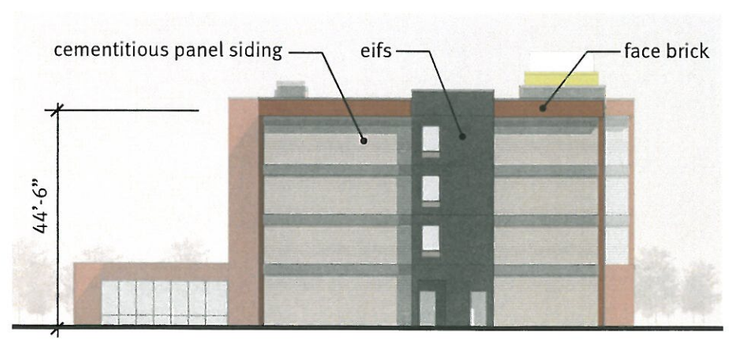

south elevation

RECEIVED
AUG 29 2016
GC PLANNING COMMISSION

meyers+associates
ARCHITECTURE

home 2 suites + tru | elevations

dual brand hotel grove city, ohio